


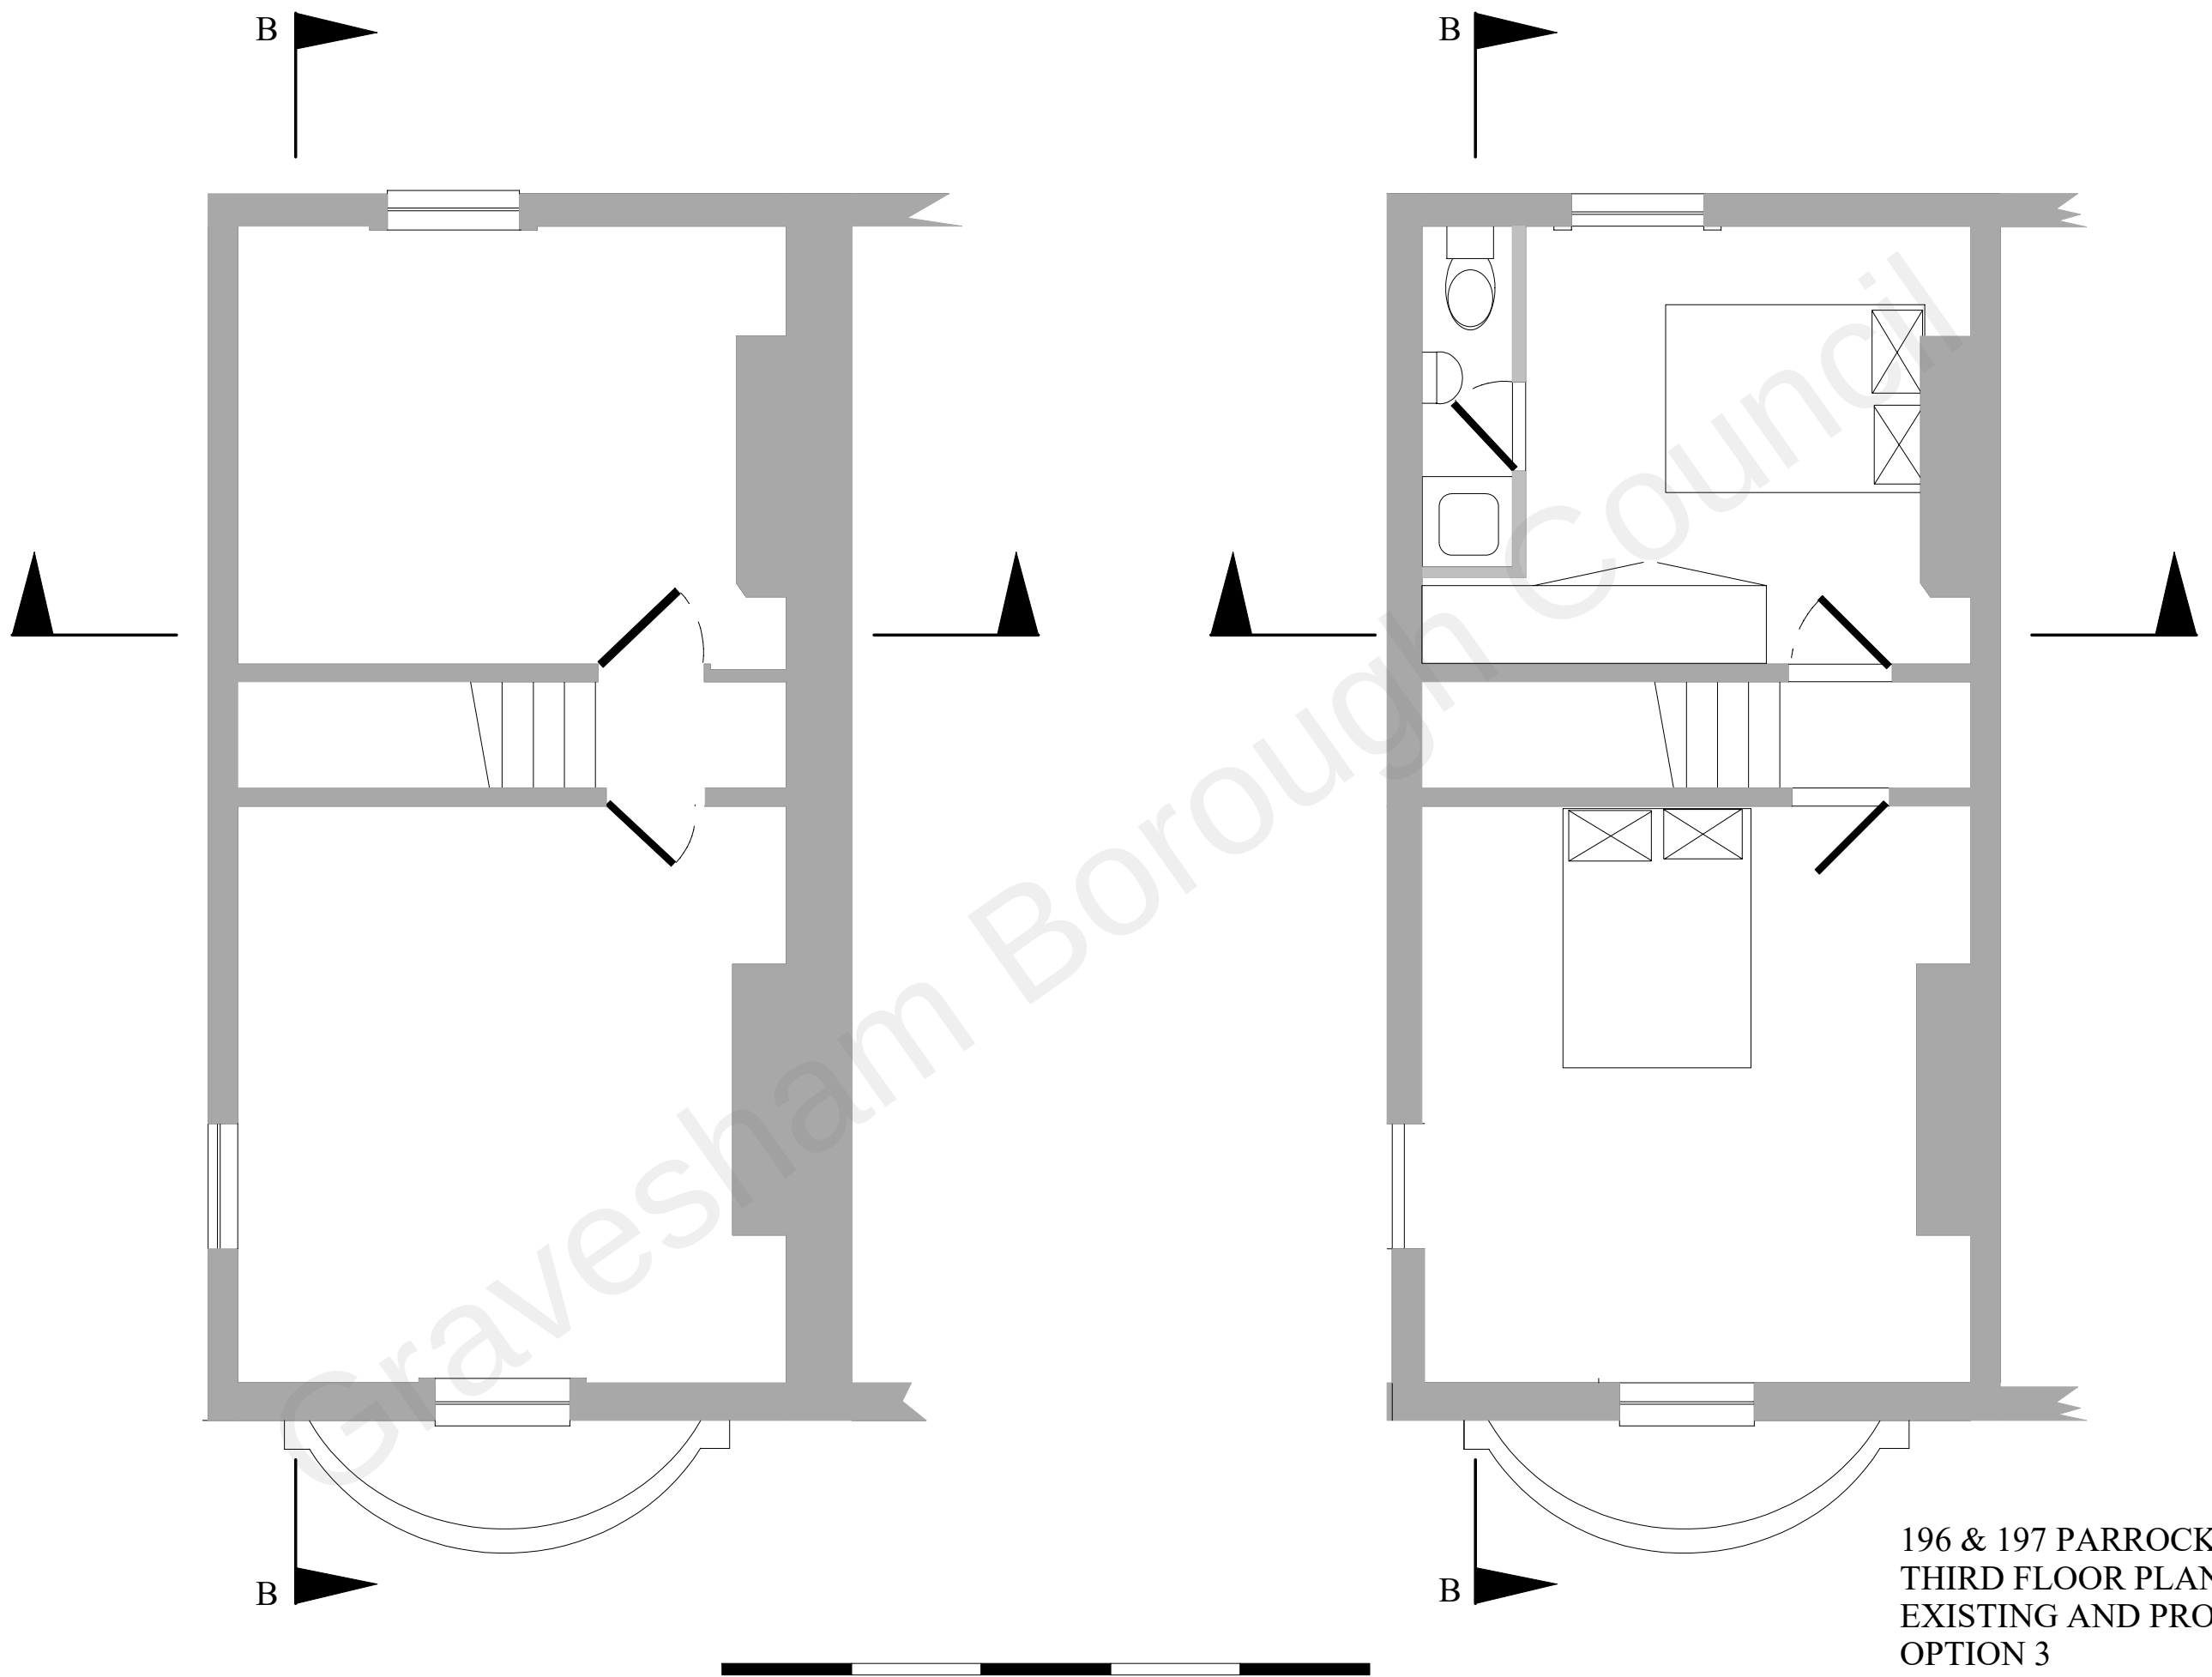

196 & 197 PARROCK STREET
THIRD FLOOR PLAN
EXISTING AND PROPOSED
OPTION 3

Scale 1:50@A3

Drawing Number	Revision	Date
PS 020	0	01/03/2022