



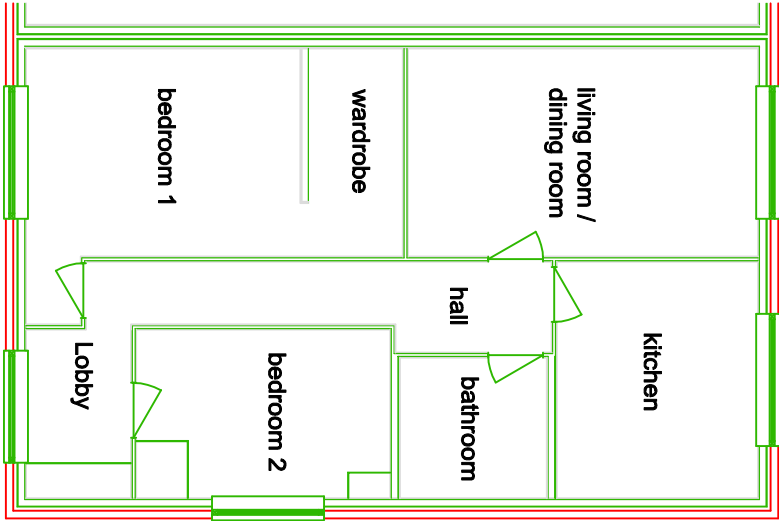

Ground Floor Plan

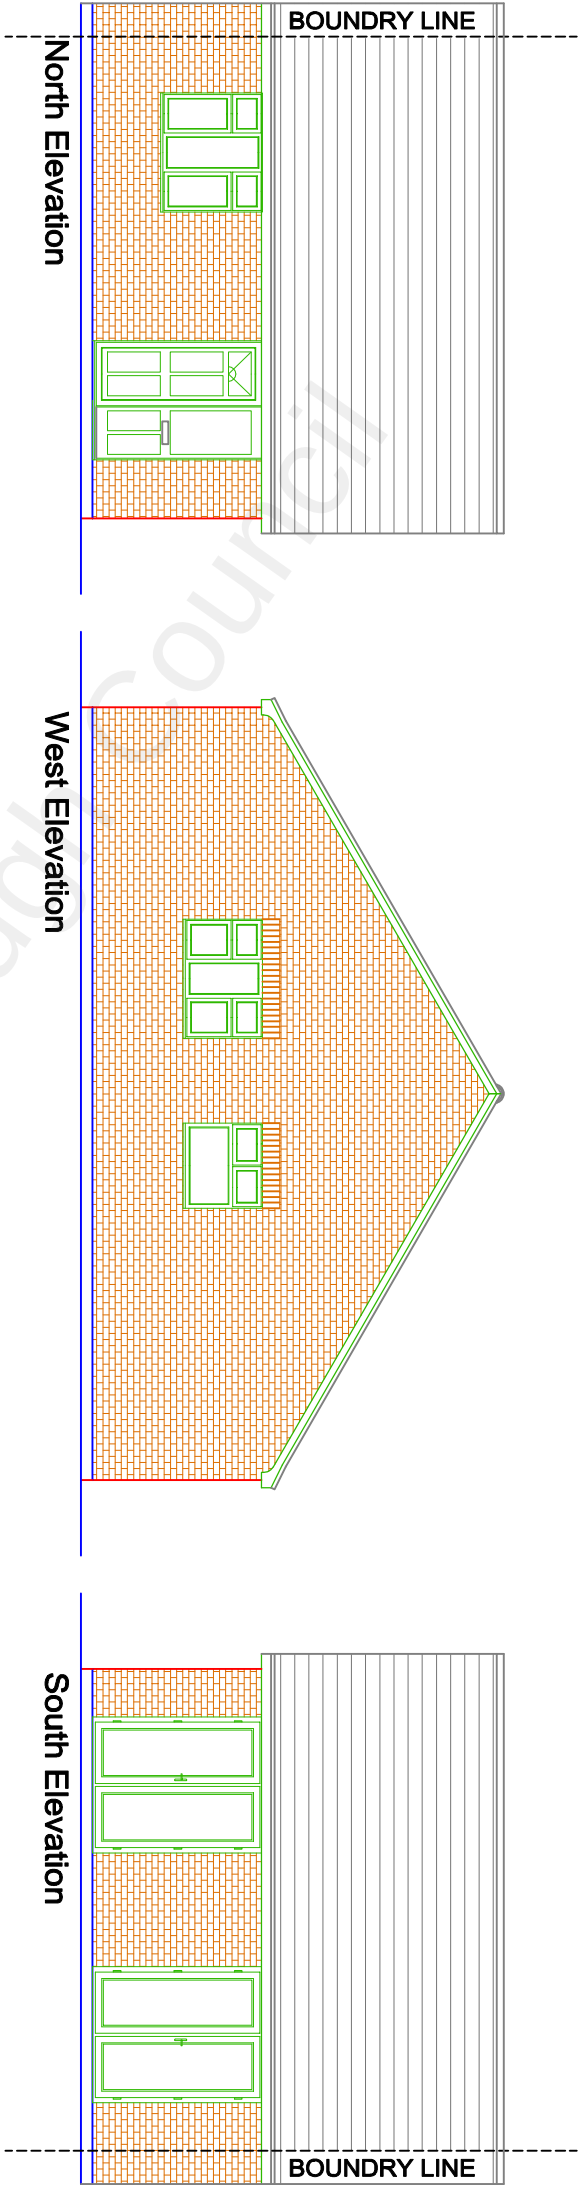

Pods & Panels - 07870704621



Project	Dormer window to rear of property				
Address	48 Chiffinch Gardens, Gravesend, DA11 8SL				
Dwg Title	EXISTING elevations and Plans				
Dwg. No.	PL01.3	Rev.			Scale 1:100 @ A4