


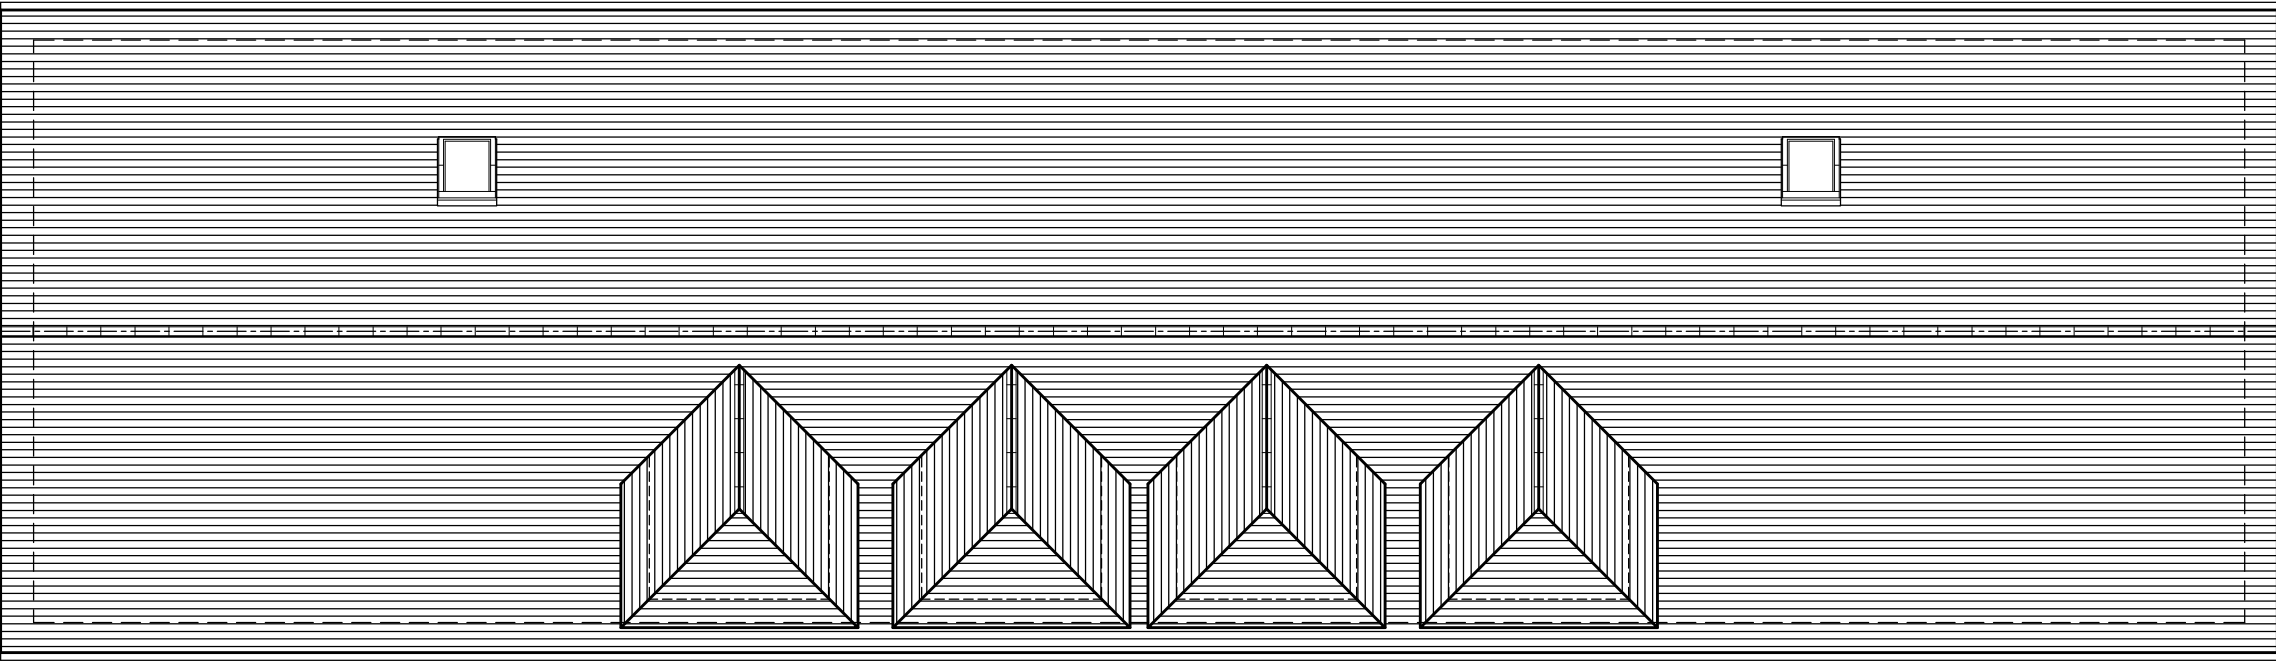
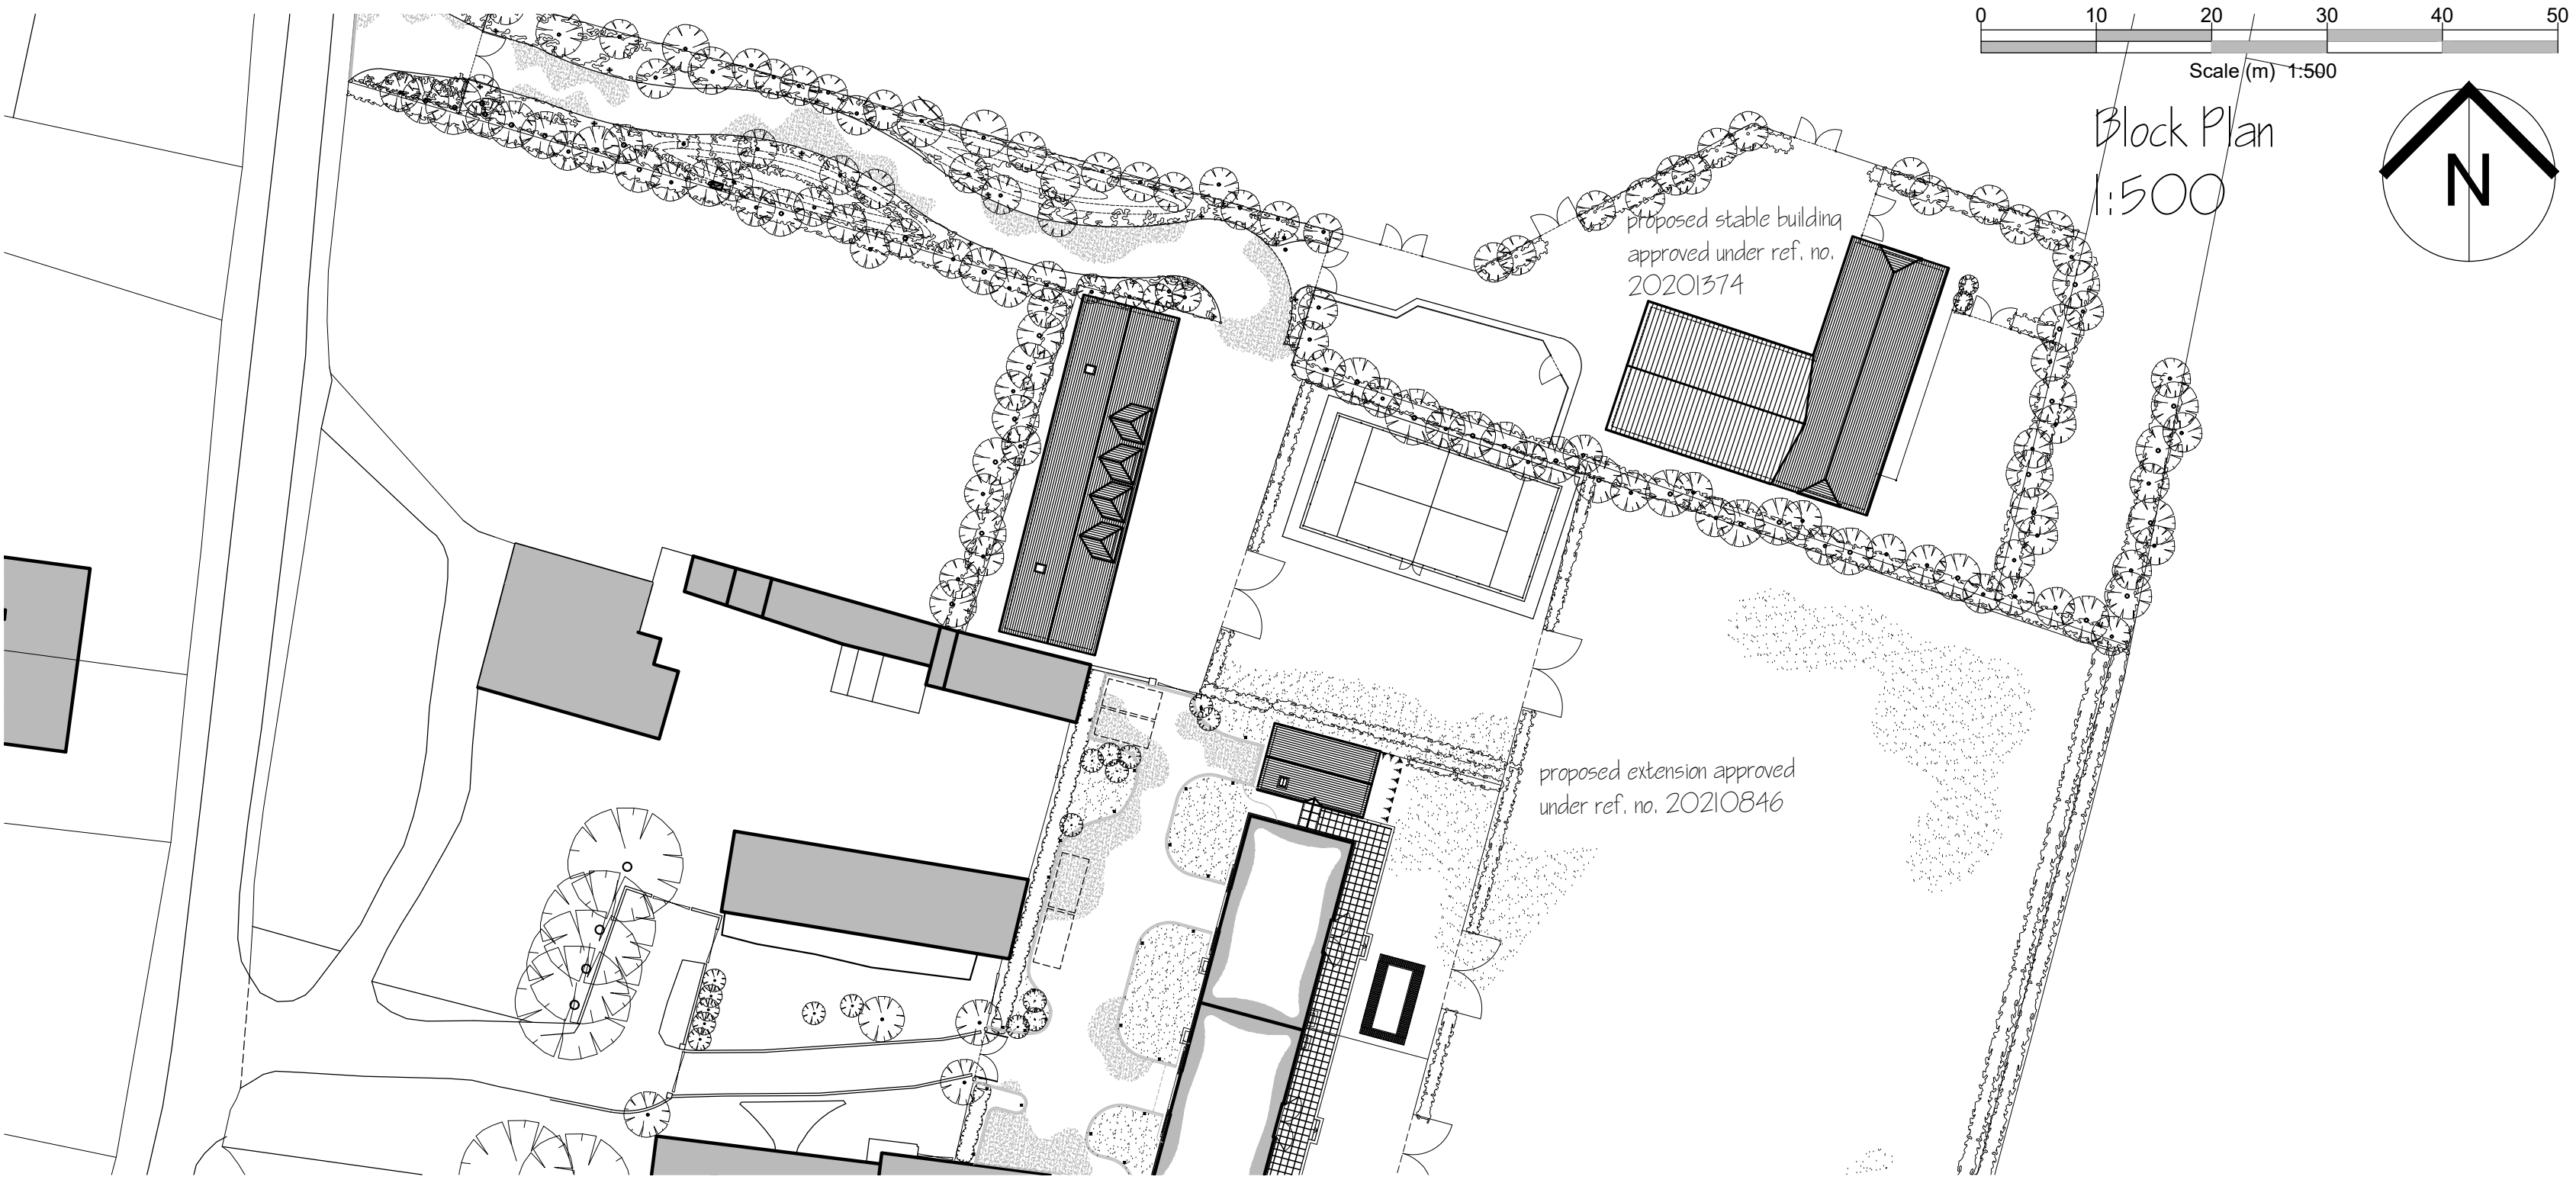


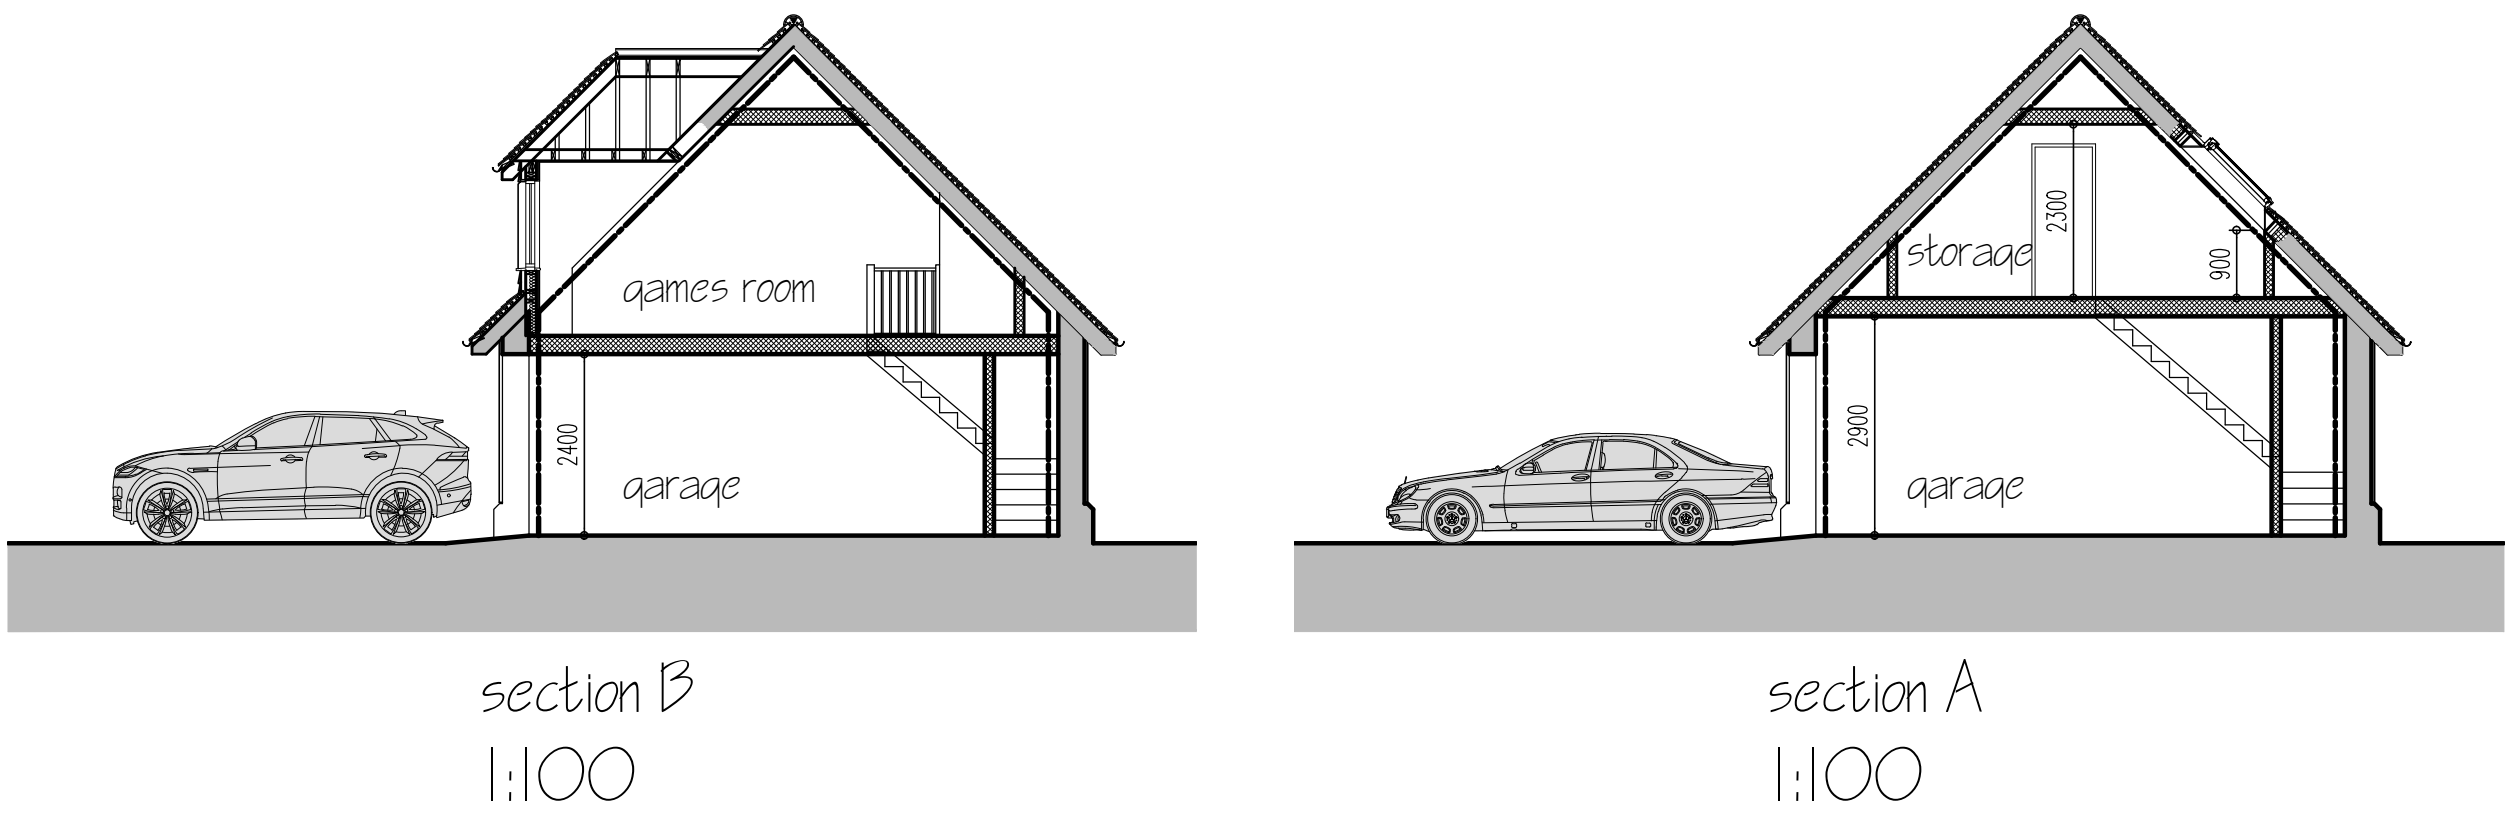


roof plan 1:100

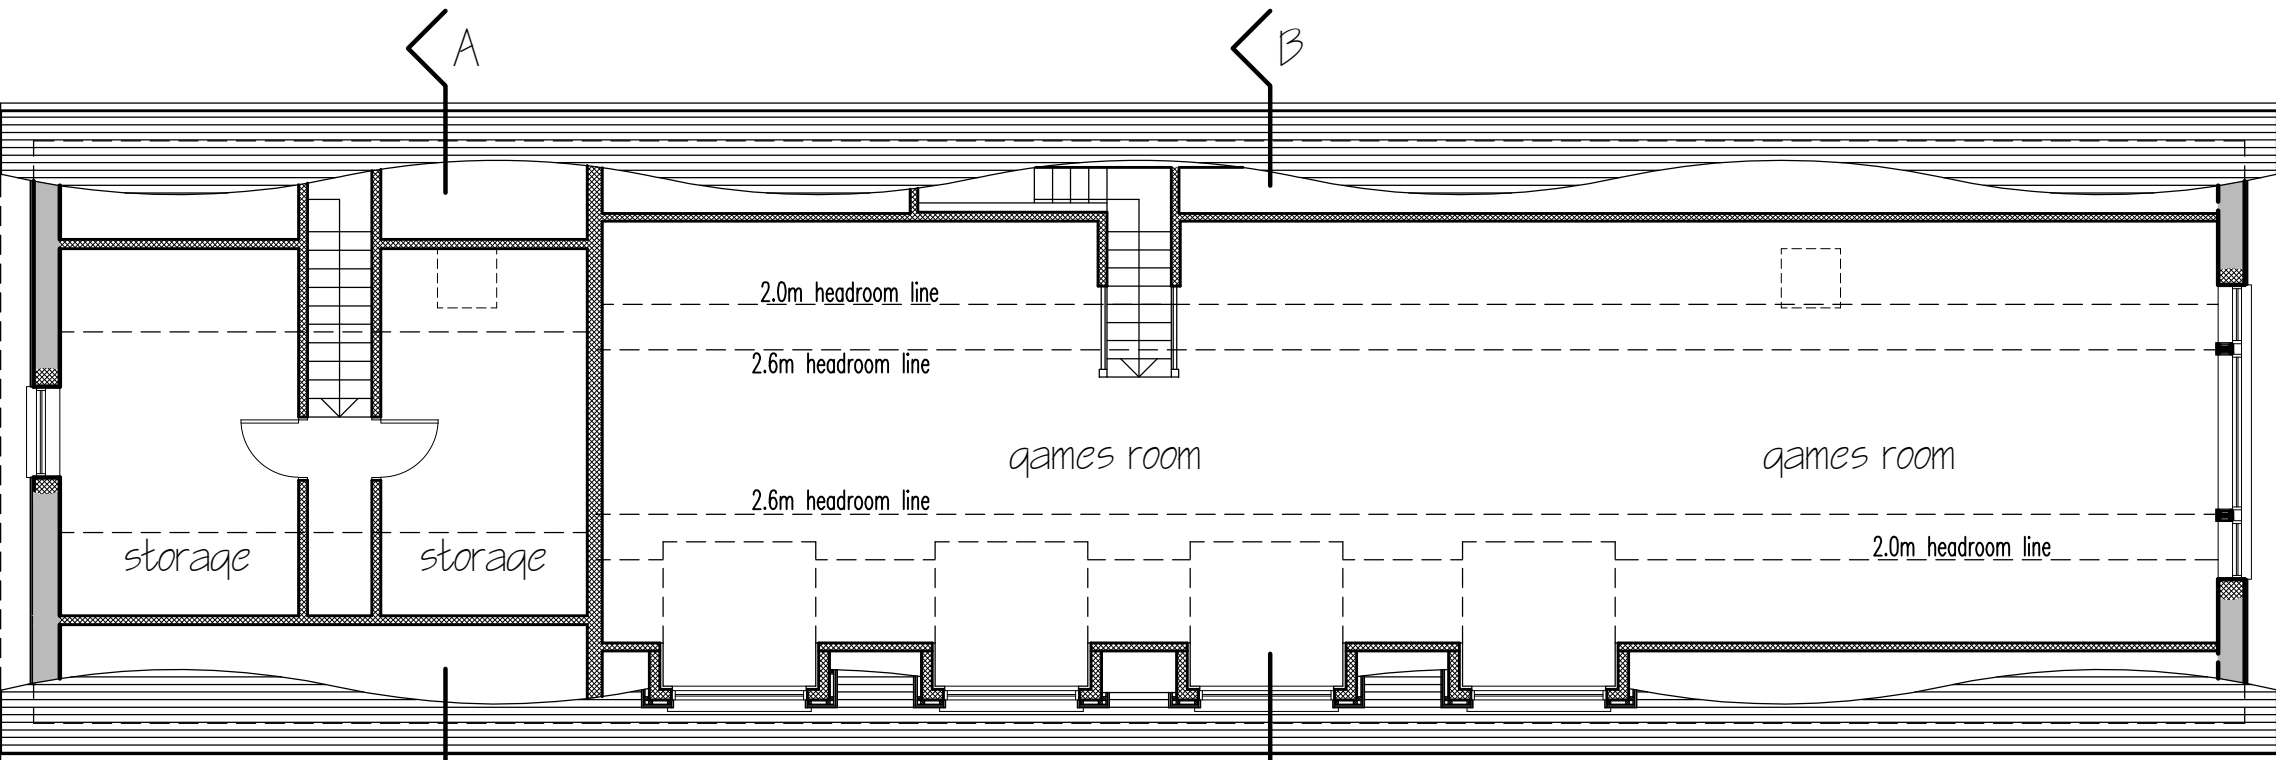


roof void plan 1:100

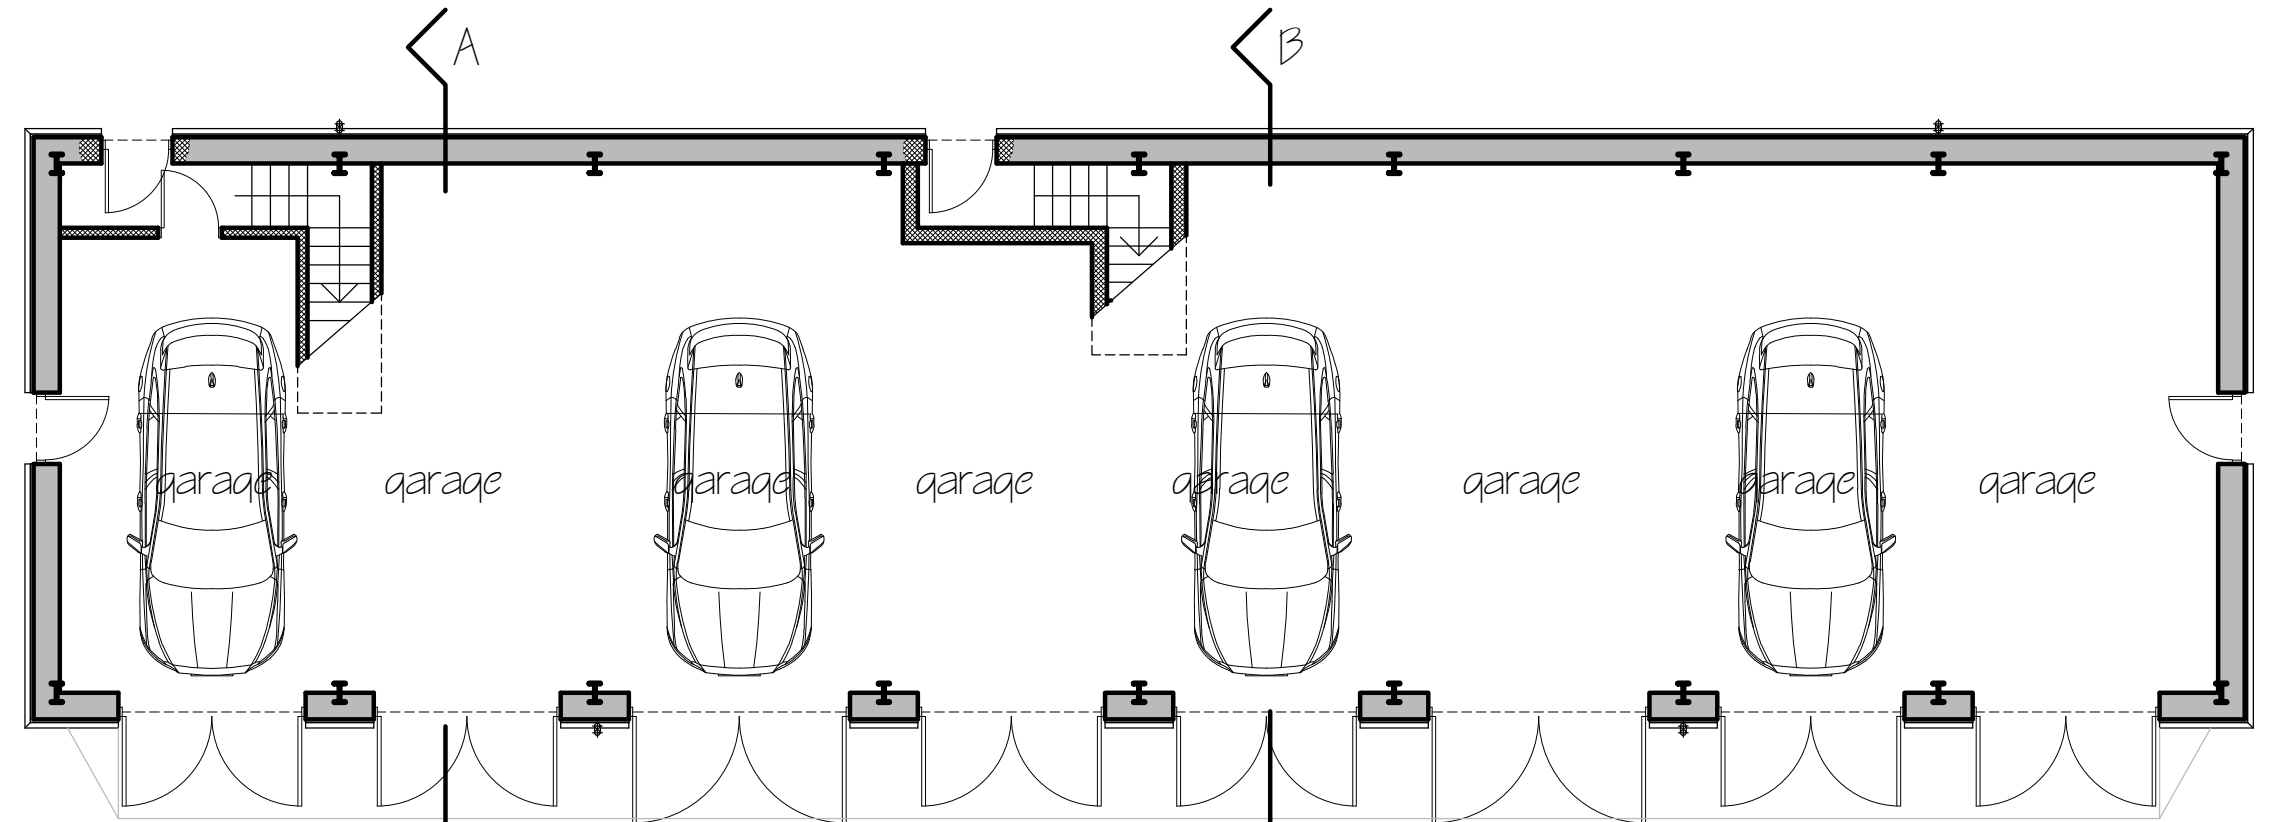

ground floor plan 1:100

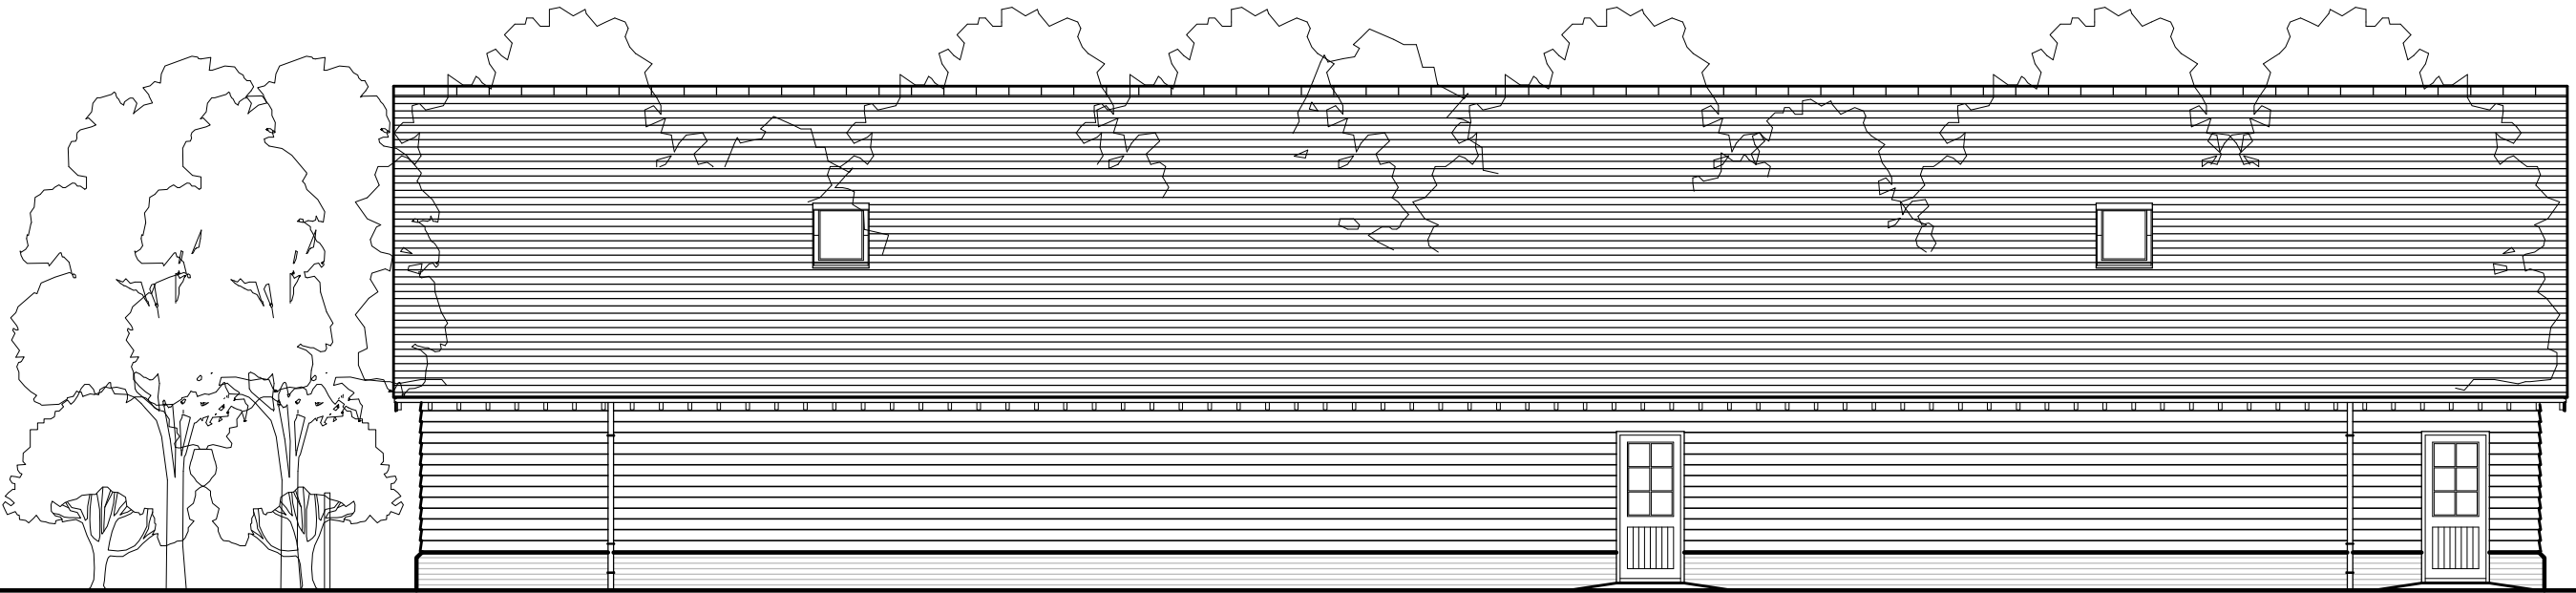

west elevation 1:100

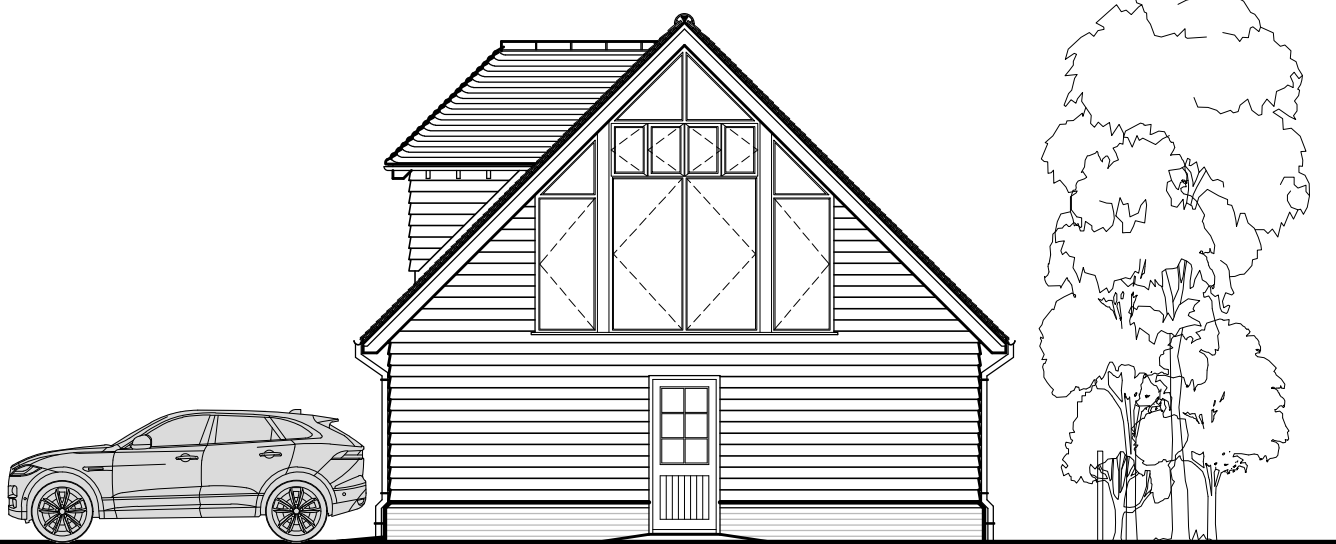

north elevation 1:100



south elevation 1:100



east elevation 1:100

New doors to be timber, with personnel doors half glazed
Gable end windows to be timber black stained to match the main dwelling
Roof windows to be Velux style windows to match those in the roof of the main dwelling

Although PDF files provide accurate printouts of what is on screen, small discrepancies can occur which may affect the sizes of scale drawings; check the size against the scale below and contact D+GP if you require a paper original

Figured dimensions are to be taken in preference to scaled dimensions, no work is to be put in hand until site dimensions have been checked and any discrepancies reported to the Architects.
The copyright of this drawing and design remains with The Duncan+Graham Partnership.

Revisions
B August 23 dormer windows added to east elevation & window to north elevation made larger

Job title
Alterations
to
Garage Block
The Barn
Church Lane
Gravesend
for
Mr H Singh
Drawing title
PROPOSED SCHEME

floor plan and elevations

the duncan+graham partnership
chartered architects
8 Cecil Square Margate Kent CT9 1BD

Scale
1 : 100
Date
May 2023
Drawn
pwg
Job no
15.040
Dwg no
126
Rev
B
Original drawing size: A0 ☐ A1 ☒ A2 ☐ A3 ☐ A4 ☐ Other ☐