

DO NOT SCALE FROM THIS DRAWING
ALL DIMENSIONS TO BE VERIFIED BY THE CONTRACTOR ON SITE


1:100 2 4 6 8 10m



Left flank elevation 1



Front elevation

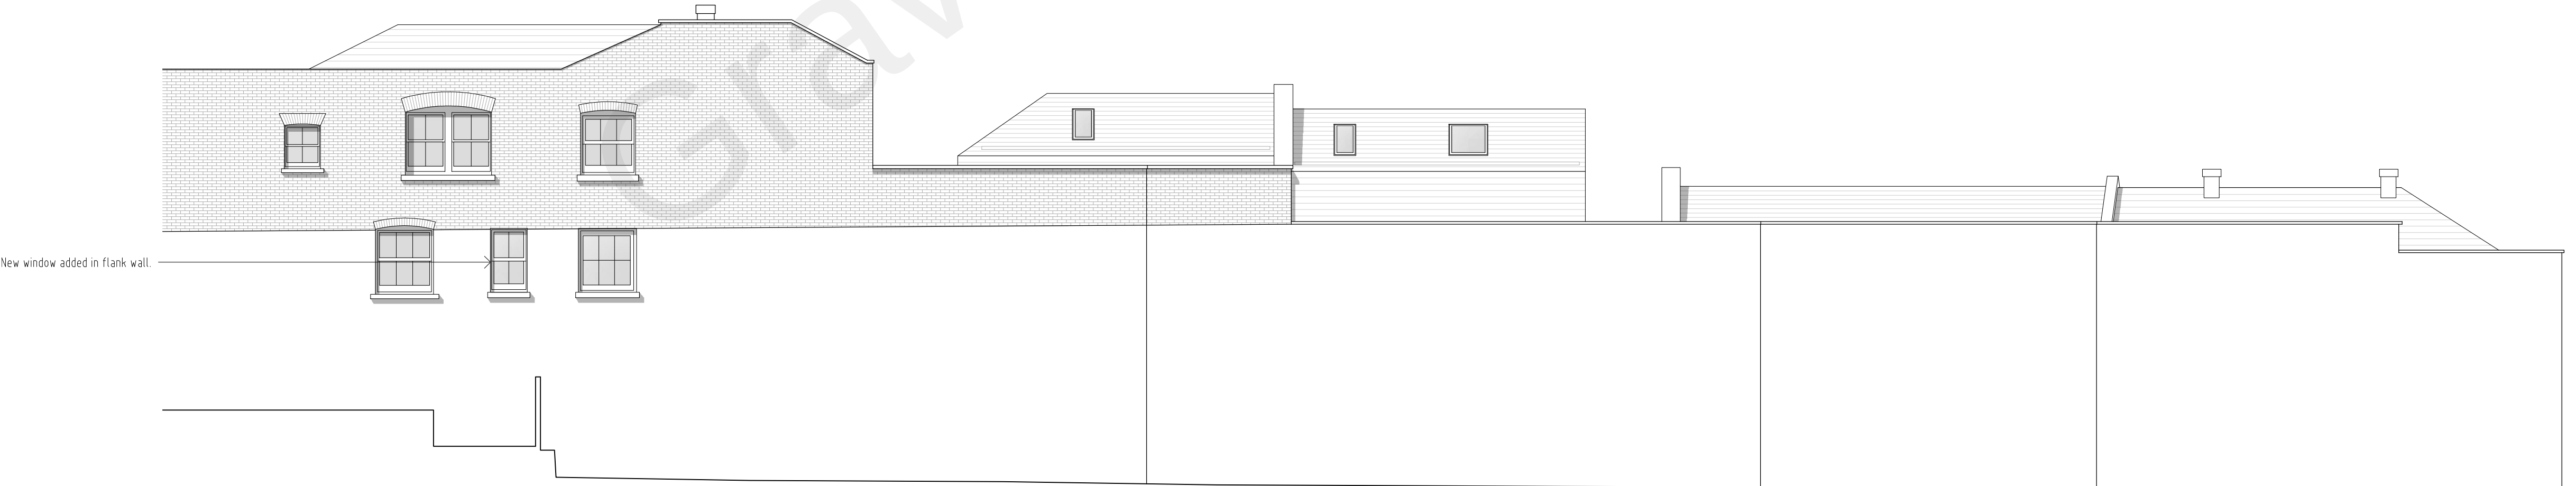

Rear elevation

REV	DESCRIPTION	DATE	BY	CHKD
-----	-------------	------	----	------

TURNER
JACKSON+DAY
ASSOCIATES

Radio House
Thanet Way, Whitstable
Kent CT15 3DX
t: 01227 261453
e: enquiries@tjda.co.uk
www.turnerjacksonday.co.uk

client details

Mile Property Group Ltd

project details

Custom House
The Terrace, Gravesend, DA12 2DE

drawing title

Custom House Outbuildings
Proposed Plans

date scale drawn by checked by

Feb'21 1:100@A1 NS

project no.	drawing no.	revision
1735	029	