






OUTBUILDINGS - WEST ELEVATION **A**

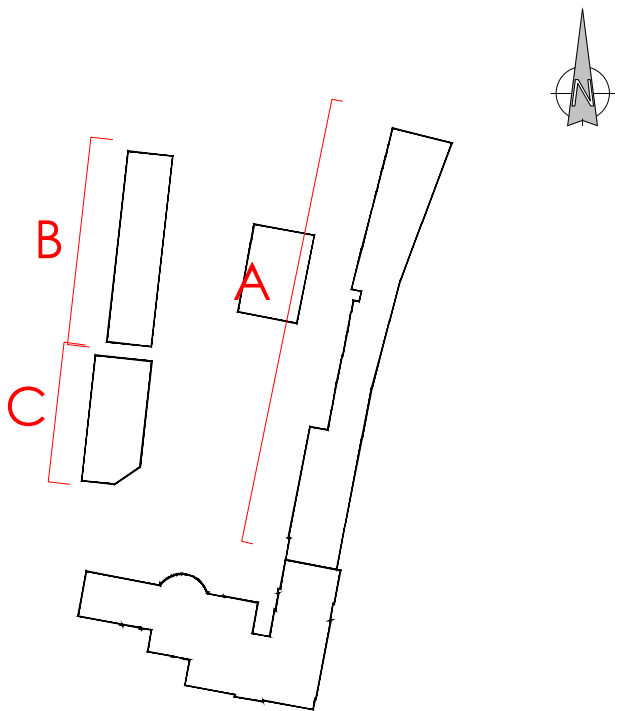

- Key
- Fixed Window
 - Obscured Window Glazing equivalent to Pilkington Level 3 or above
 - Fixed Shut Window with obscured Glazi equivalent to Pilkington Level 3 or above

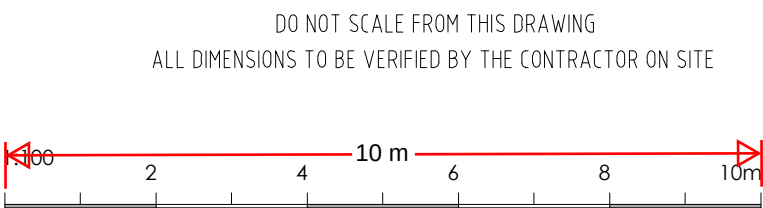

BOATHOUSE - WEST ELEVATION **B**

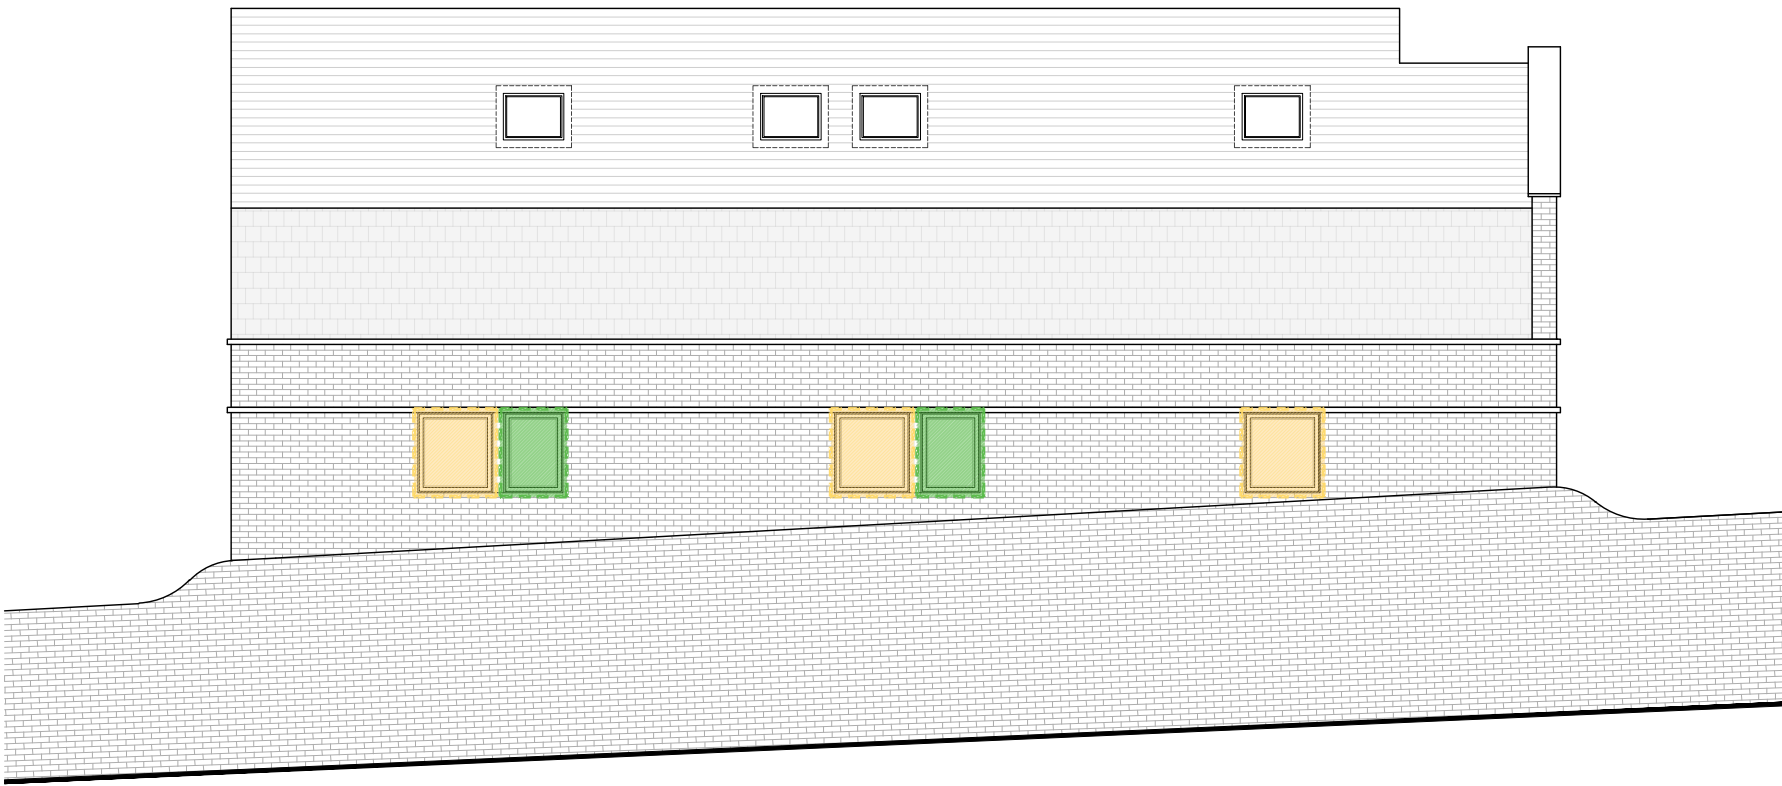

NEW BUILD - WEST ELEVATION **C**

REV	DESCRIPTION	DATE	BY	CHKD

TURNER JACKSON+DAY ASSOCIATES

Radio House
Thanet Way, Whitstable
Kent CT5 3QX

t: 01227 261453
e: enquiries@tjda.co.uk
www.turnerjacksonday.co.uk

client details
CUSTOM HOUSE (Gravesend) LIMITED

project details
Custom House
The Terrace, Gravesend, DA12 2DE

drawing title
Condition 15
Fixed and Obscured Window Positions

date scale drawn by checked by
Dec'24 1:100 RA

project no: 1735	drawing no: C15.1	revision
---------------------	----------------------	----------