


The Contractor is to check all dimensions on site and report any discrepancies to the Contract Administrator. This drawing is to be read in conjunction with all other standard documentation. Dimensions are not to be scaled from this drawing.

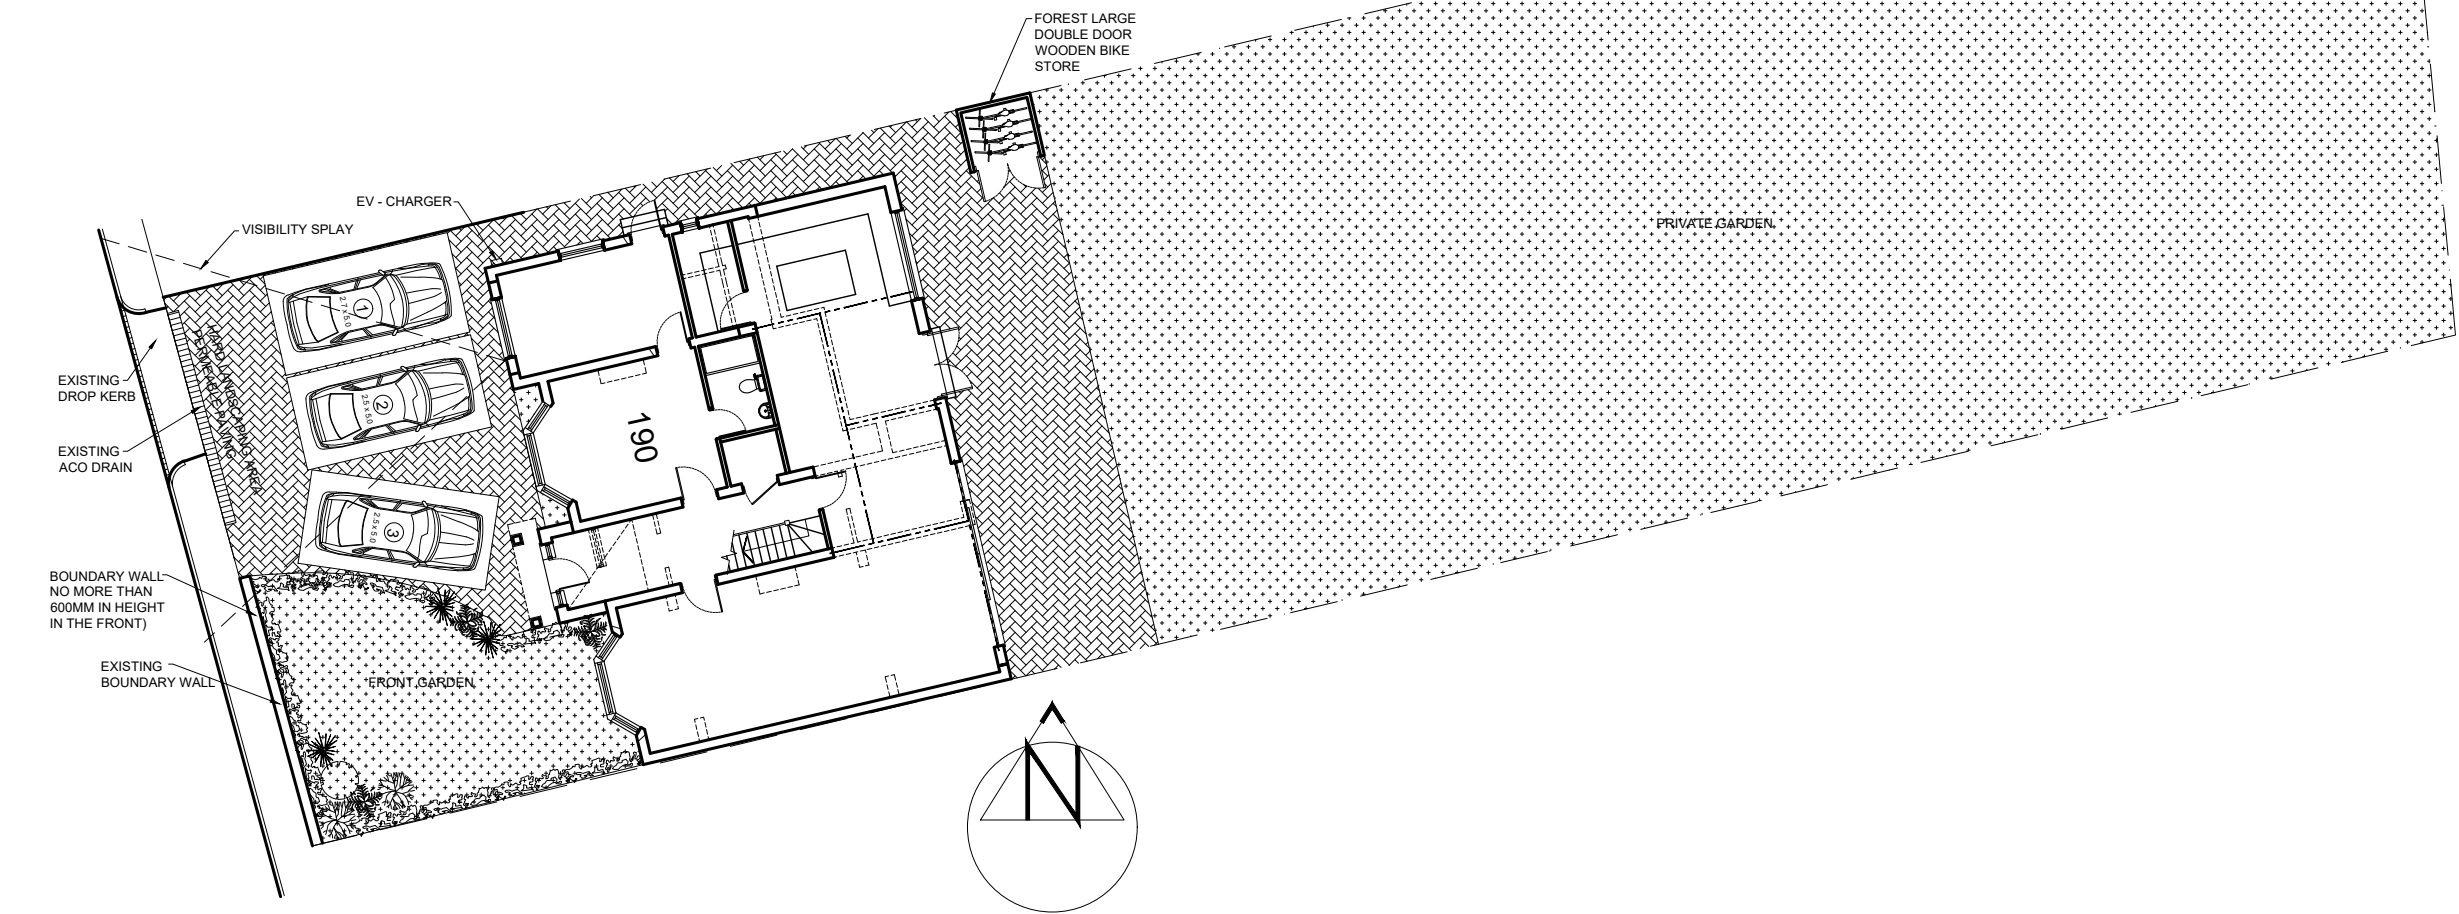

PROPOSED BLOCK PLAN - SCALE 1:200



PROPOSED FRONT ELEVATION

rev.	description	date	chkd.
	 14 Leechcroft Avenue Sidcup Kent DA15 8RS 020 3004 9238 07931 931 035 s.nagpal@dapconsultants.co.uk www.dapconsultants.co.uk		

project : 190 Singlewell Road
Gravesham

drawing title : Proposed Block Plan and Elevation

drawn: MV	chkd : SS	date: 11.04.2025
status: Planning		scale: 1:100@A3
proj no : 2769	drg no: 07	rev no: A