




NORTH-WEST ELEVATION
Scale 1:100




SOUTH-EAST ELEVATION
Scale 1:100

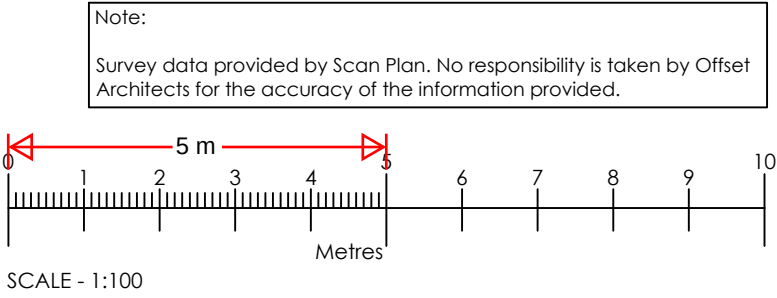

SOUTH-WEST ELEVATION
Scale 1:100



NORTH-EAST ELEVATION
Scale 1:100

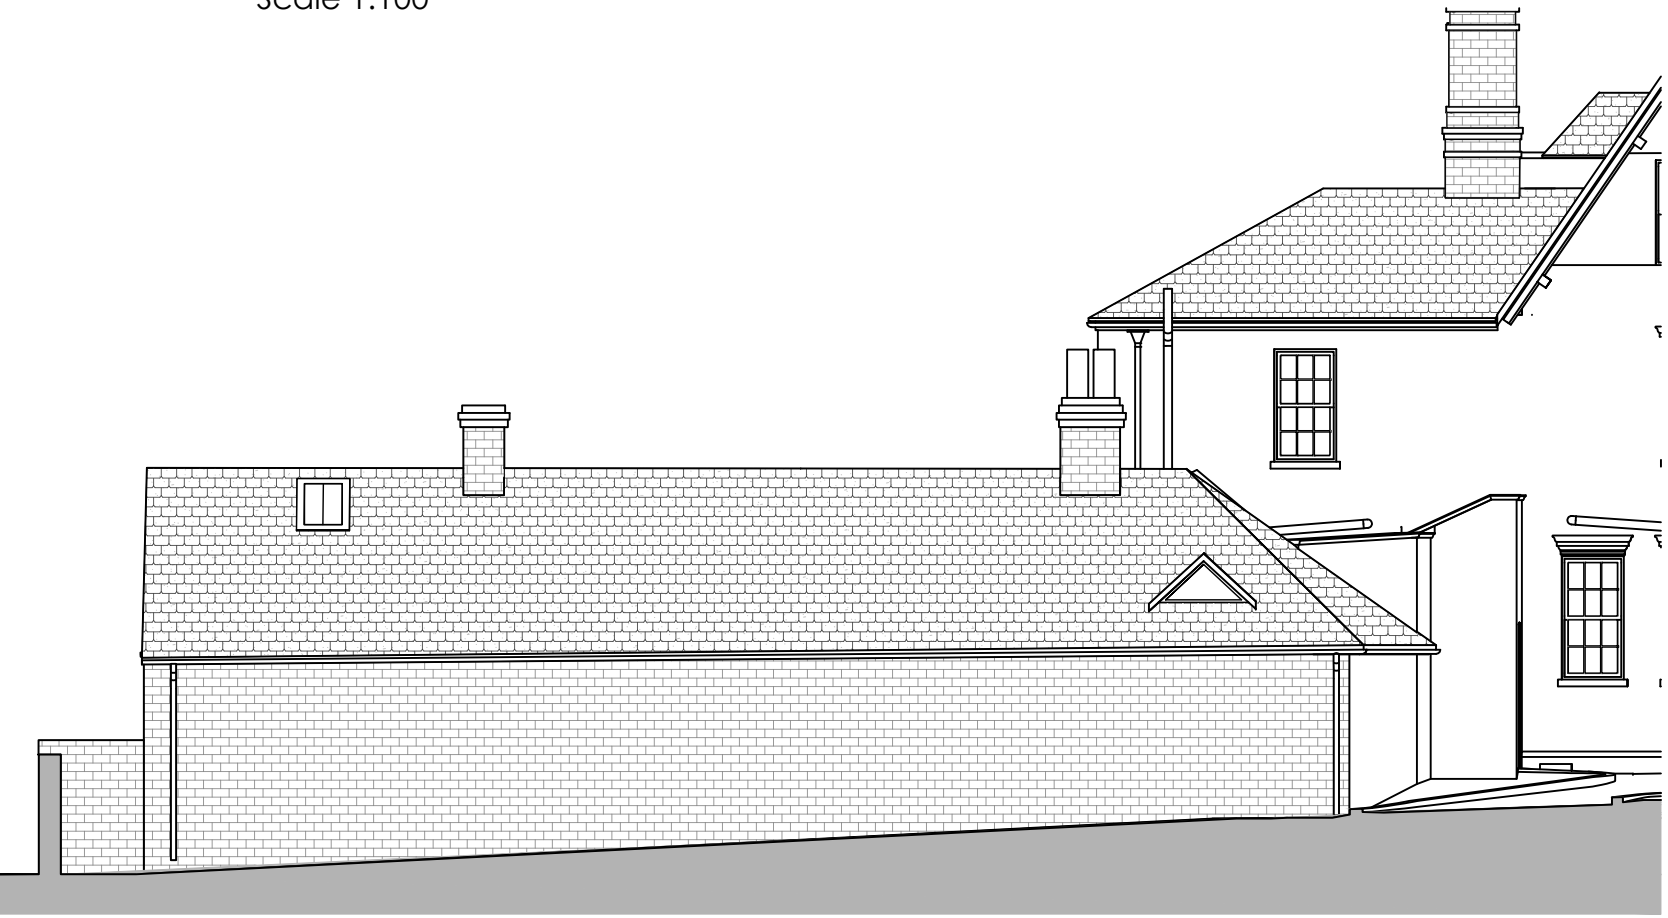

FRONT BUILDING NORTH-WEST ELEVATION
Scale 1:100



FRONT BUILDING SOUTH-EAST ELEVATION
Scale 1:100



FRONT BUILDING NORTH-EAST ELEVATION
Scale 1:100



SECTION A-A
Scale 1:100

Rev	Date	Comments
PLANNING		

Client
Mr & Mrs Dewale

Project
Old Rectory
Ludesdown Road
Ludesdown
Gravesend
DA13 0XE

Title
Elevations
as Existing

Project No.	Date
8744	June 24
Drawing No.	Revision
8744-PD-05	F
Scale	Drawn PR
1:100@A1	Check PH

Nepicar House, London Road,
Wrotham Heath, Kent, TN15 7BS
phone: 01732 753333
fax: 01732 753334
info@offsetarchitects.co.uk
www.offsetarchitects.co.uk

