




Note:
Survey data provided by Scan Plan. No responsibility is taken by Offset Architects for the accuracy of the information provided.

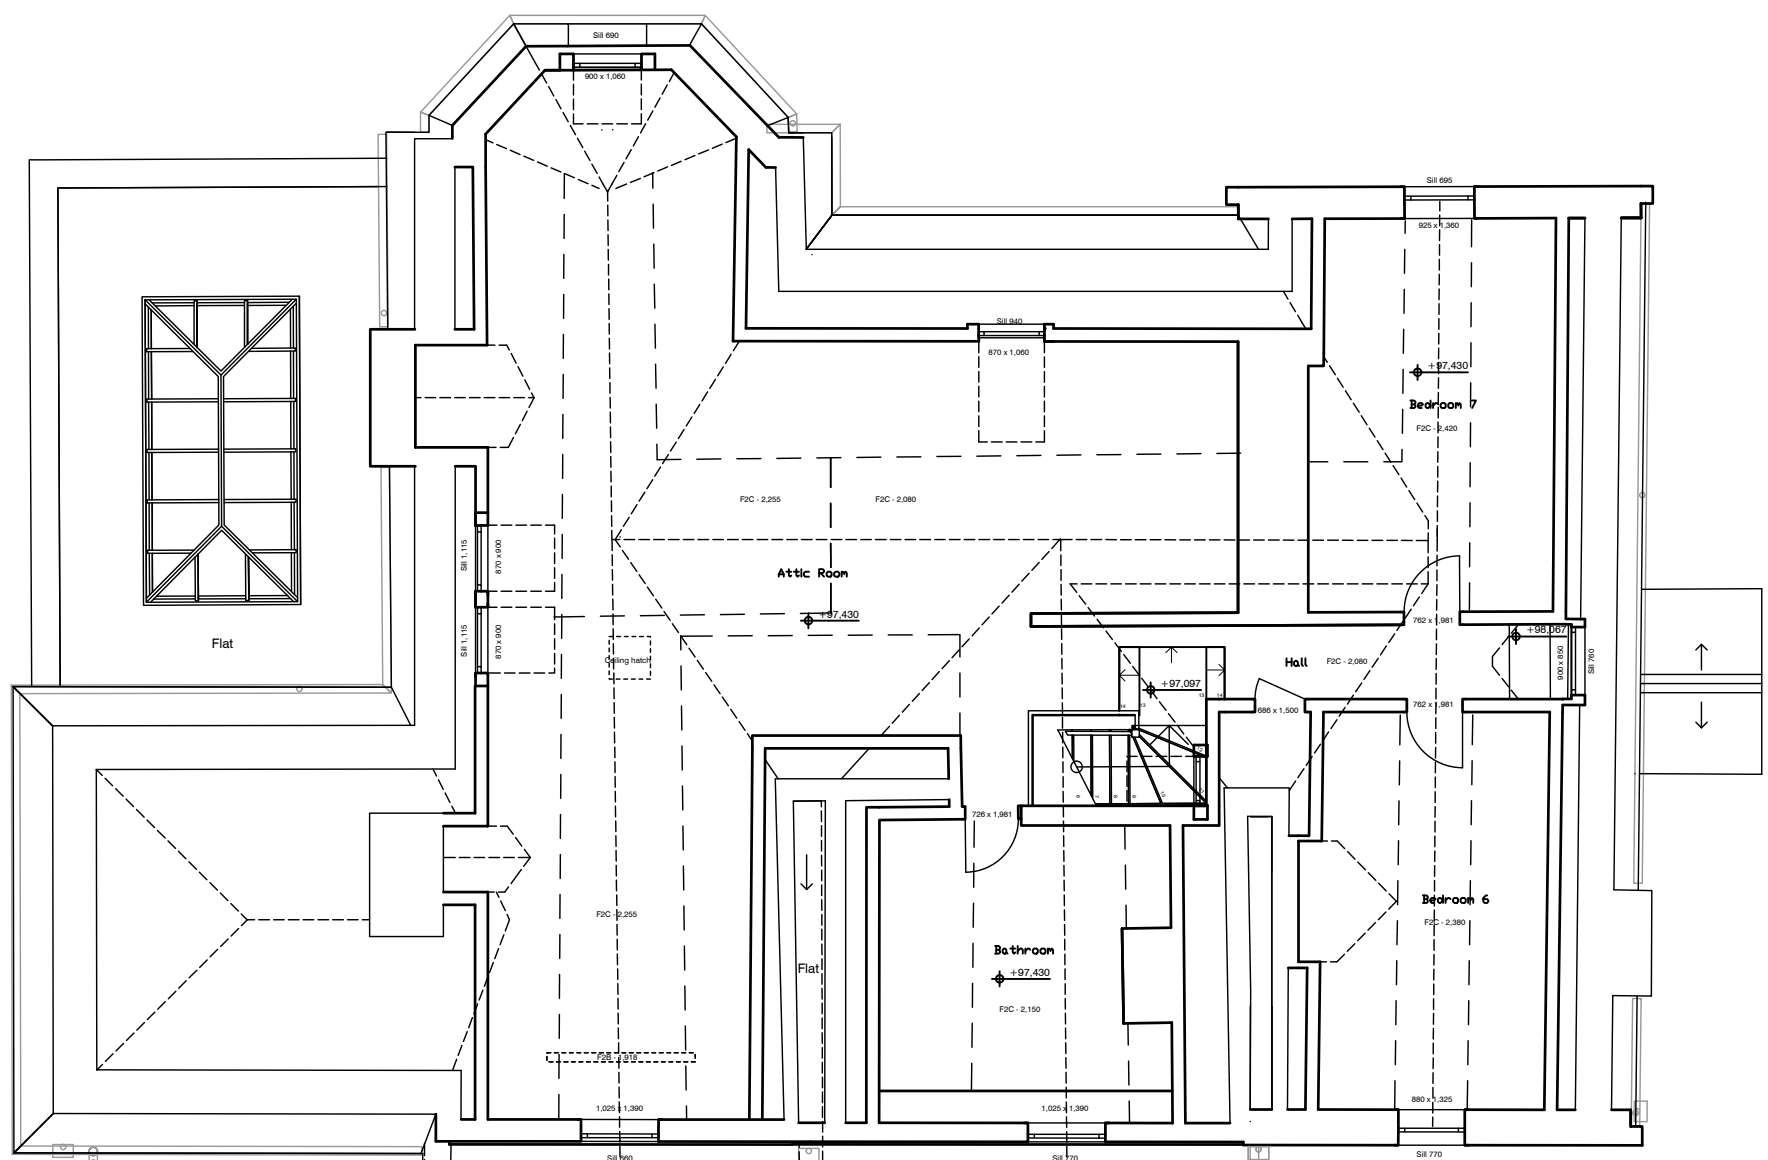

SECOND FLOOR PLAN
SCALE 1:100

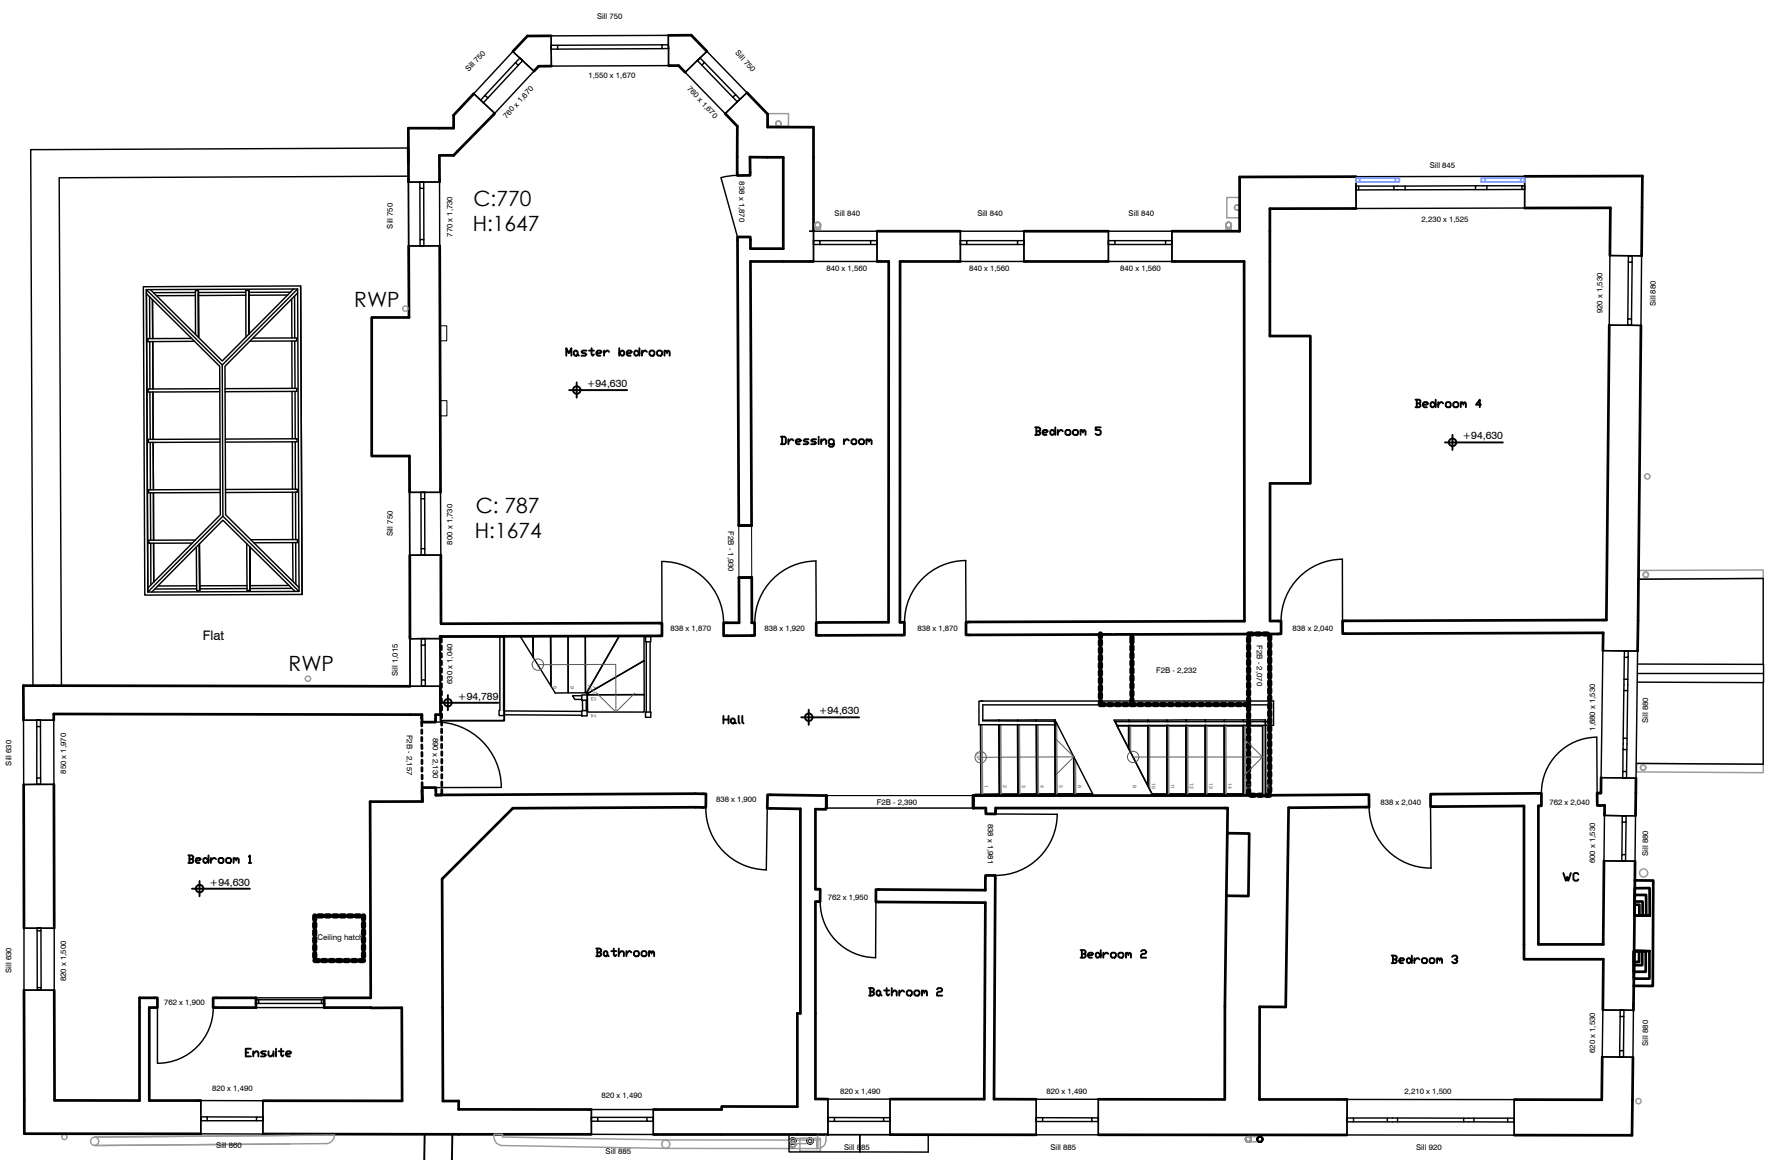

FIRST FLOOR PLAN
SCALE 1:100

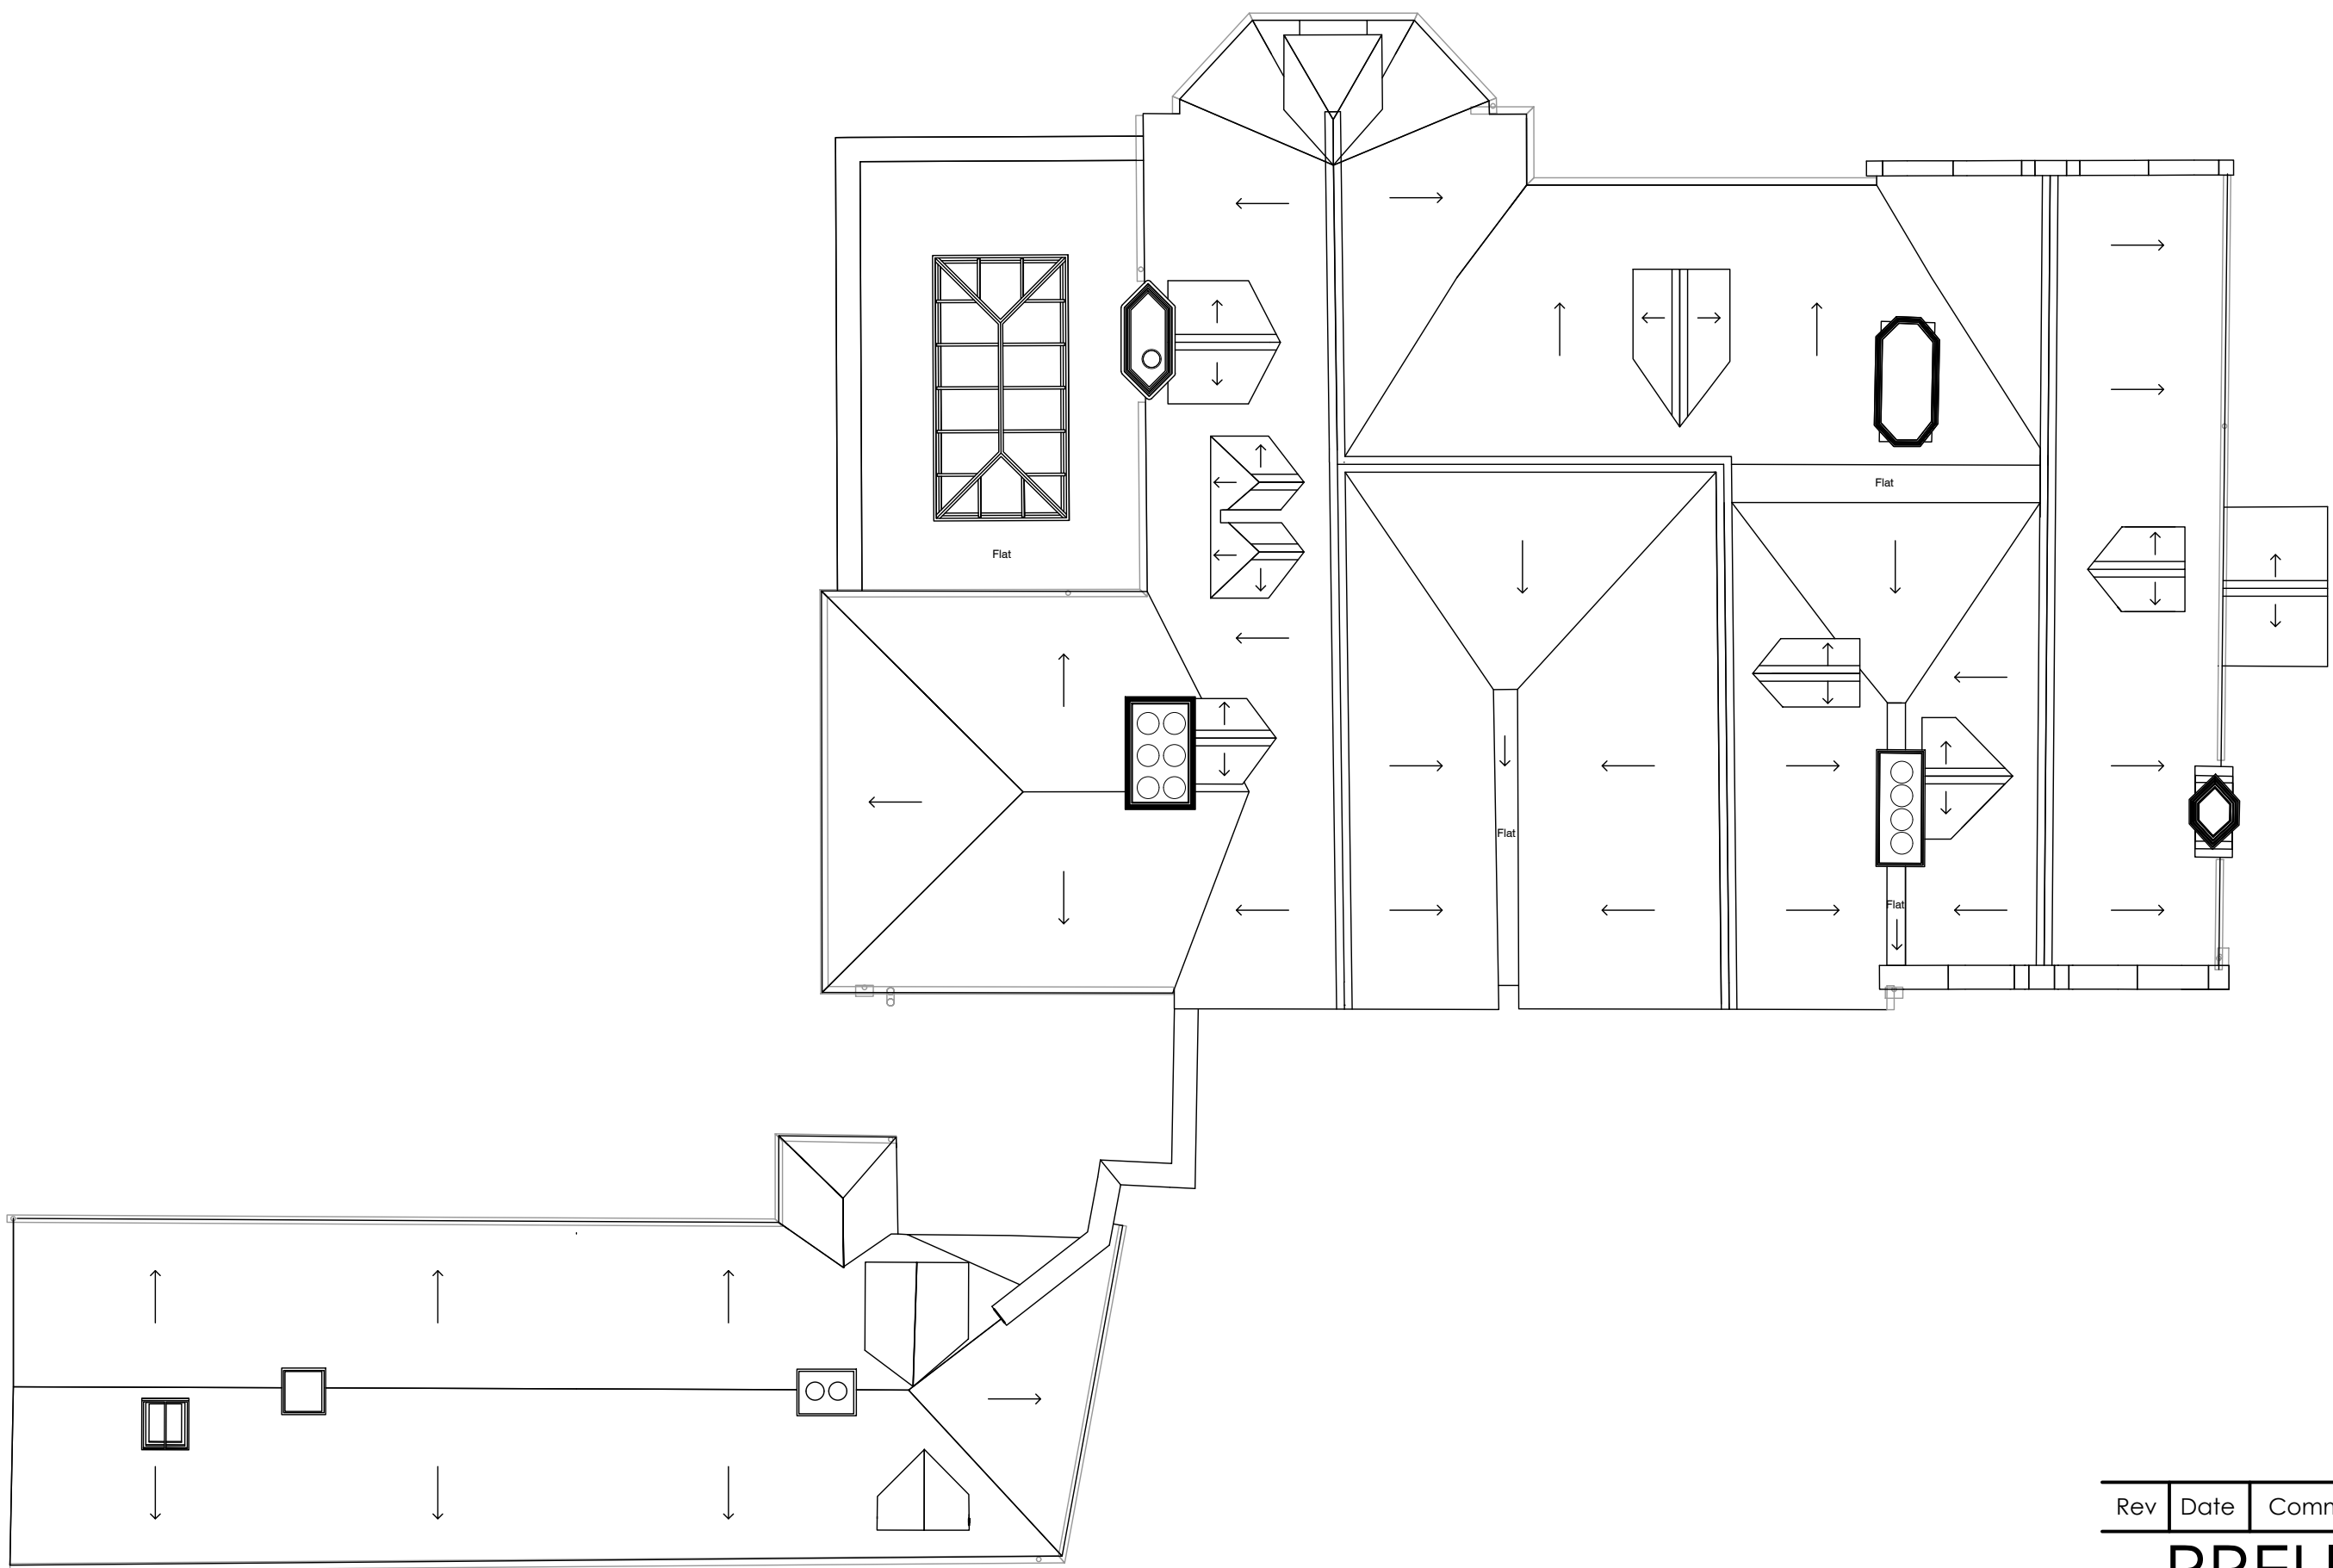

ROOF LAYOUT
SCALE 1:100

Rev	Date	Comments
-----	------	----------


PRELIMINARY

Client
Mr & Mrs Dewale

Project
Old Rectory
Ludesdown Road
Ludesdown
Gravesend
DA13 0XE

Title
First, Second & Roof Plan,
as Existing

Project No.	Date
8744	June 24
Drawing No.	Revision
8744-PD-03	A
Scale	Drawn
1:100@A1	PR
	Check
	PH

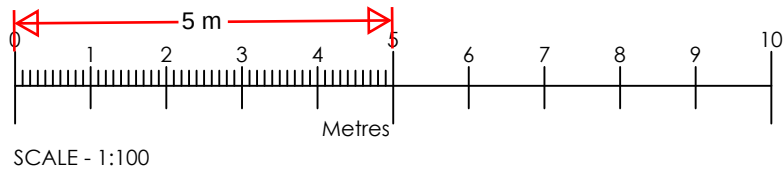

Nepicar House, London Road,
Wrotham Heath, Kent, TN15 7RS
phone: 01732 753333
fax: 01732 753334
info@offsetarchitects.co.uk
www.offsetarchitects.co.uk

