



NORTH-WEST ELEVATION
Scale 1:100




SOUTH-EAST ELEVATION
Scale 1:100



SOUTH-WEST ELEVATION
Scale 1:100



NORTH-EAST ELEVATION
Scale 1:100

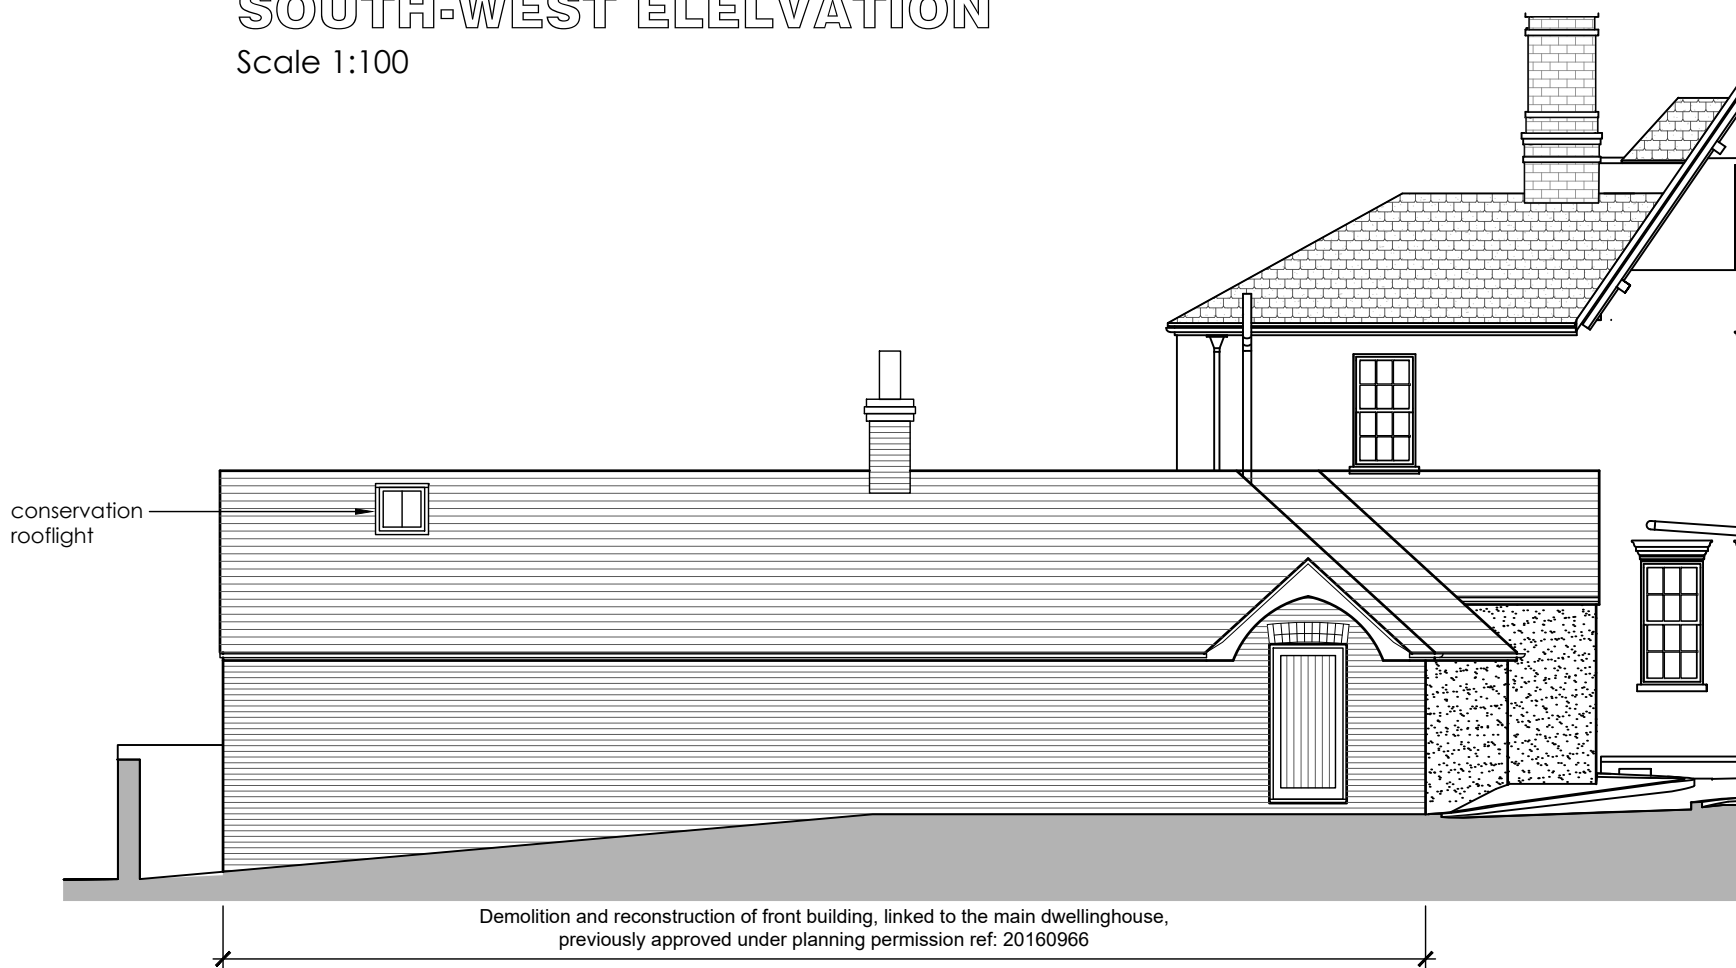

FRONT BUILDING NORTH-WEST ELEVATION
Scale 1:100



FRONT BUILDING SOUTH-EAST ELEVATION
Scale 1:100



FRONT BUILDING NORTH-EAST ELEVATION
Scale 1:100



SECTION A-A
Scale 1:100

Rev	Date	Comments
PLANNING		

Client
Mr & Mrs Dewale

Project
Old Rectory
Ludesdown Road
Ludesdown
Gravesend
DA13 0XE

Title
Reconstruction of front building
Elevations as Proposed

Project No. 8744	Date Oct 24
Drawing No. 8744-PD-22	Revision B
Scale 1:100@A1	Drawn PR
	Check PH

Nepicar House, London Road,
Wrotham Heath, Kent, TN15 7RS
phone: 01732 753333
fax: 01732 753334
info@offsetarchitects.co.uk
www.offsetarchitects.co.uk

