
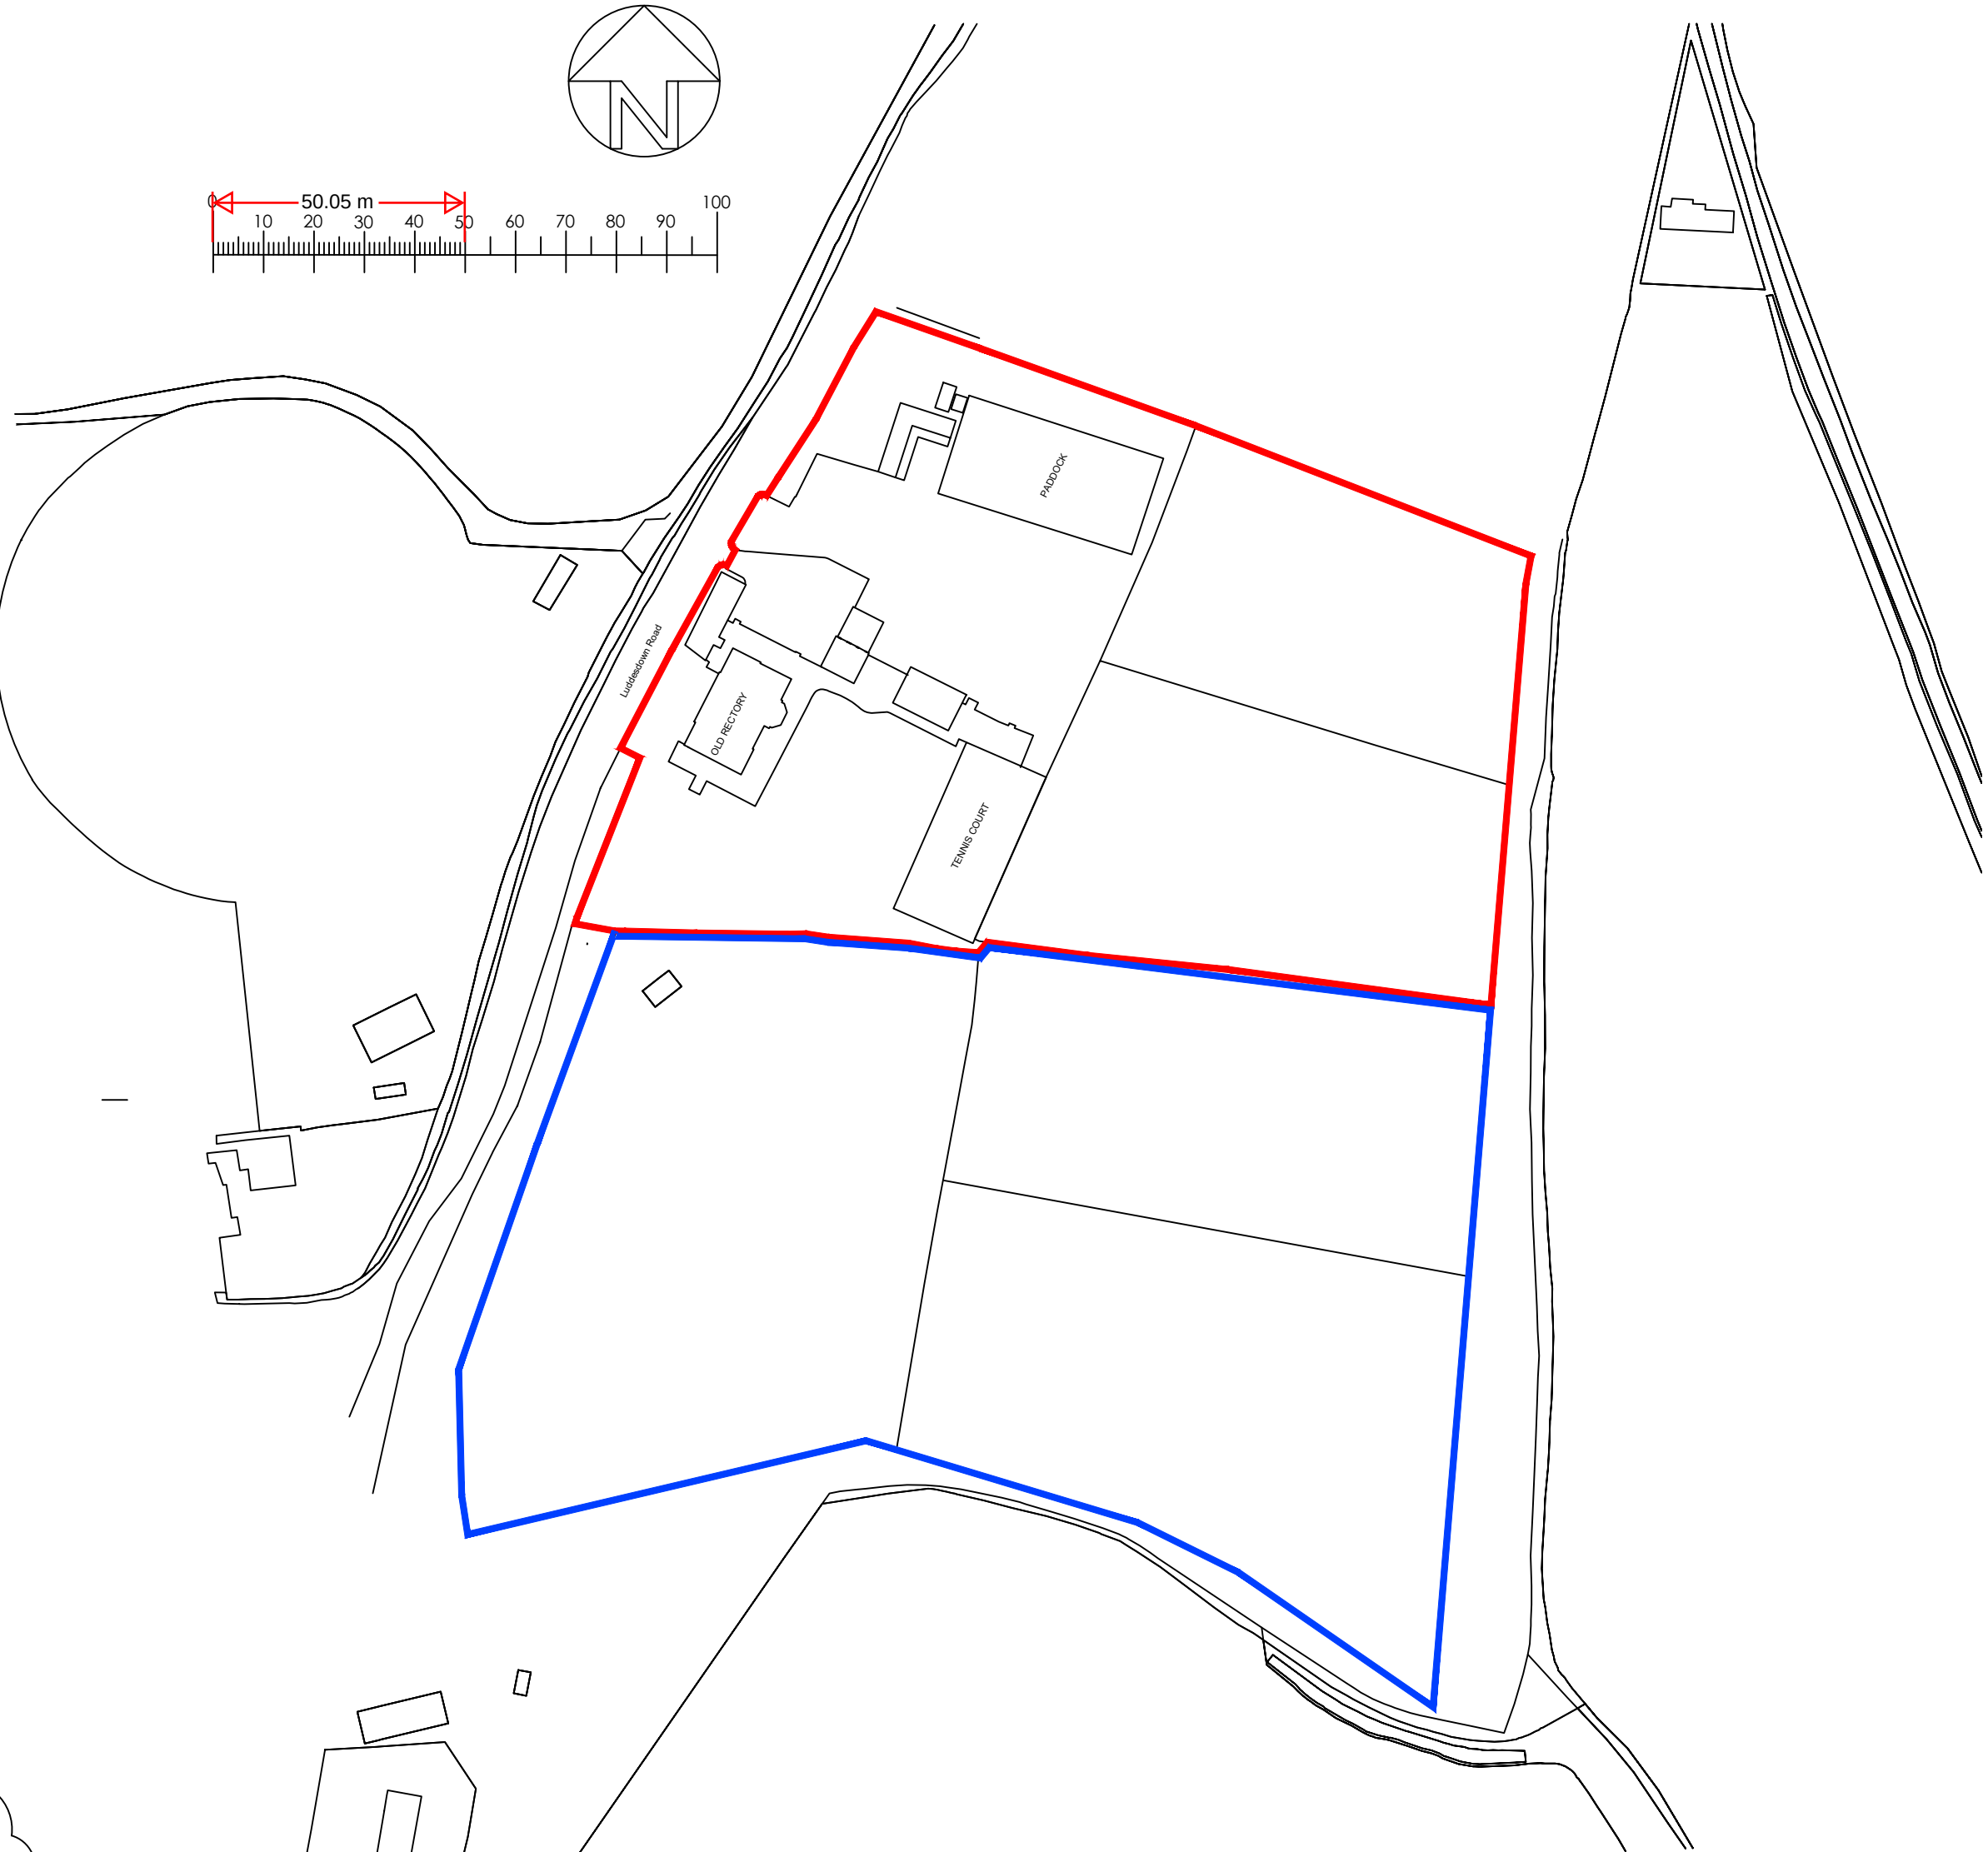


Note:
Survey data provided by Scan Plan. No responsibility is taken by Offset Architects for the accuracy of the information provided.

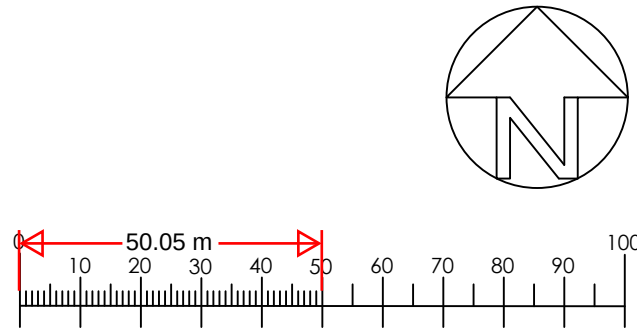

LOCATION PLAN
SCALE 1:1250

Rev	Date	Comments
-----	------	----------

PLANNING

Client
Mr & Mrs Dewale

Project
Old Rectory
Ludesdown Road
Ludesdown
Gravesend
DA13 0XE

Title
Site Plan & Location Plan

Project No.
8744

Date
June 24

Drawing No.
8744-PD-01

Revision
B

Scale
as shown @ A1

Drawn
PR

Check
PH

Nepicar House, London Road,
Wrotham Heath, Kent, TN15 7BS
phone: 01732 753333
fax: 01732 753334
info@offsetarchitects.co.uk
www.offsetarchitects.co.uk



SITE PLAN
SCALE 1:500

