

DO NOT SCALE FROM THIS DRAWING
ALL DIMENSIONS TO BE VERIFIED BY THE CONTRACTOR ON SITE




Existing window opening widened to provide french doors out to private amenity space.

Left flank elevation 1



Front elevation

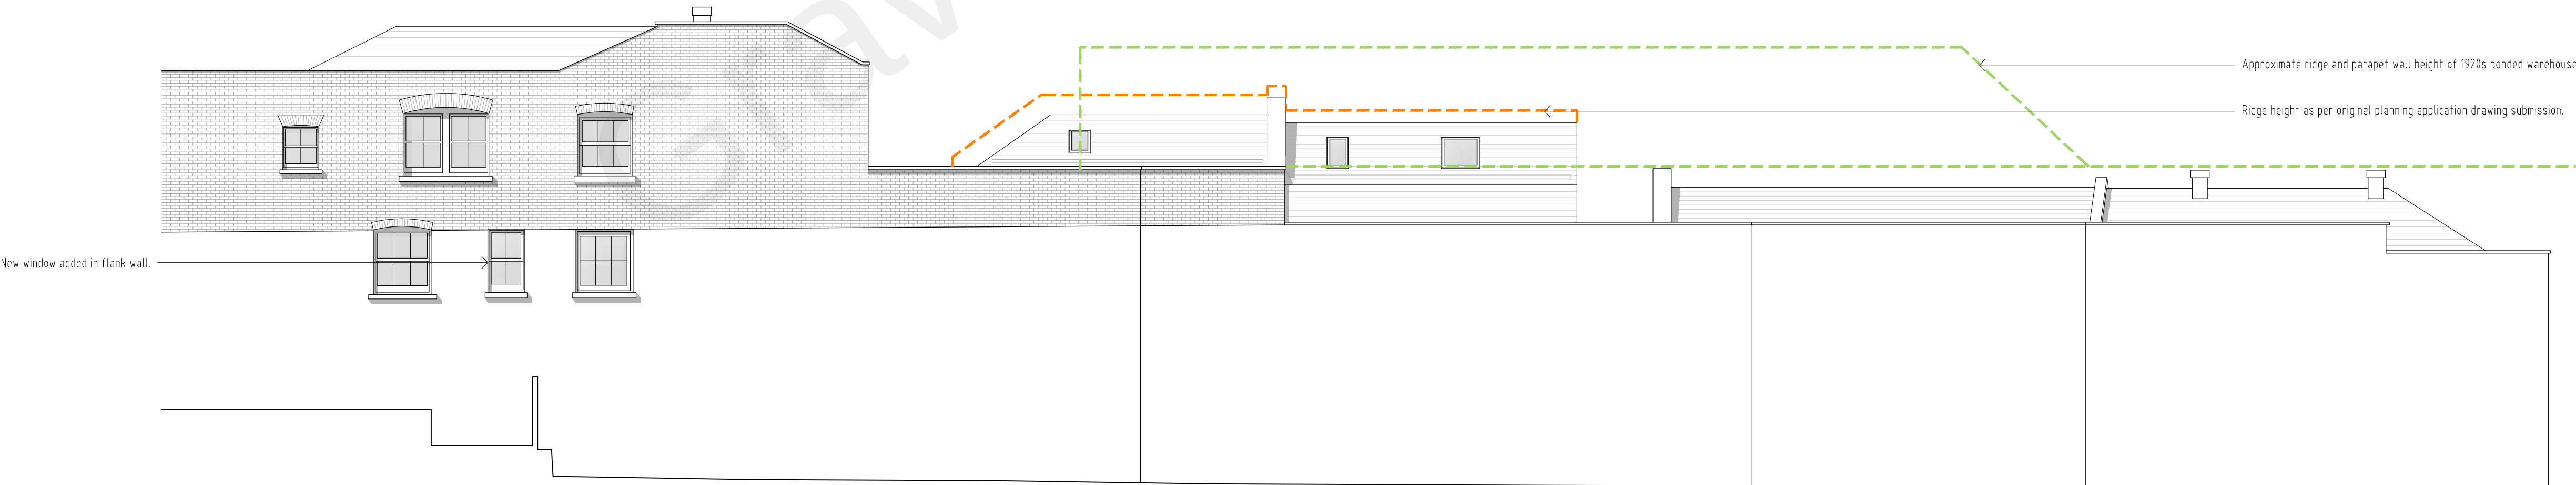

Rear elevation

B	Existing porch entrance to unit 13 retained.	May 22	AR	
A	Amendment to fenestration, parapet height and roof height, unit 14 & 15	Apr 22	AR	
REV	DESCRIPTION	DATE	BY	CHKD

**TURNER
JACKSON+DAY**
ASSOCIATES

Radio House
Thanet Way, Whitstable
Kent CT15 3QX
I: 01227 261453
e: enquiries@tjda.co.uk
www.turnerjacksonday.co.uk

client details
Mile Property Group Ltd

project details
Custom House
The Terrace, Gravesend, DA12 2DE
drawing title
Custom House Outbuildings
Proposed Plans

date scale drawn by checked by
Feb'21 1:100@A1 NS

project no:	drawing no:	revision
1735	029	B