



Note
This drawing is protected by copyright and must not be copied or reproduced without the written consent of Graham Simpkin Planning. All dimensions and sizes to be checked on site. North points are indicative. ©

 

Roof plan

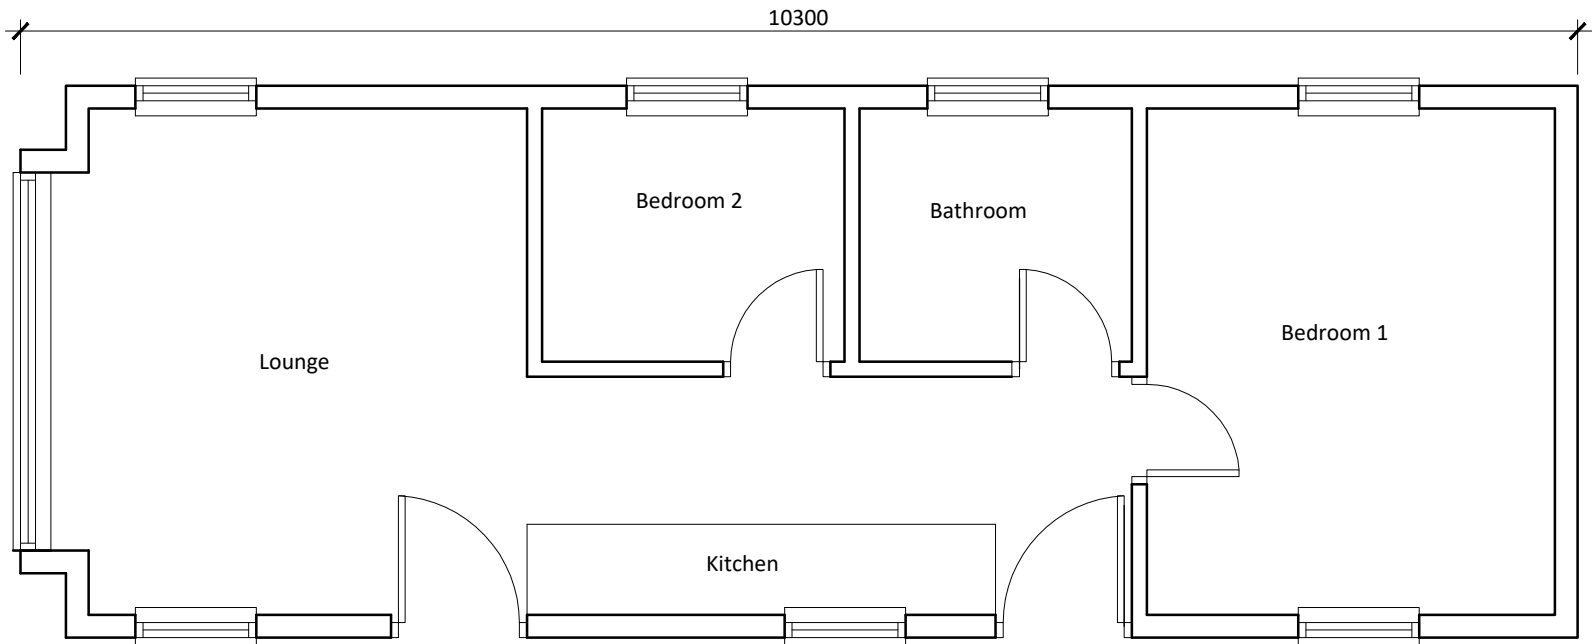

Floor plan



2 The Parade, Ash Road, Hartley
Longfield, Kent DA3 8BG
Tel: 01474 703705
www.grahamsimpkinplanning.co.uk
Email: webmail@grahamsimpkinplanning.co.uk

Project Title		Job No
Little Mockbeggar Farm, land south of Two Gates Road		3877
Drawing Title	Drawing No	Revision
Proposed Caravan Floor Plan and Roof Plan	04	-
Date	Drawn by	Checked by
18.05.2023	MDE	SC
Scale	Note	
1:50		

