




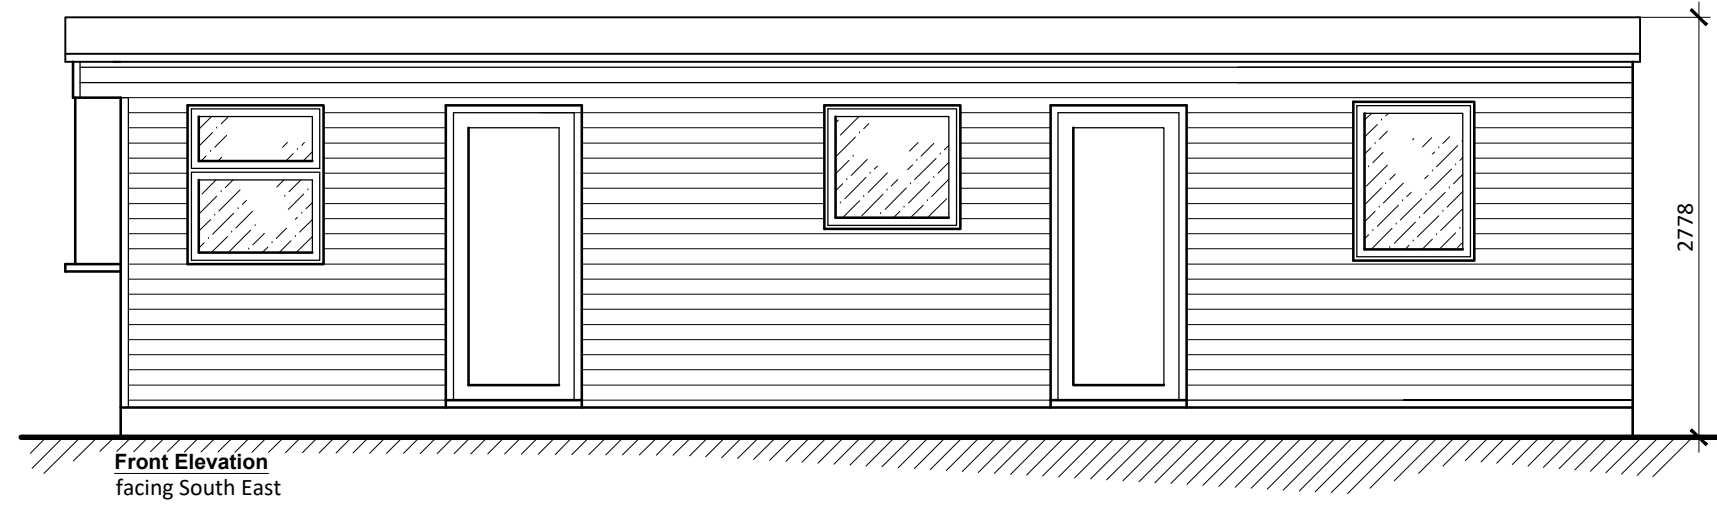


**Front Elevation**  
facing South East

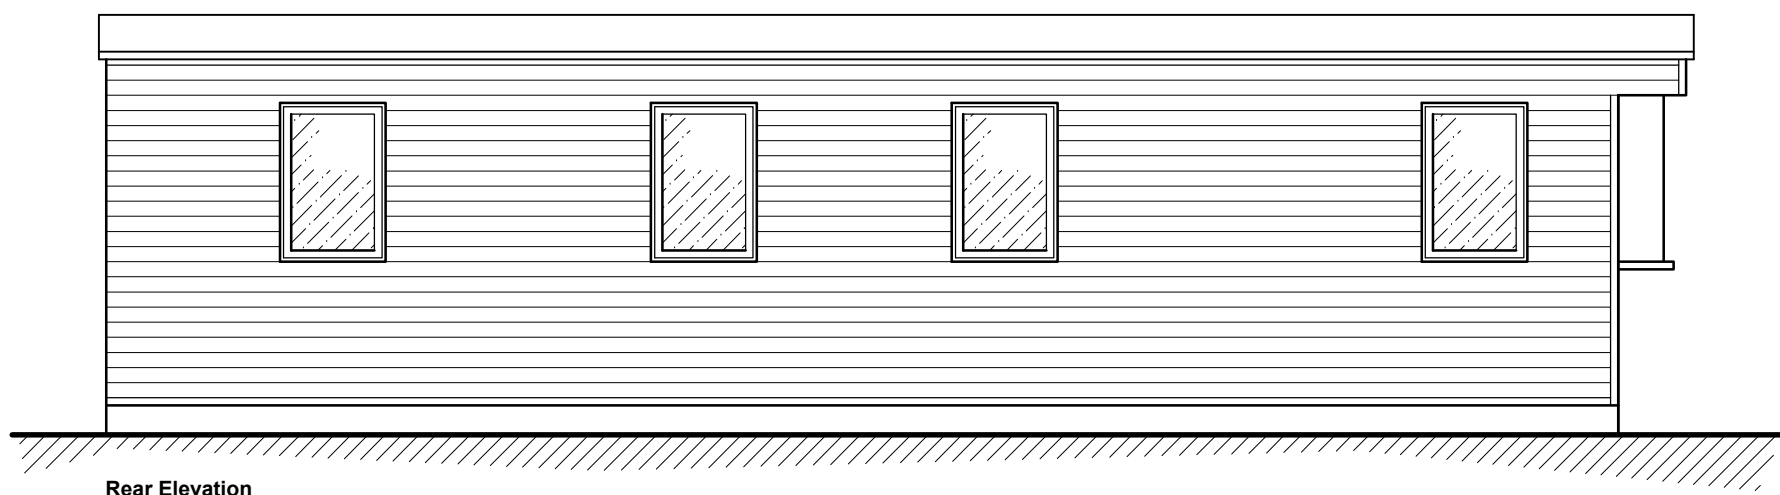

**Rear Elevation**  
facing North West

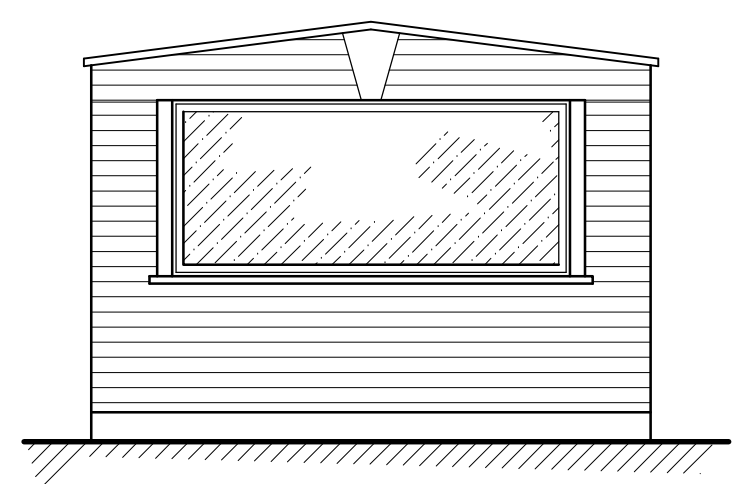

**Side Elevation**  
facing South West

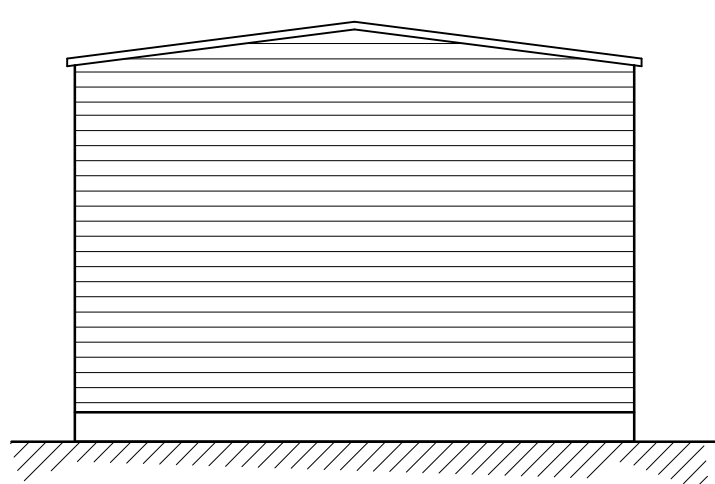

**Side Elevation**  
facing North East

Note  
This drawing is protected by copyright and must not be copied or reproduced without the written consent of Graham Simpkin Planning. All dimensions and sizes to be checked on site. North points are indicative. ©



**Graham Simpkin Planning**

2 The Parade, Ash Road, Hartley  
Longfield, Kent DA3 8BG

**Tel:** 01474 703705  
[www.grahamsimpkinplanning.co.uk](http://www.grahamsimpkinplanning.co.uk)  
**Email:** [webmail@grahamsimpkinplanning.co.uk](mailto:webmail@grahamsimpkinplanning.co.uk)

|                                                      |            |            |
|------------------------------------------------------|------------|------------|
| Project Title                                        |            | Job No     |
| Little Mockbeggar Farm, land south of Two Gates Road |            | 3877       |
| Drawing Title                                        | Drawing No | Revision   |
| Proposed Caravan Elevations                          | 05         | -          |
| Date                                                 | Drawn by   | Checked by |
| 18.05.2023                                           | MDE        | SC         |
| Scale                                                | Note       |            |
| 1:50                                                 |            |            |

