



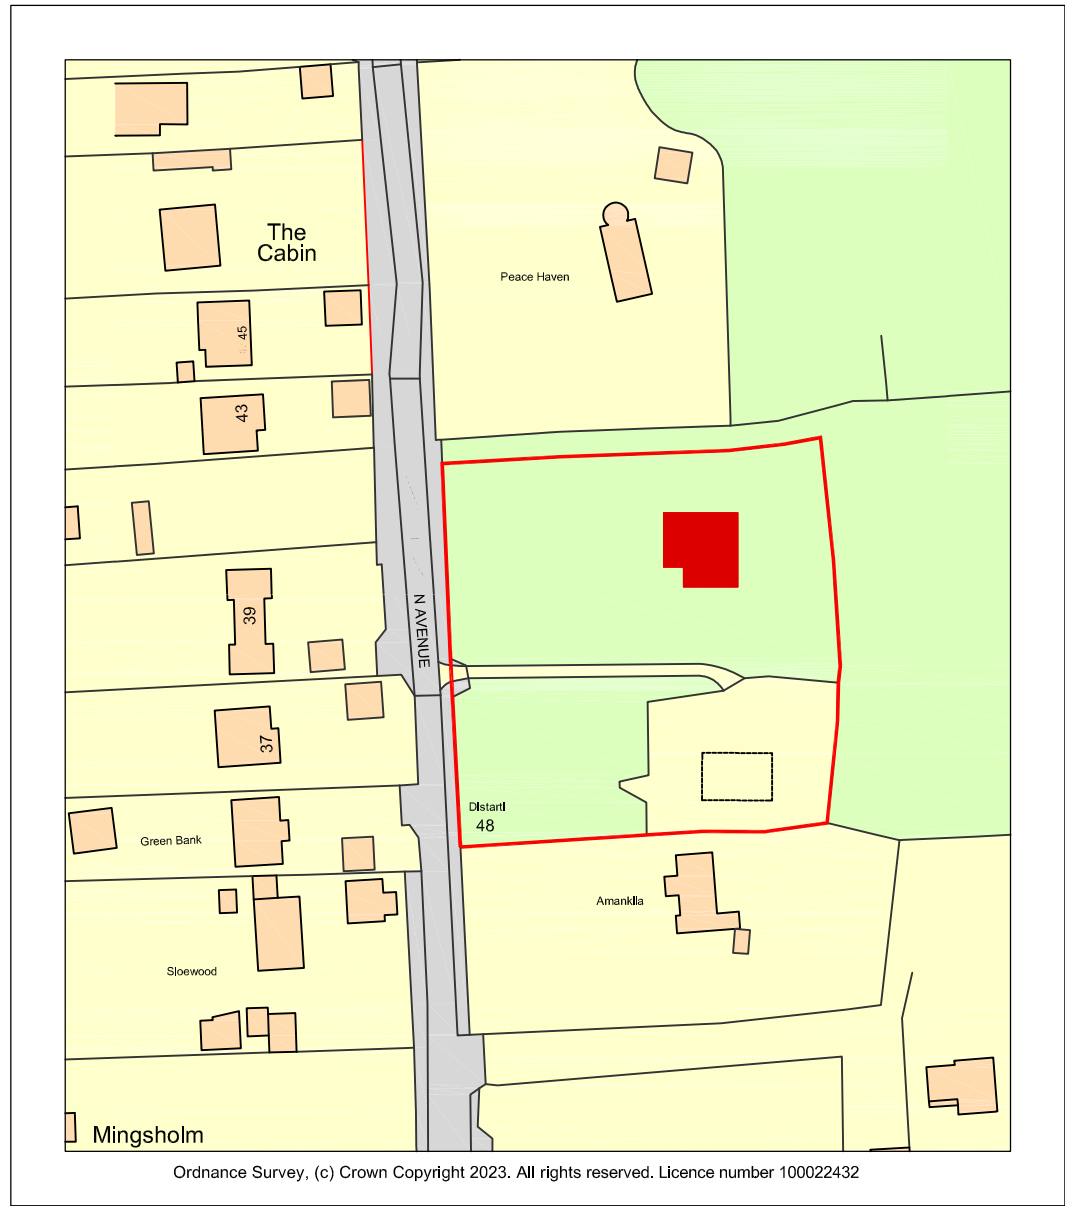

LOCATION PLAN
scale 1:1250

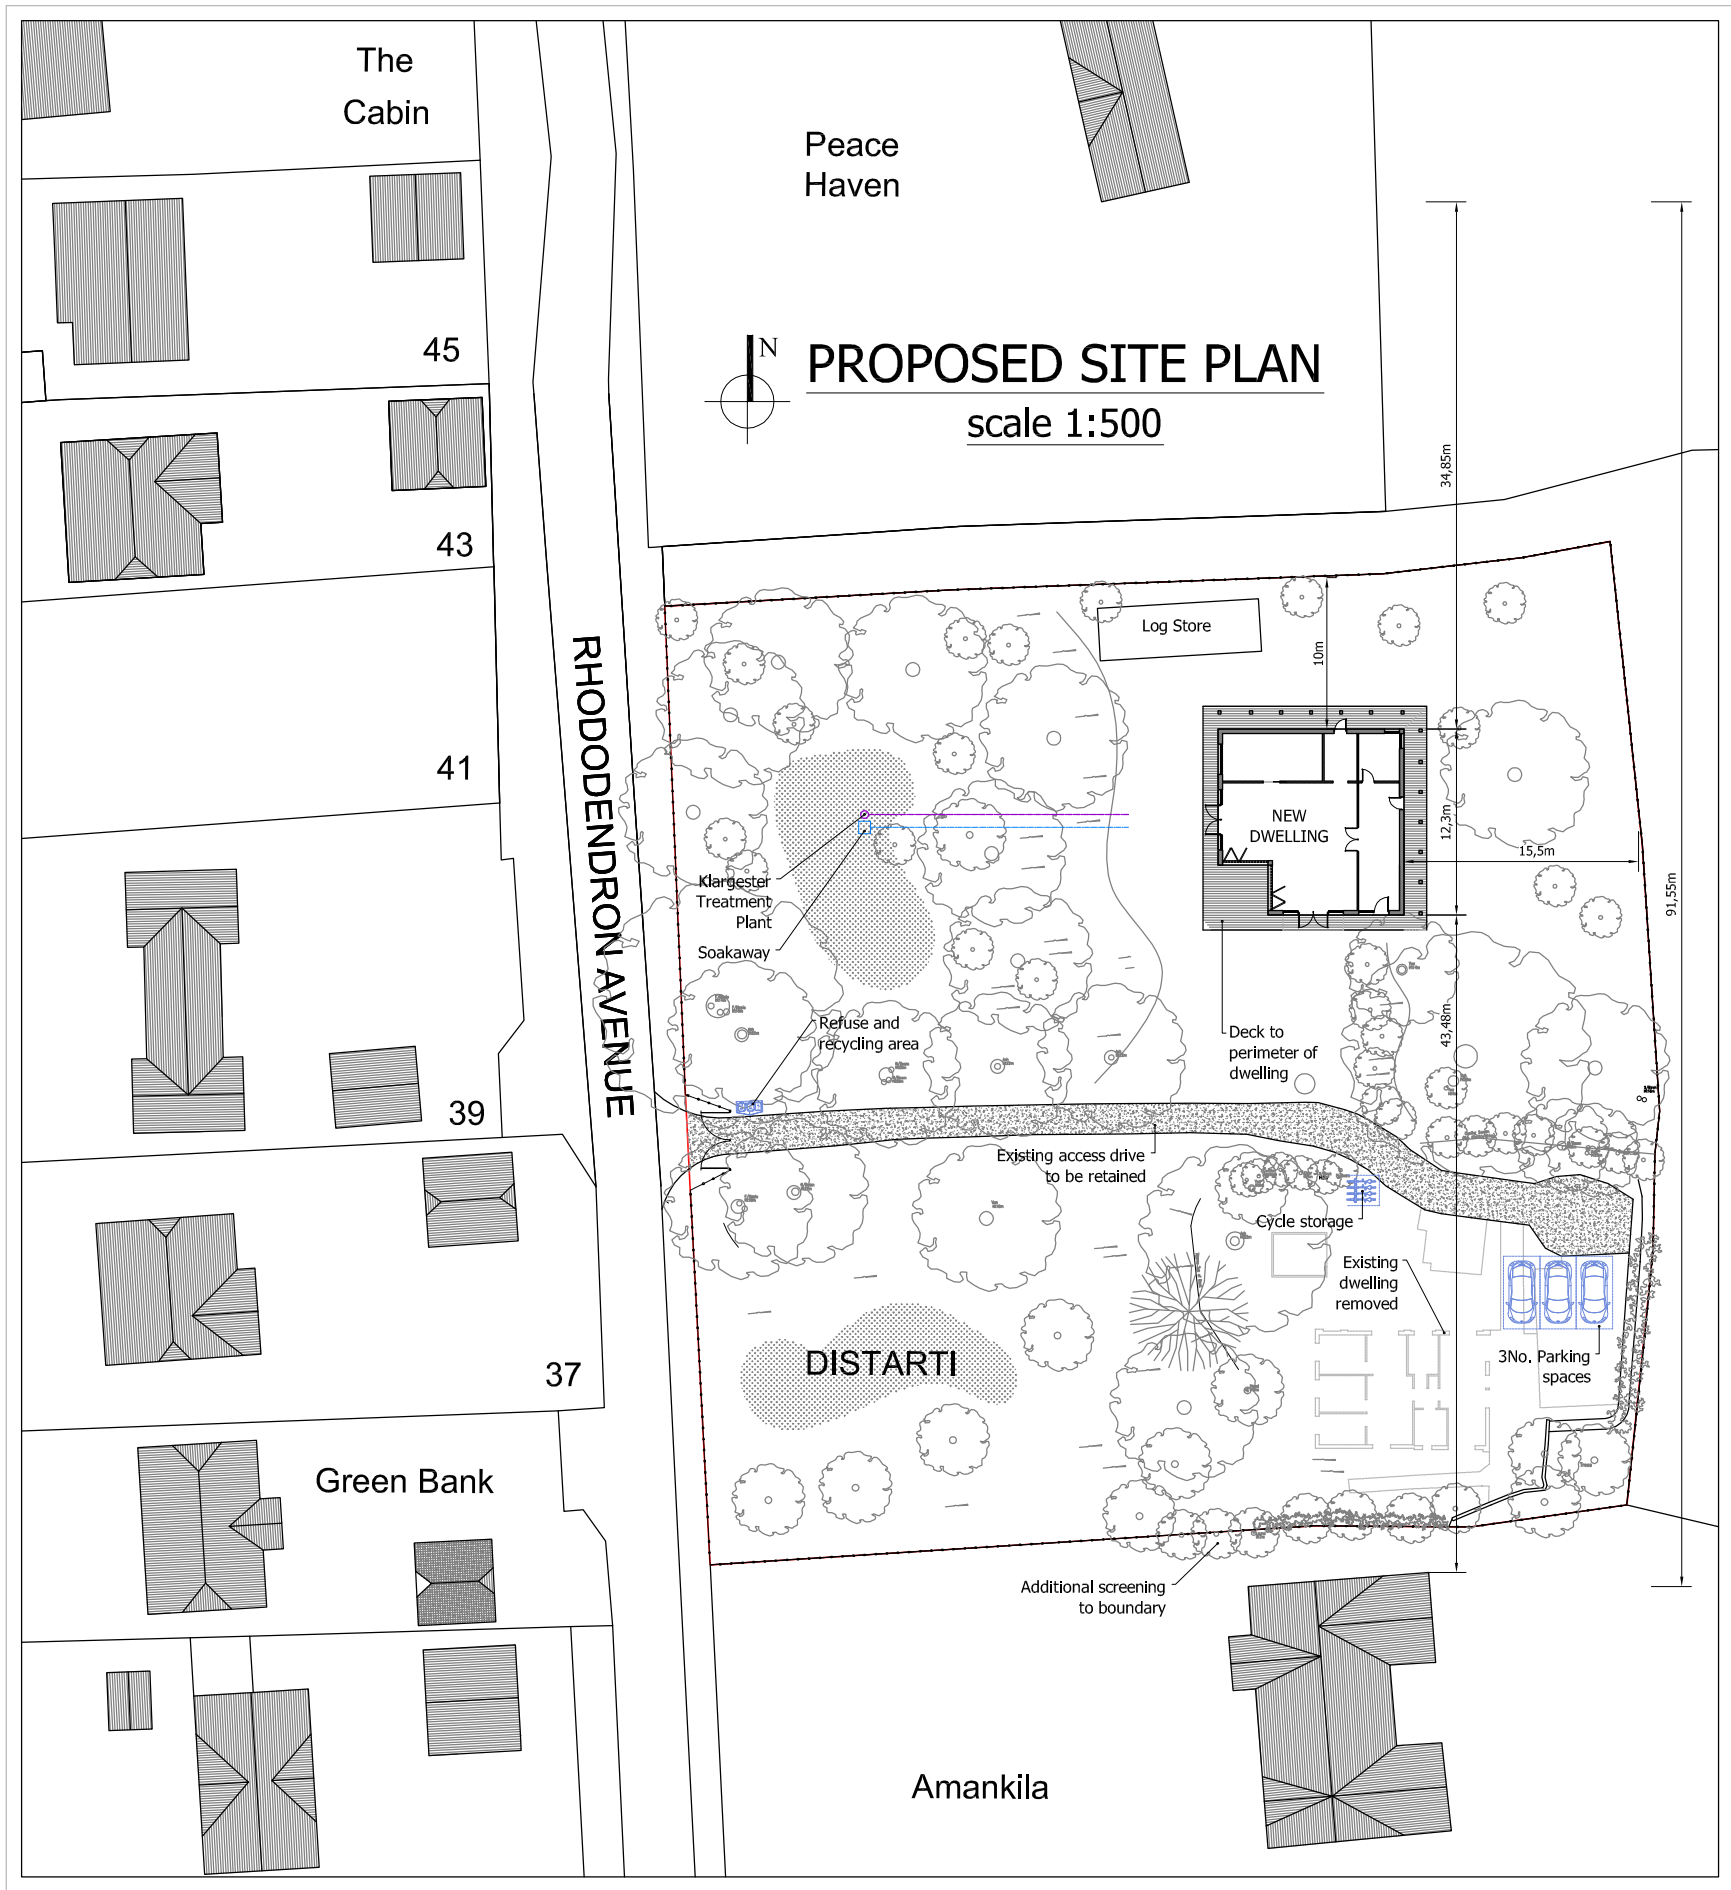

CADGUYS ARCHITECTURAL SERVICES



CAD
GUYS

07512090919
www.cadguys.co.uk
sonny@cadguys.co.uk

15-17 Middle Street,
Brighton, BN1 1AL
T: 0751 20 90 919
E: Sonny@cadguys.co.uk
W: www.cadguys.co.uk

Project

DISTARTI, 48 RHODODENDRON AVENUE, MEOPHAM, GRAVESEND, DA13 0TT

Drawing Title

Proposed Location and Site Plan

Date

MAR-2025

Scale

1:1250/200/A3

Project No.

CG-284

Drawing No.

PL/04

Drawn by/Checked by

SM

Rev

Date

A 071123

B 251123

C 211223

D 210125

E 180325

Details

Formal scheme proposal (draft)

Formal scheme developed

Formal scheme finalised

Siting amended

Siting amended

Dimensions to be verified on site
by contractor prior to
commencement of work

This is the copyright of the practice
and may not be reproduced in part
or in whole without the prior
written consent of the practice.