


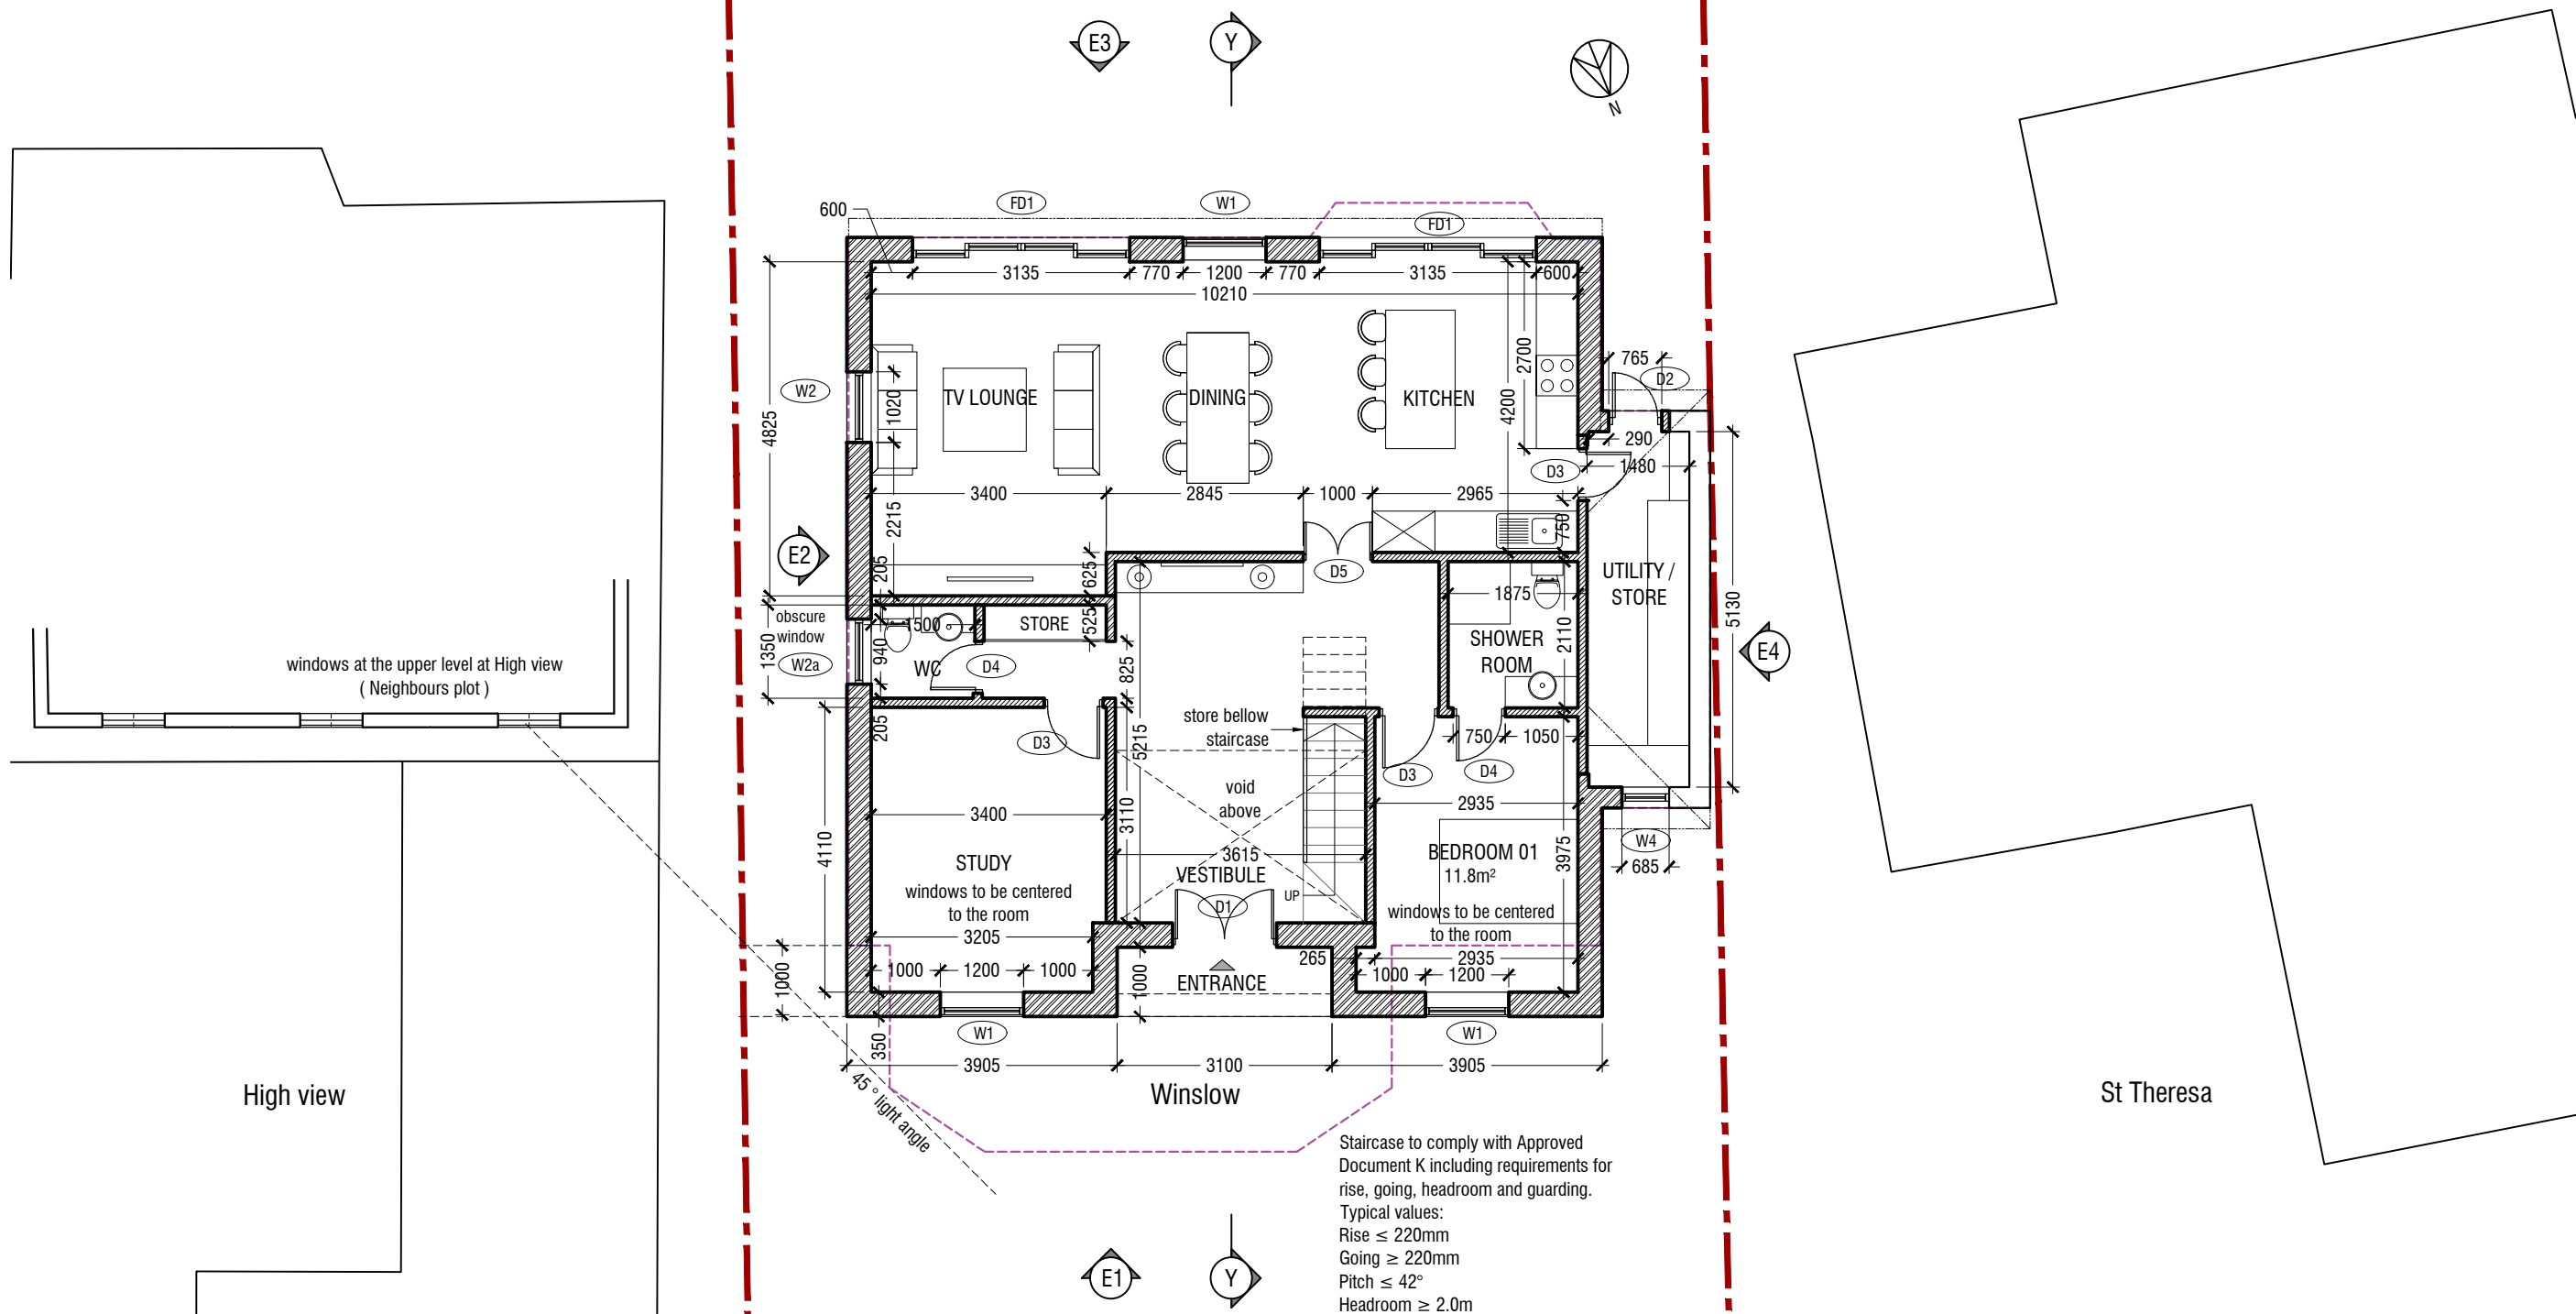

PROPOSED GROUND FLOOR PLAN
Scale 1:100
Floor Area
Proposed - 102 m²

Staircase to comply with Approved Document K including requirements for rise, going, headroom and guarding.
Typical values:
Rise ≤ 220mm
Going ≥ 220mm
Pitch ≤ 42°
Headroom ≥ 2.0m

