


High view

Winslow

St Theresa

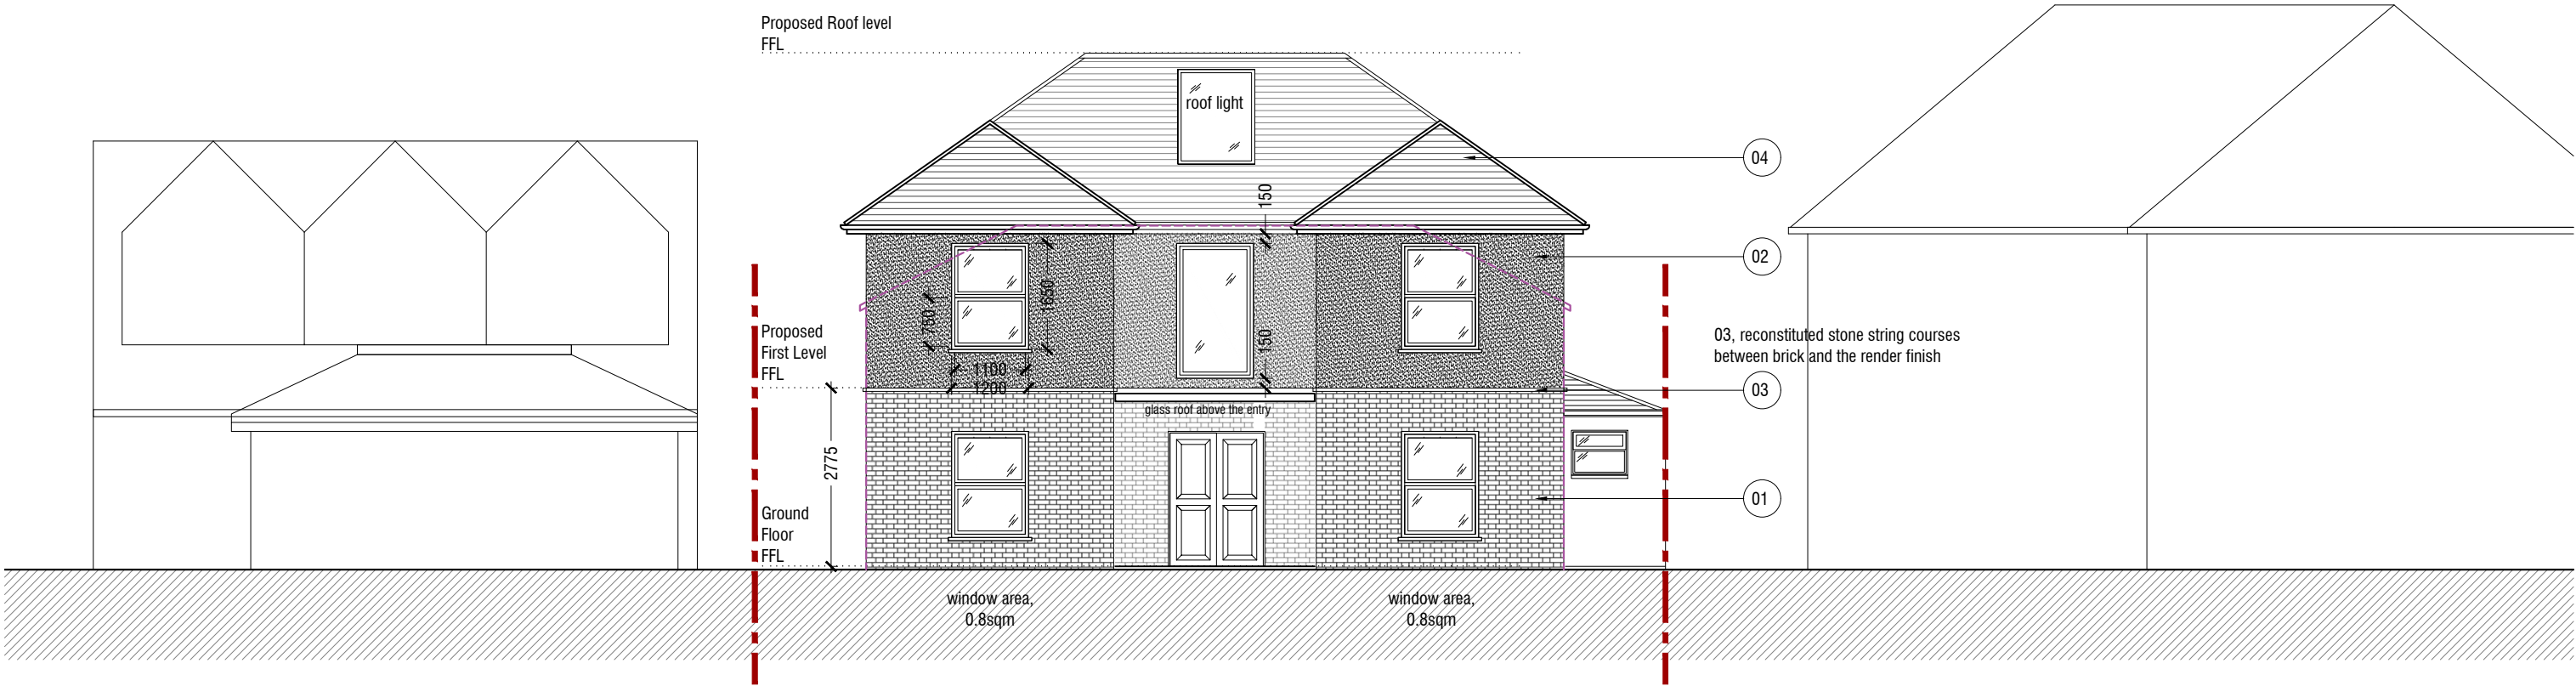


PROPOSED FRONT ELEVATION E1
Scale 1:100

St Theresa

Winslow

Proposed Roof level
FFL

High view

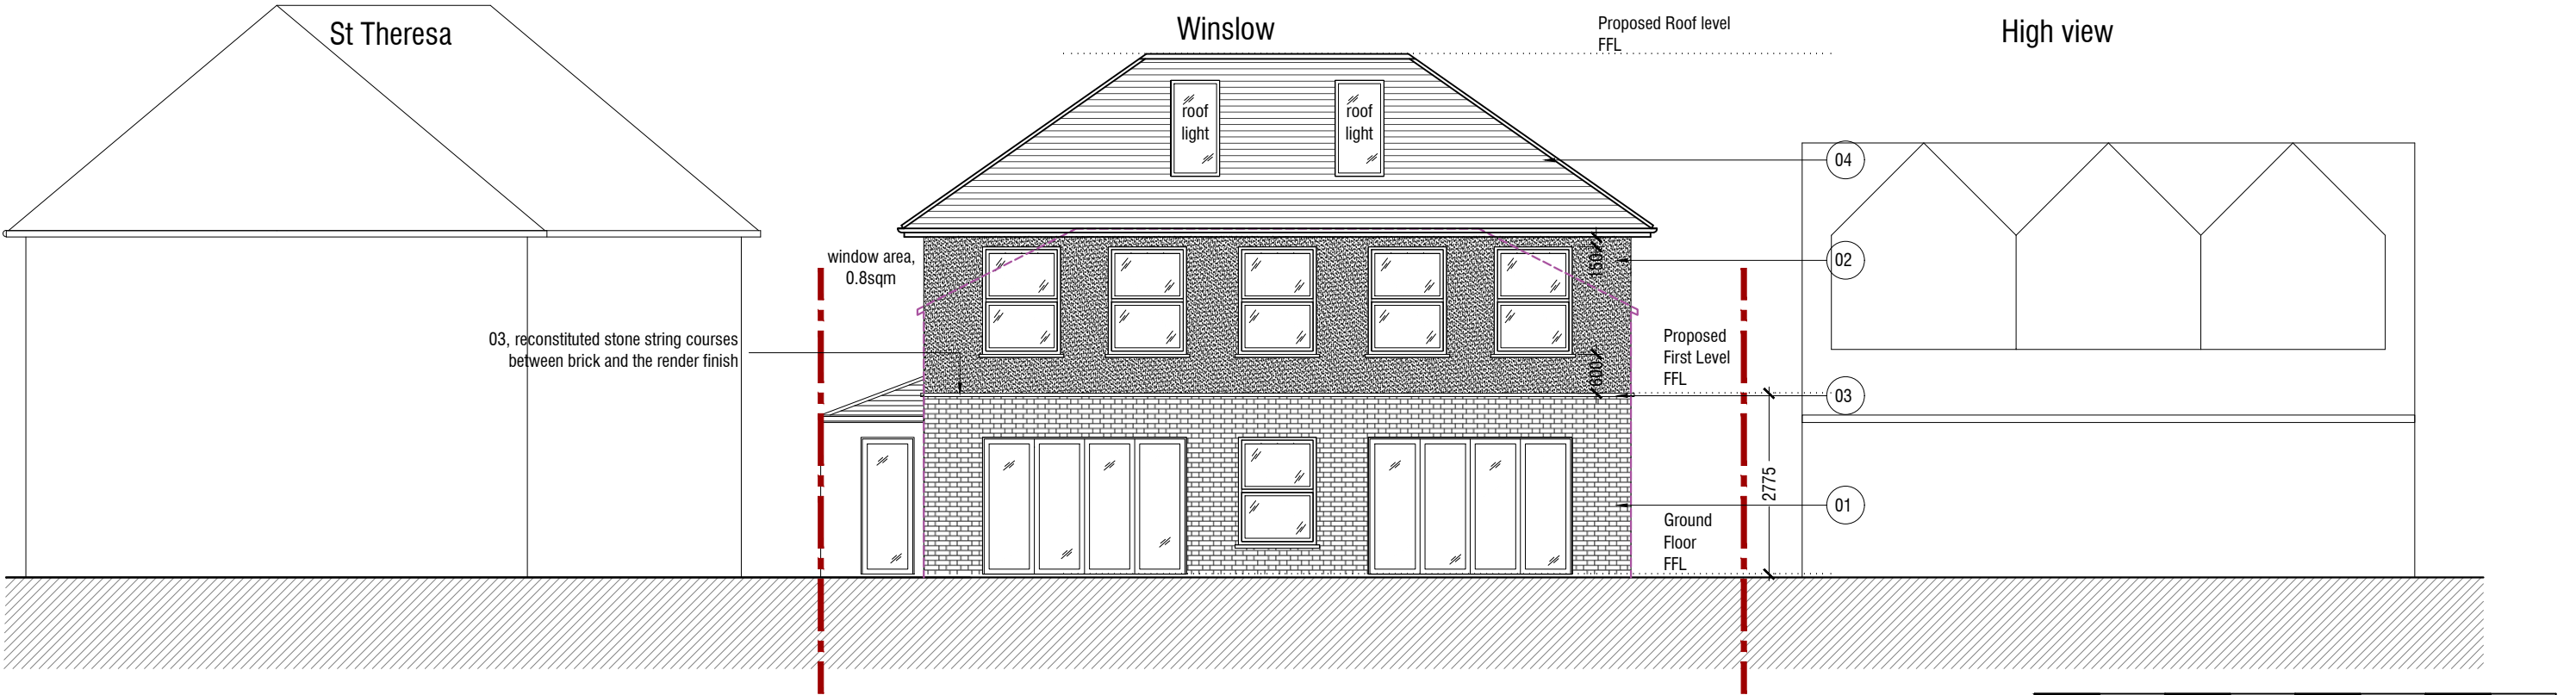

PROPOSED ELEVATION E3
Scale 1:100

