



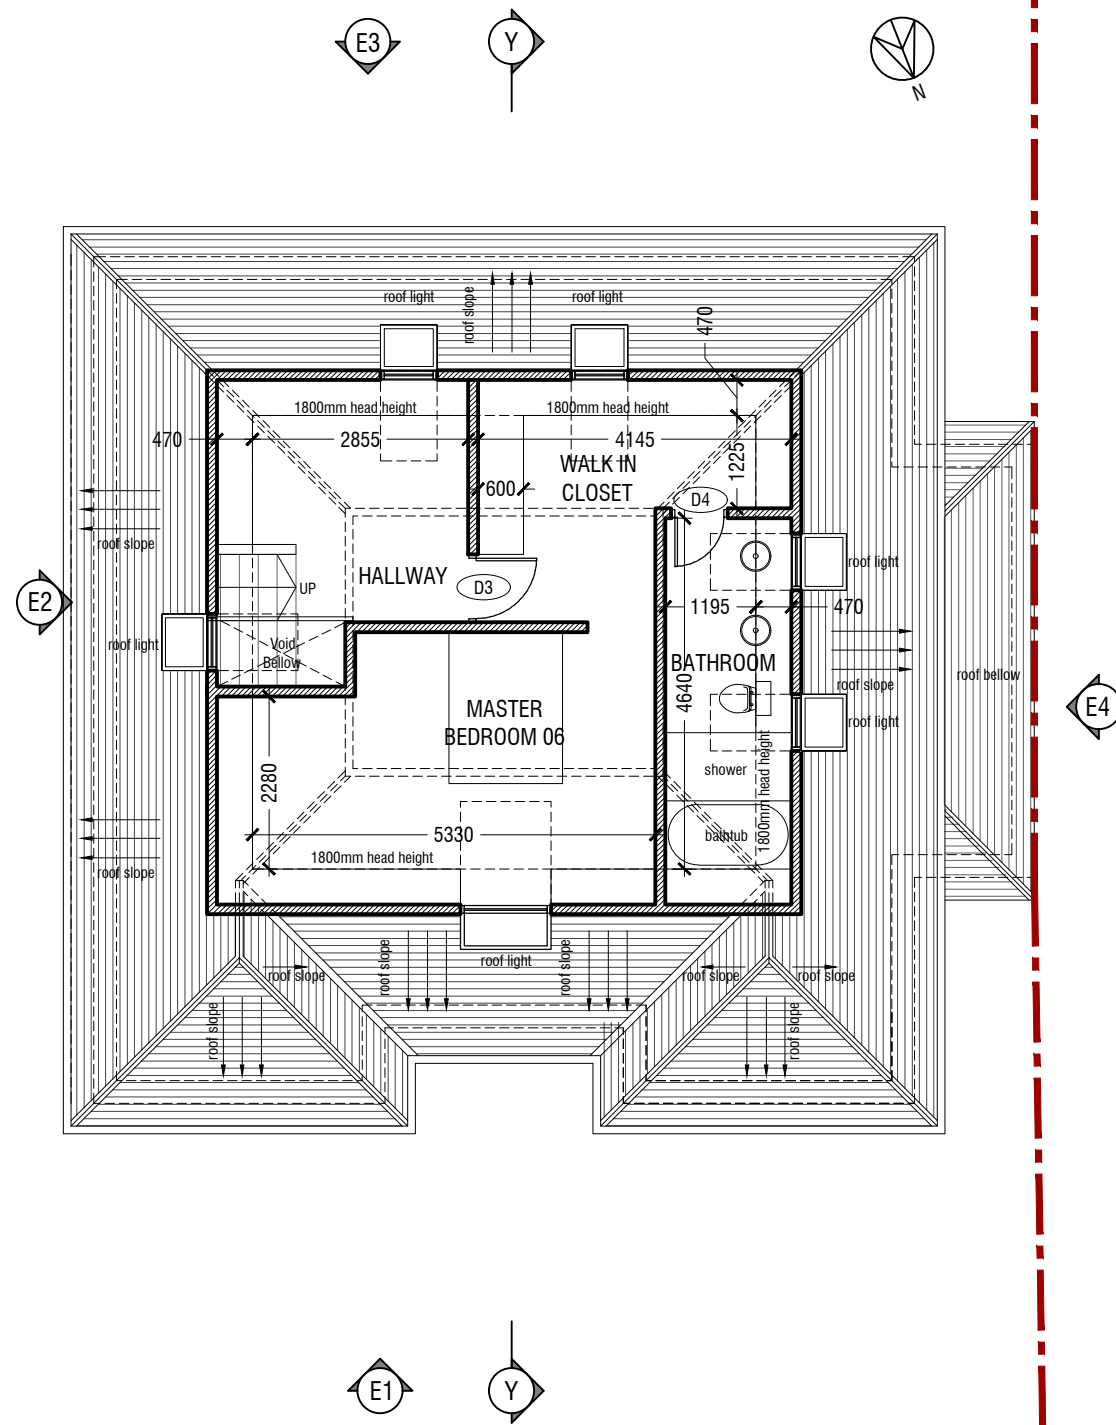

PROPOSED LOFT LAYOUT PLAN

Scale 1:100

Floor area - 31 m²

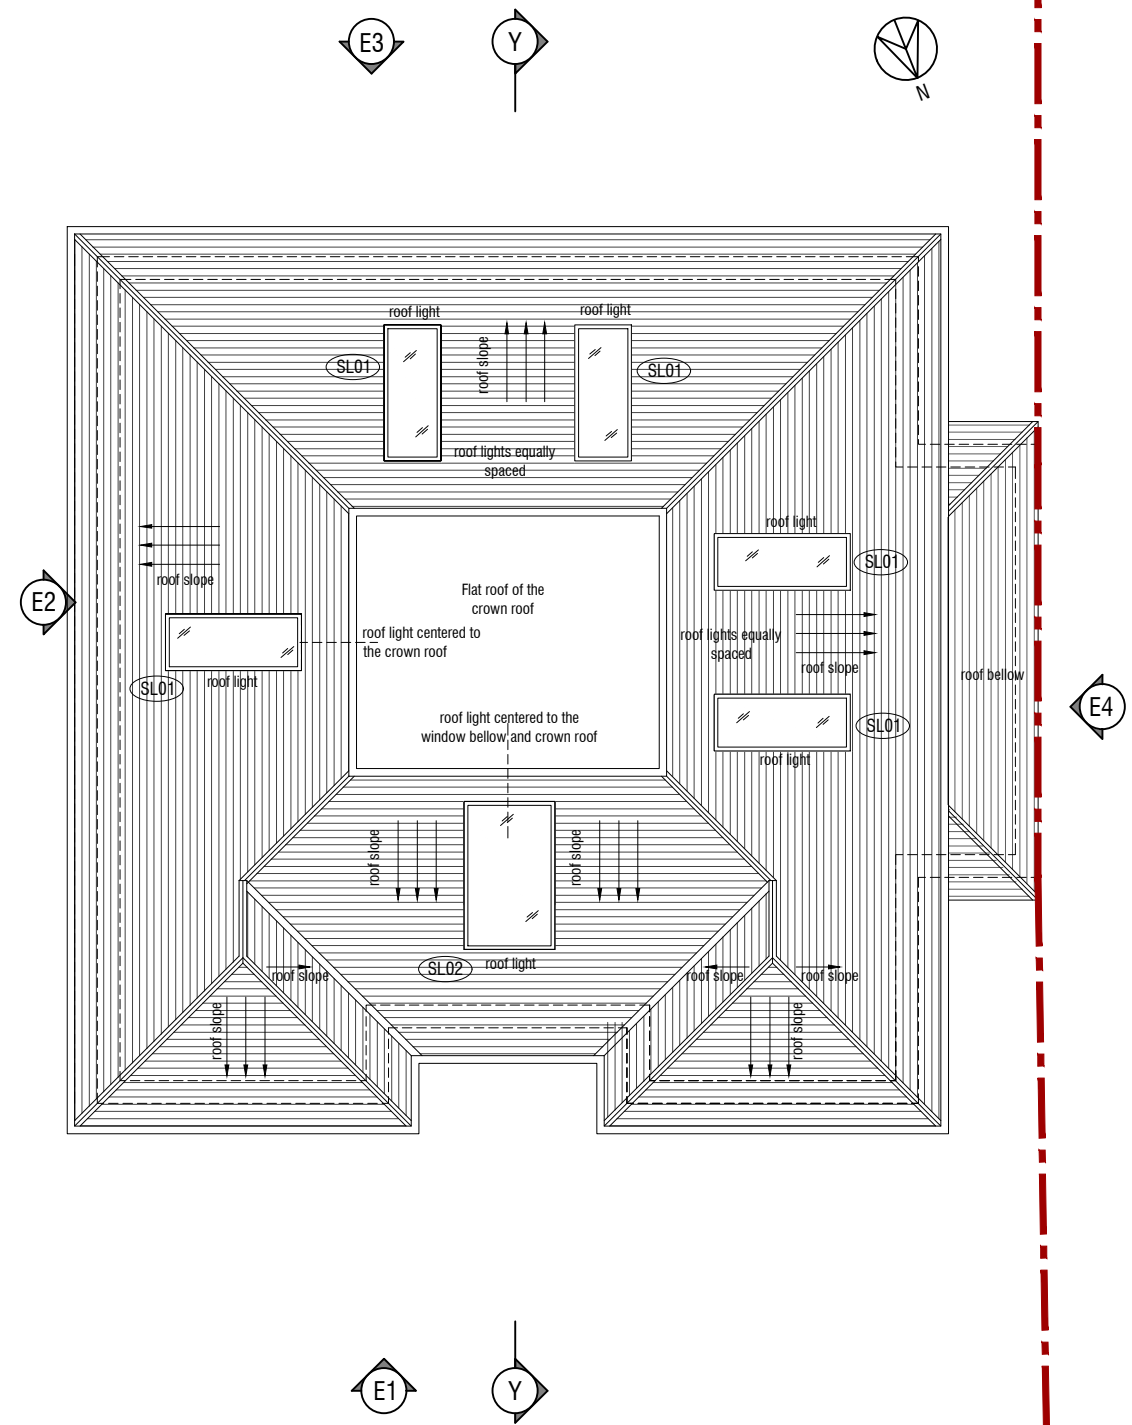

PROPOSED ROOF PLAN

Scale 1:100

Boundary line

