




NOTES
This drawing is for planning use only,
structure and building control approval is
required before commencement of any
building works.do not reproduce this
drawing without permission, this drawing
is subject to copyright .

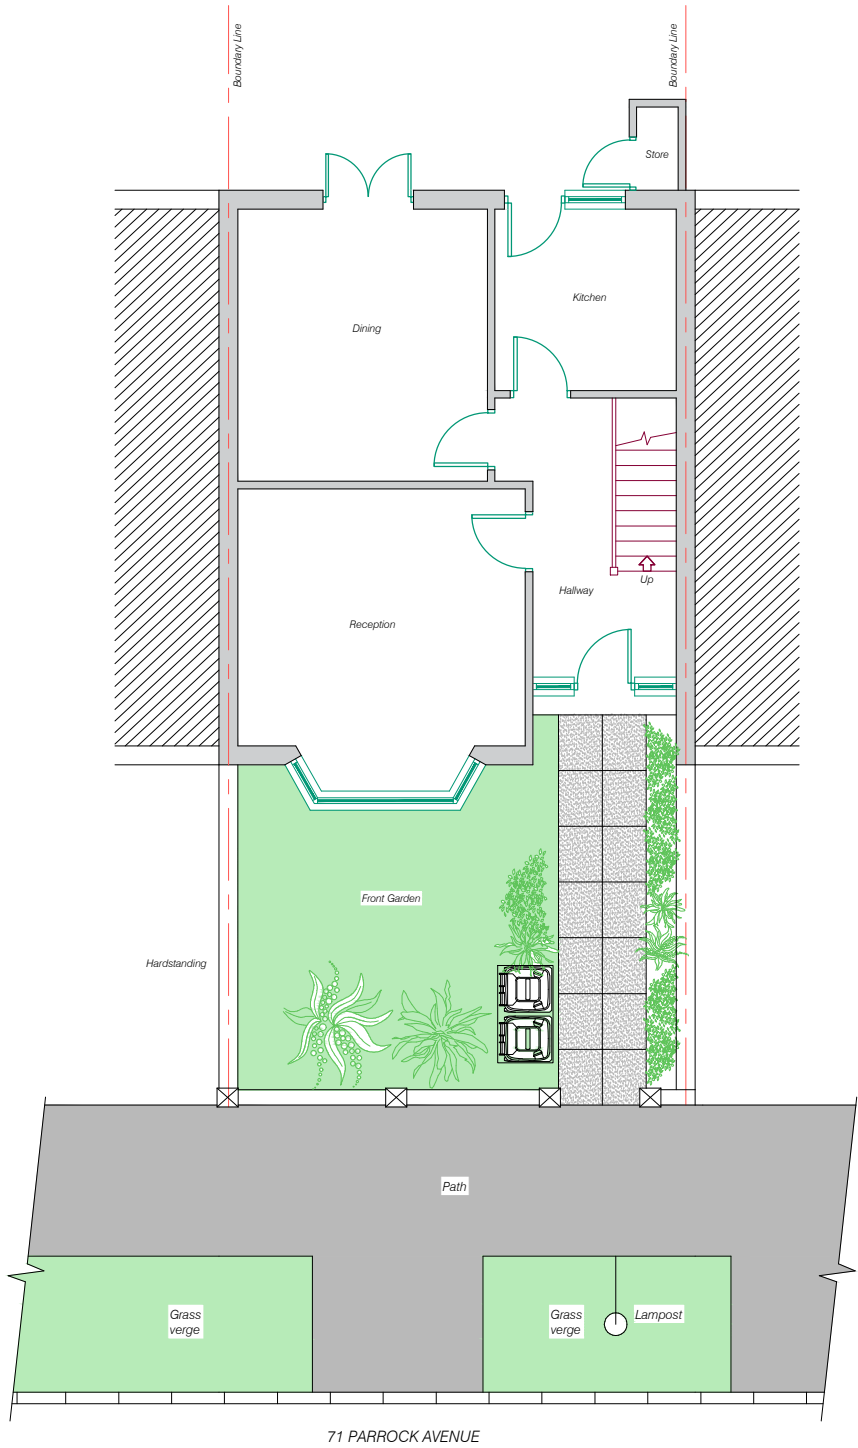

EXISTING GROUND FLOOR PLAN

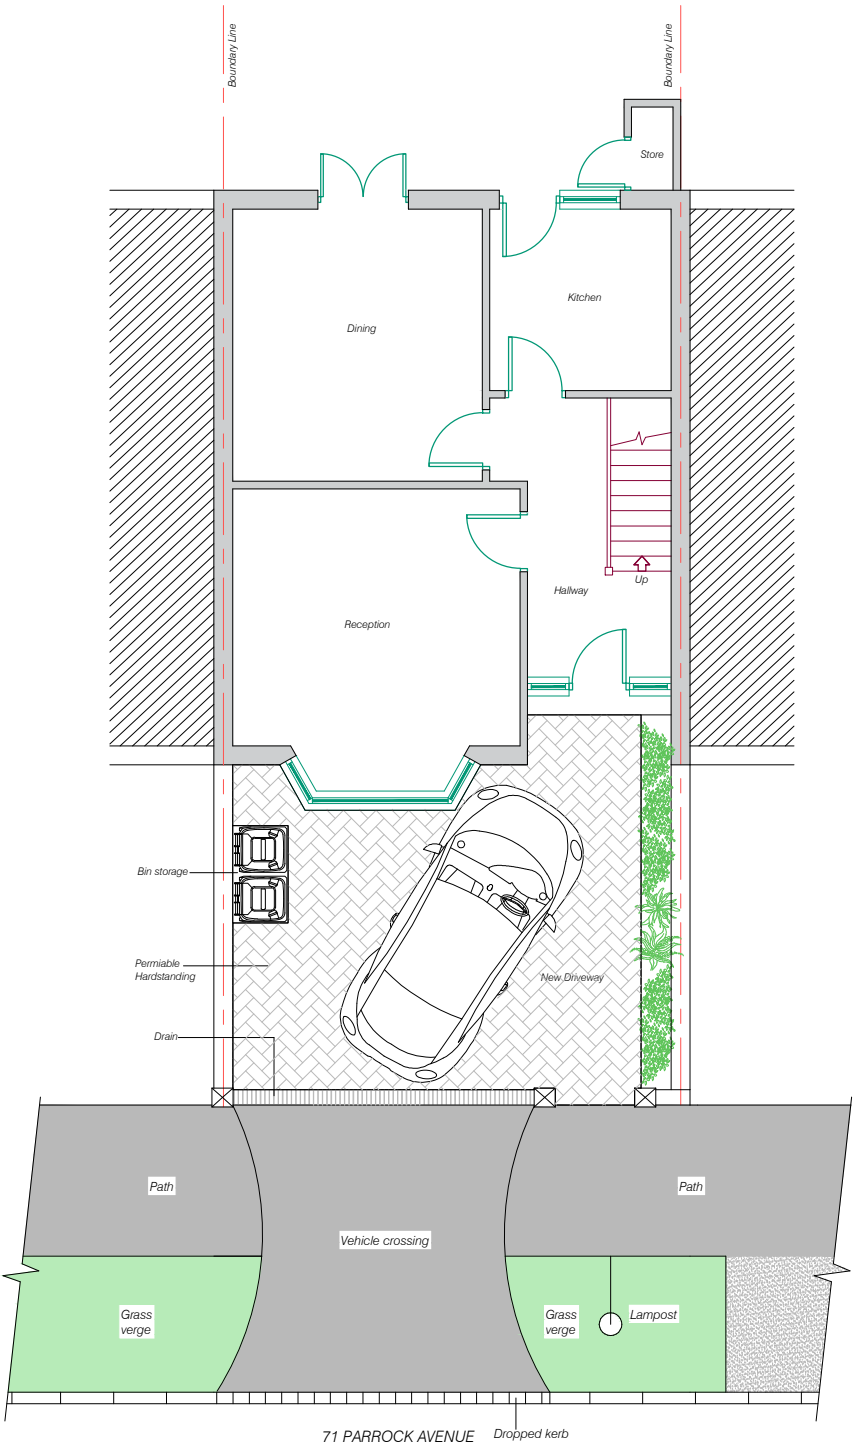

PROPOSED GROUND FLOOR PLAN

 

Issue	Notes	Drawn	Date
Express Plans			
Suite 12, 29 Belmont Road, Uxbridge, UB8 1QS Tel: 07375 455206 Email: info@expressplans.co.uk			
Client Ms. C. Davies 71 Porrock Avenue Gravesend DA12 1QG			
Drawing Title EXISTING & PROPOSED GROUND FLOOR PLANS			
Scale 1:100	Date 20/05/26	Checked AZ	Drawn By AZ
Drawing Number D01			Revision