



NOTES
This drawing is for planning use only, structure and building control approval is required before commencement of any building works.do not reproduce this drawing without permission, this drawing is subject to copyright .

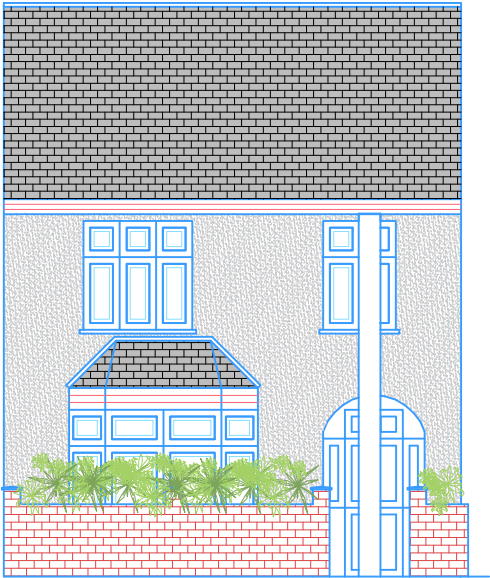


EXISTING FRONT ELEVATION

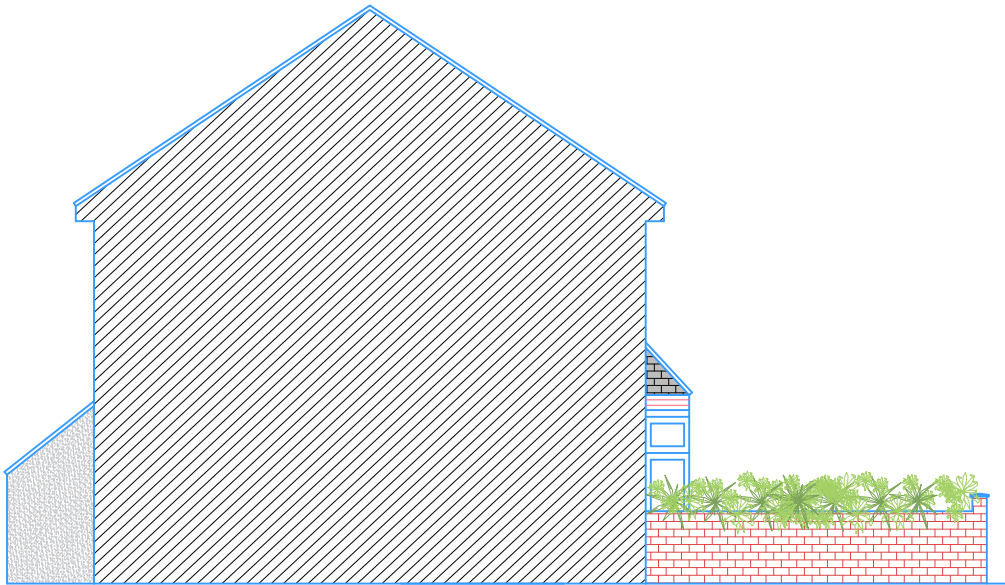


EXISTING SIDE ELEVATION



PROPOSED FRONT ELEVATION

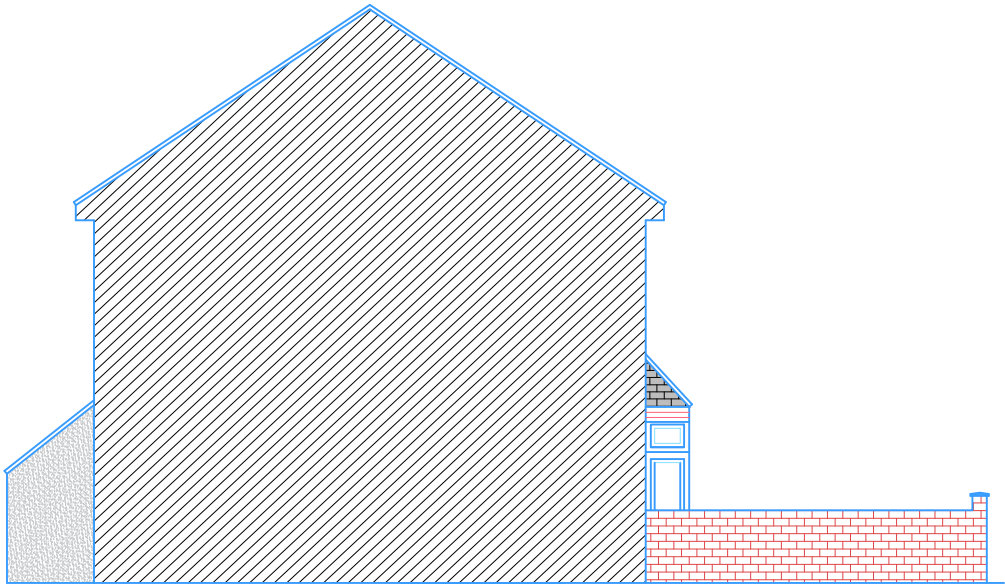

PROPOSED SIDE ELEVATION

 

Issue	Notes	Drawn	Date
Express Plans Suite 12, 29 Belmont Road, Uxbrdge, UB8 1QS Tel: 07375 455206 Email: info@expressplans.co.uk Client Ms. C. Davies 71 Porrock Avenue Gravesend DA12 1QG Drawing Title EXISTING+PROPOSED ELEVATIONS Scale 1:100 Date 20/05/26 Checked AZ Drawn By AZ Drawing Number D02 Revision			