



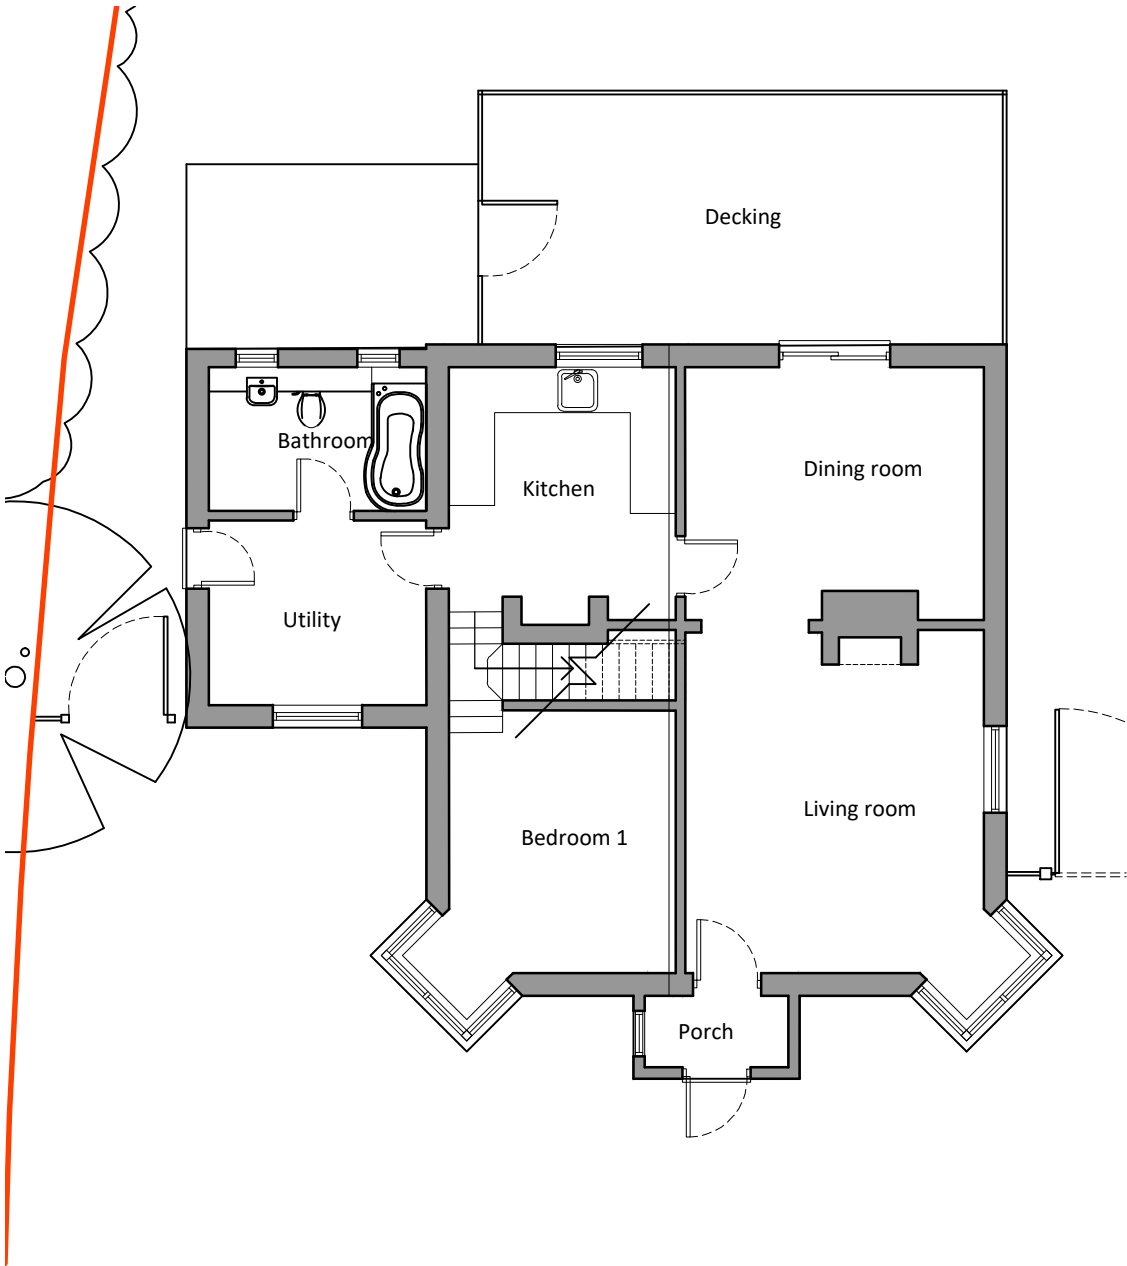

Existing GF Plan
1:100

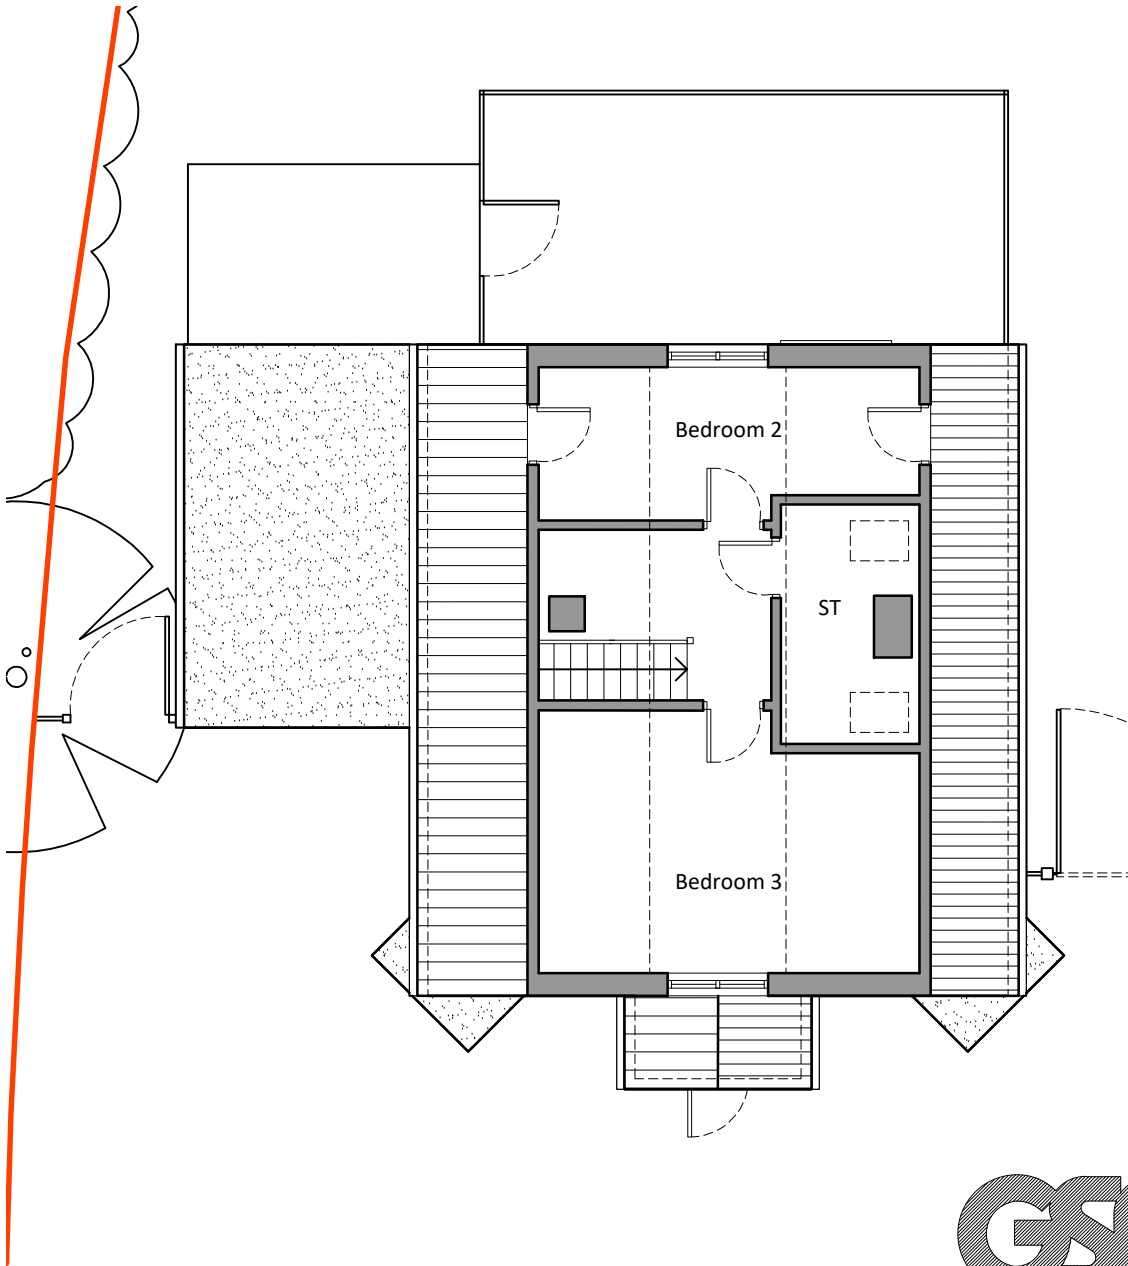

Existing FF Plan
1:100



2 The Parade, Ash Road, Hartley
Longfield, Kent DA3 8BG
Tel: 01474 703705
www.grahamsimpkinplanning.co.uk
Email: webmail@grahamsimpkinplanning.co.uk

Project Title Owlswood Cottage, Priestwood Road, Harvel, Meopham, DA13 0DA		Job No 4023
Drawing Title Existing Ground Floor & First Floor Plan	Drawing No 03	Revision -
Date 03.01.2024	Drawn by MS	Checked by PN
Scale 1:100 @ A3	Note GF GIA - 74.5 m ² FF GIA - 40.3 m ² Footprint - 86.5 m ²	

