



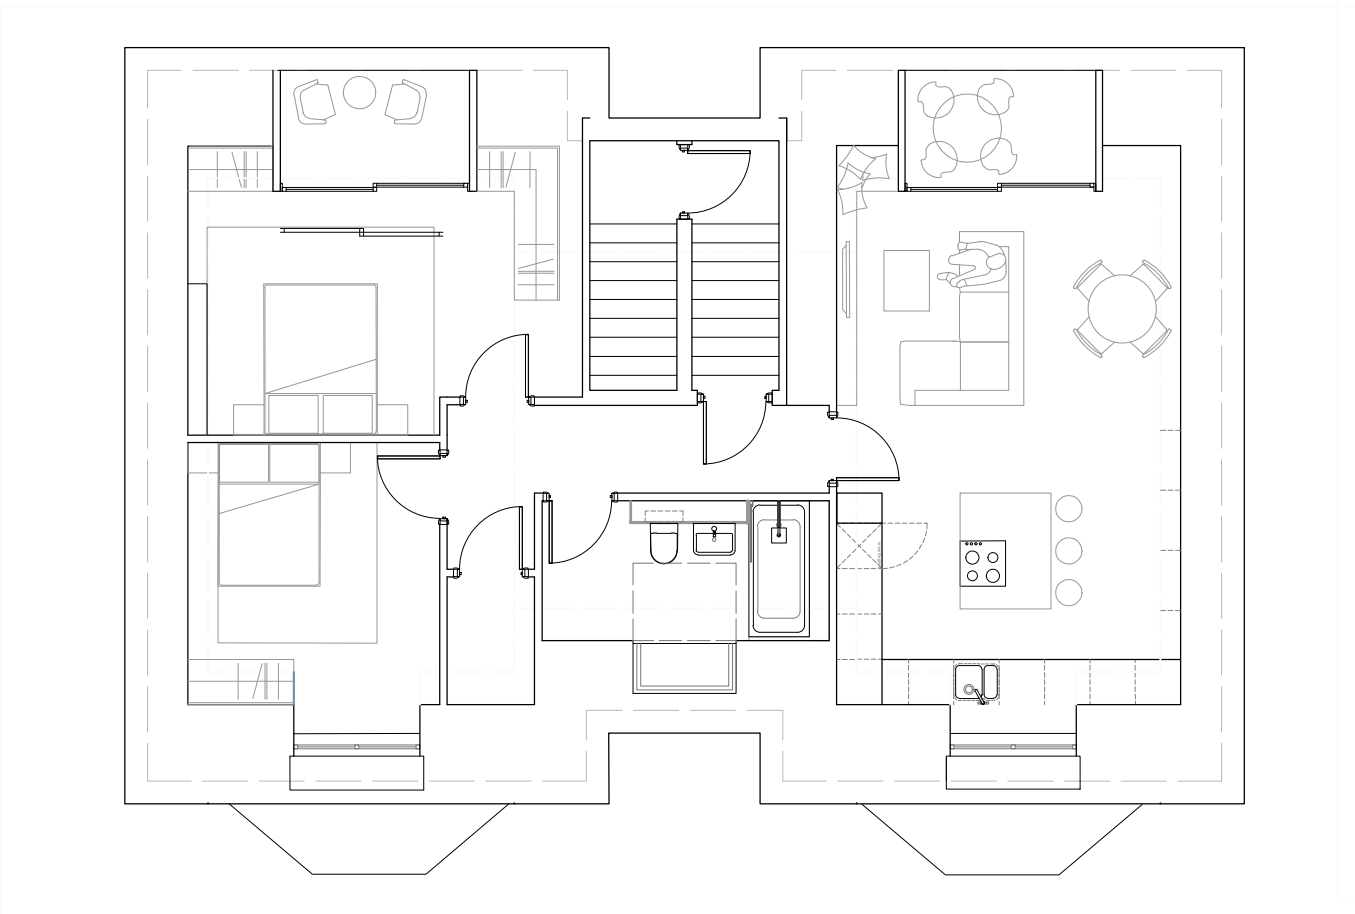


Third Floor Plan @1:100

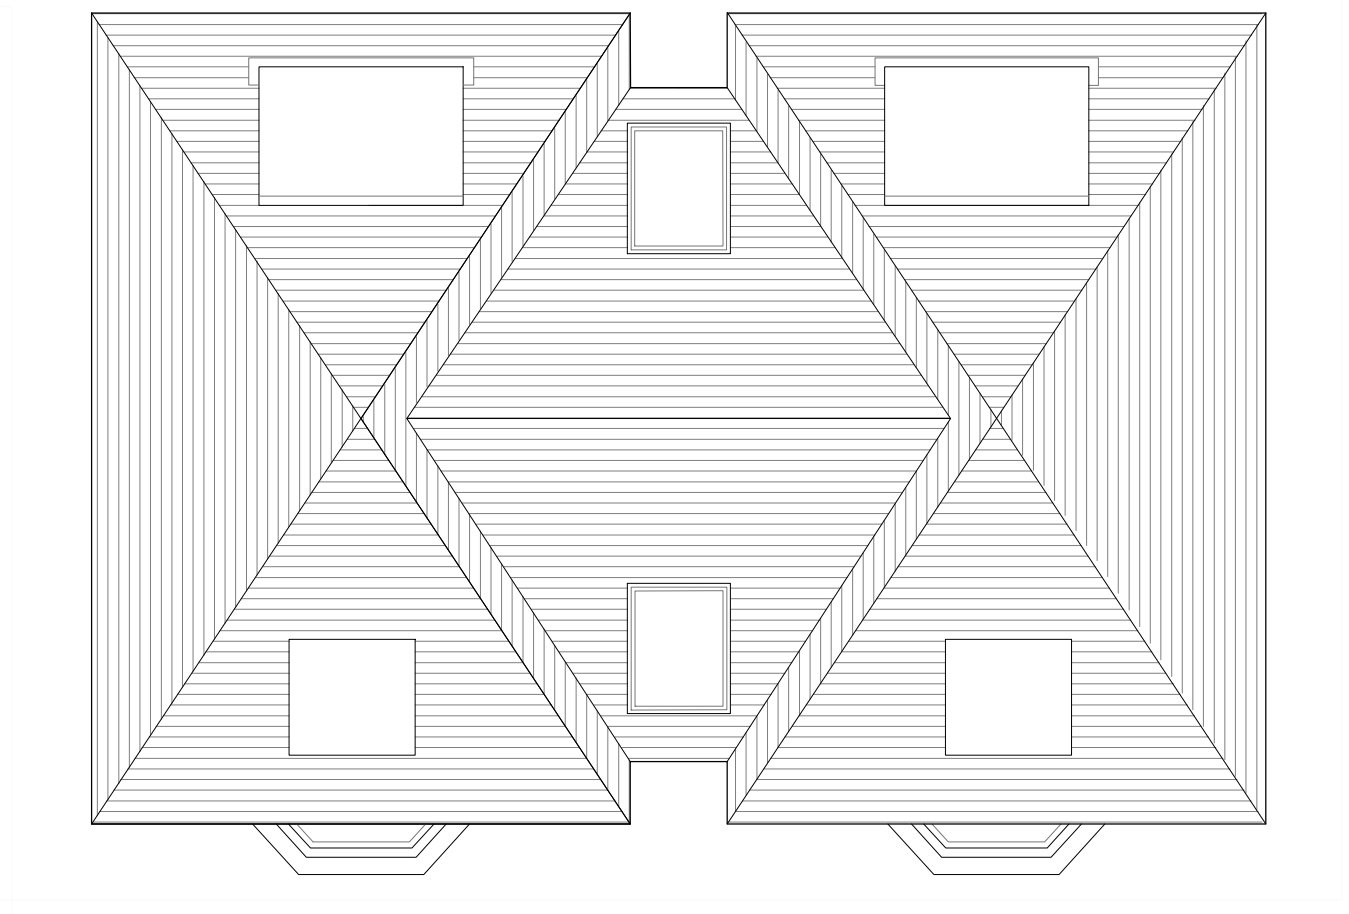


Roof Plan @1:100



Front Elevation @1:100

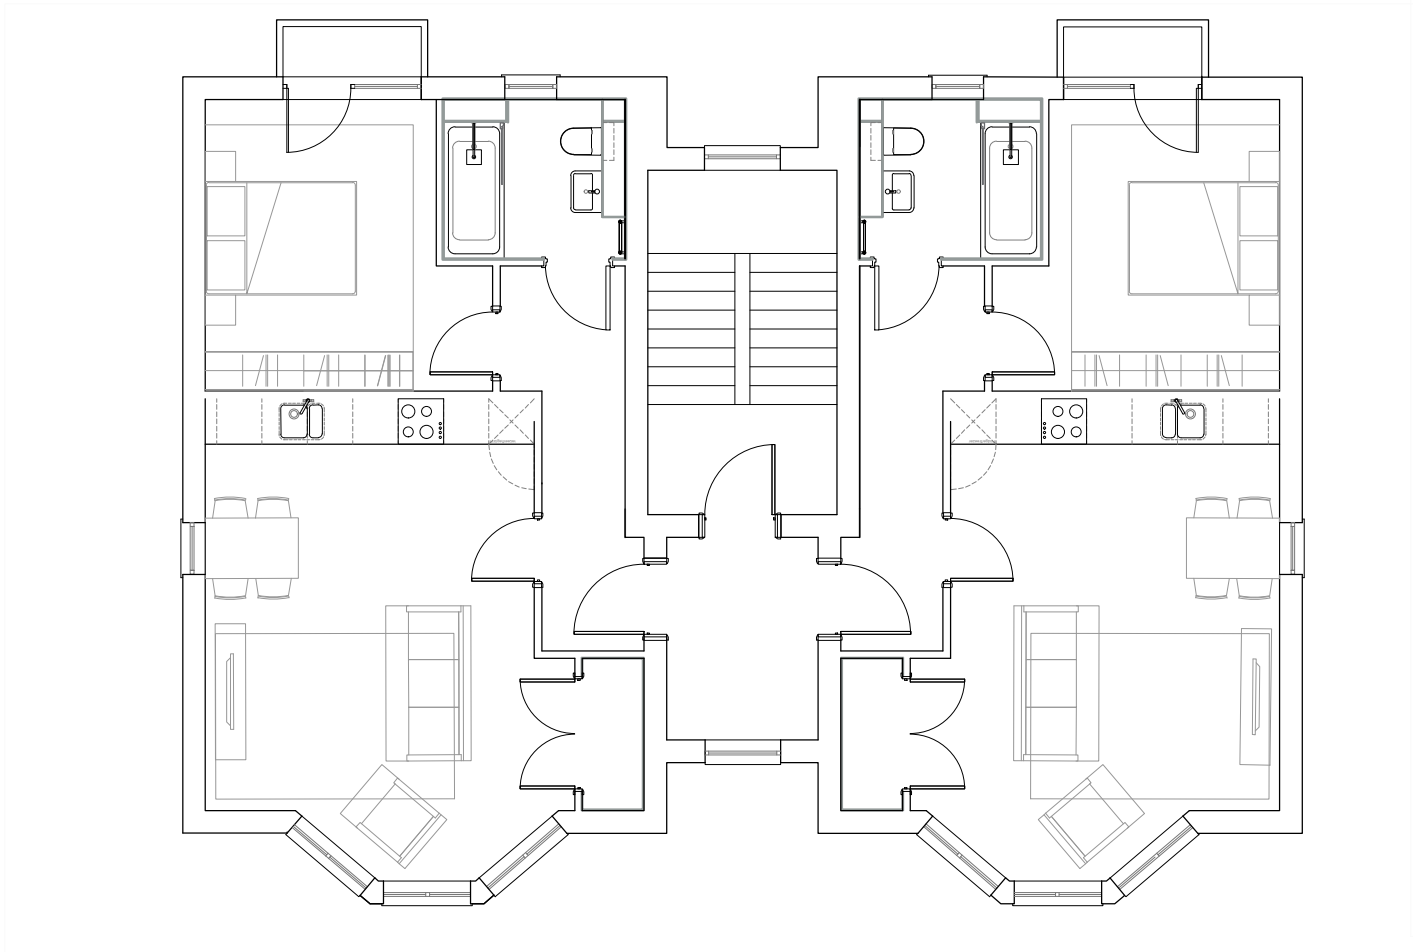


First Floor Plan @1:100

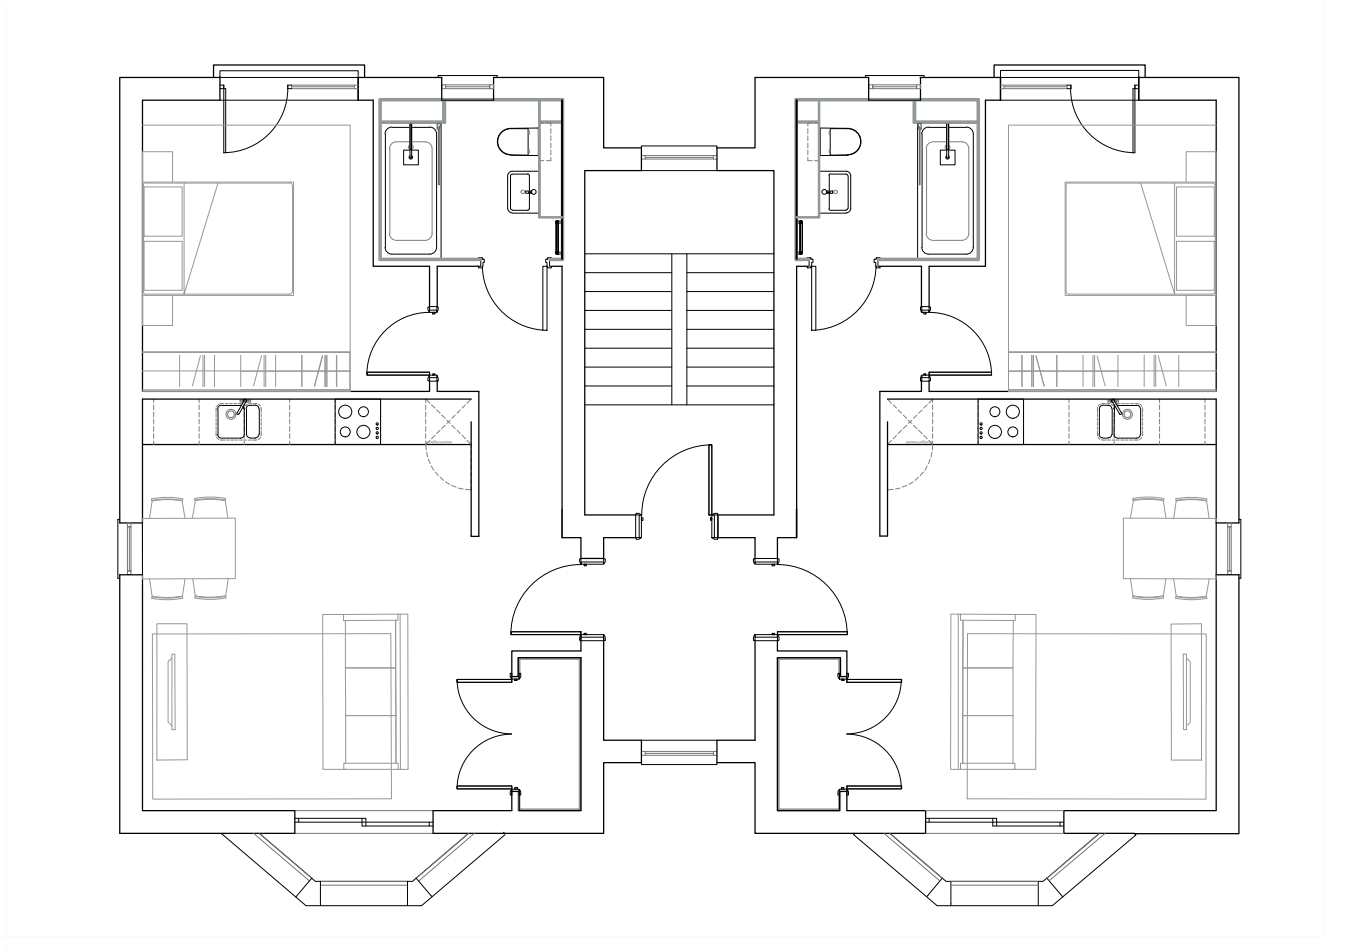

Second Floor Plan @1:100



Rear Elevation @1:100

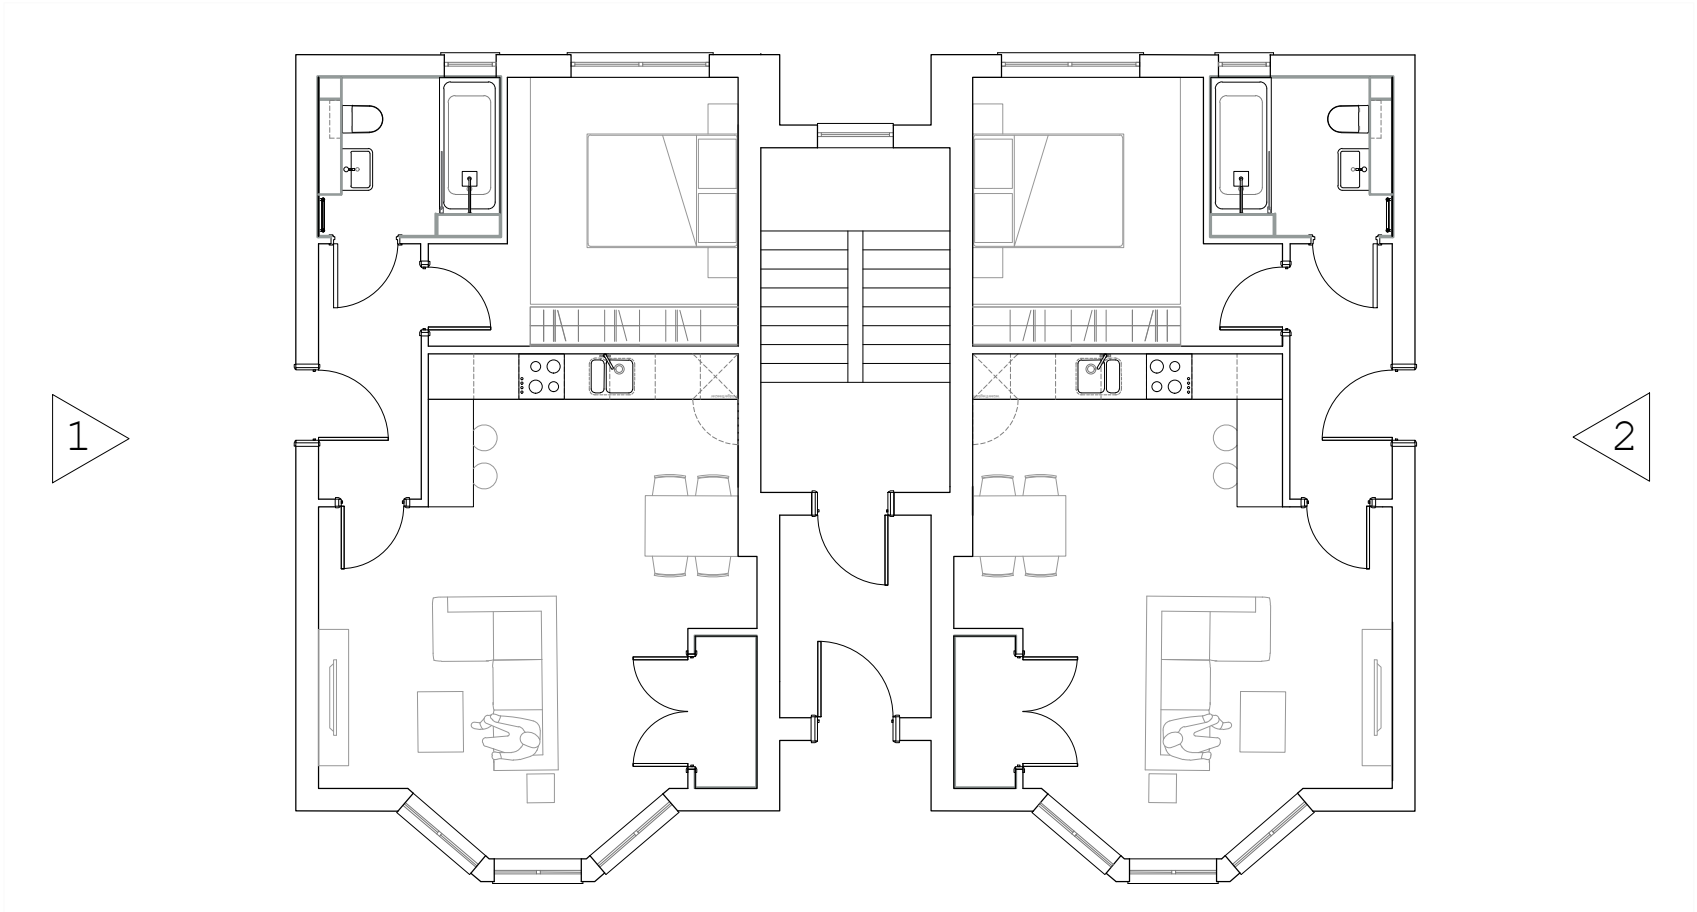


Ground Floor Plan @1:100



Side Elevation (1) @1:100

Side Elevation (2) @1:100

 

P0 Planning Submission
P1 Updated to feedback

JH 13/10/2023
PA 14/12/2023

Hollaway

London | 10A Acton Street | London | WC1X 9BP
T +44 (0) 20 7696 9425 | E london@hollawaystudio.co.uk | W www.hollawaystudio.co.uk

East | The Trower Stables | Rumpart Road | Ryde | East | CT21 3L
T +44 (0)1303 260 915 | E kent@hollawaystudio.co.uk | W www.hollawaystudio.co.uk

Project | St. Josephs
Old Road East

Client | Galliard Homes

Title | Proposed New Build Flats

Status | Planning

Scale @A1 | 1:100 Date | August 2023 Drawn | SA Chk'd | MP

Project Number
22.112
Bim Number

Drawing Number
071

Revision
P1

Proposed New Flats