




First Floor Plan @1:100

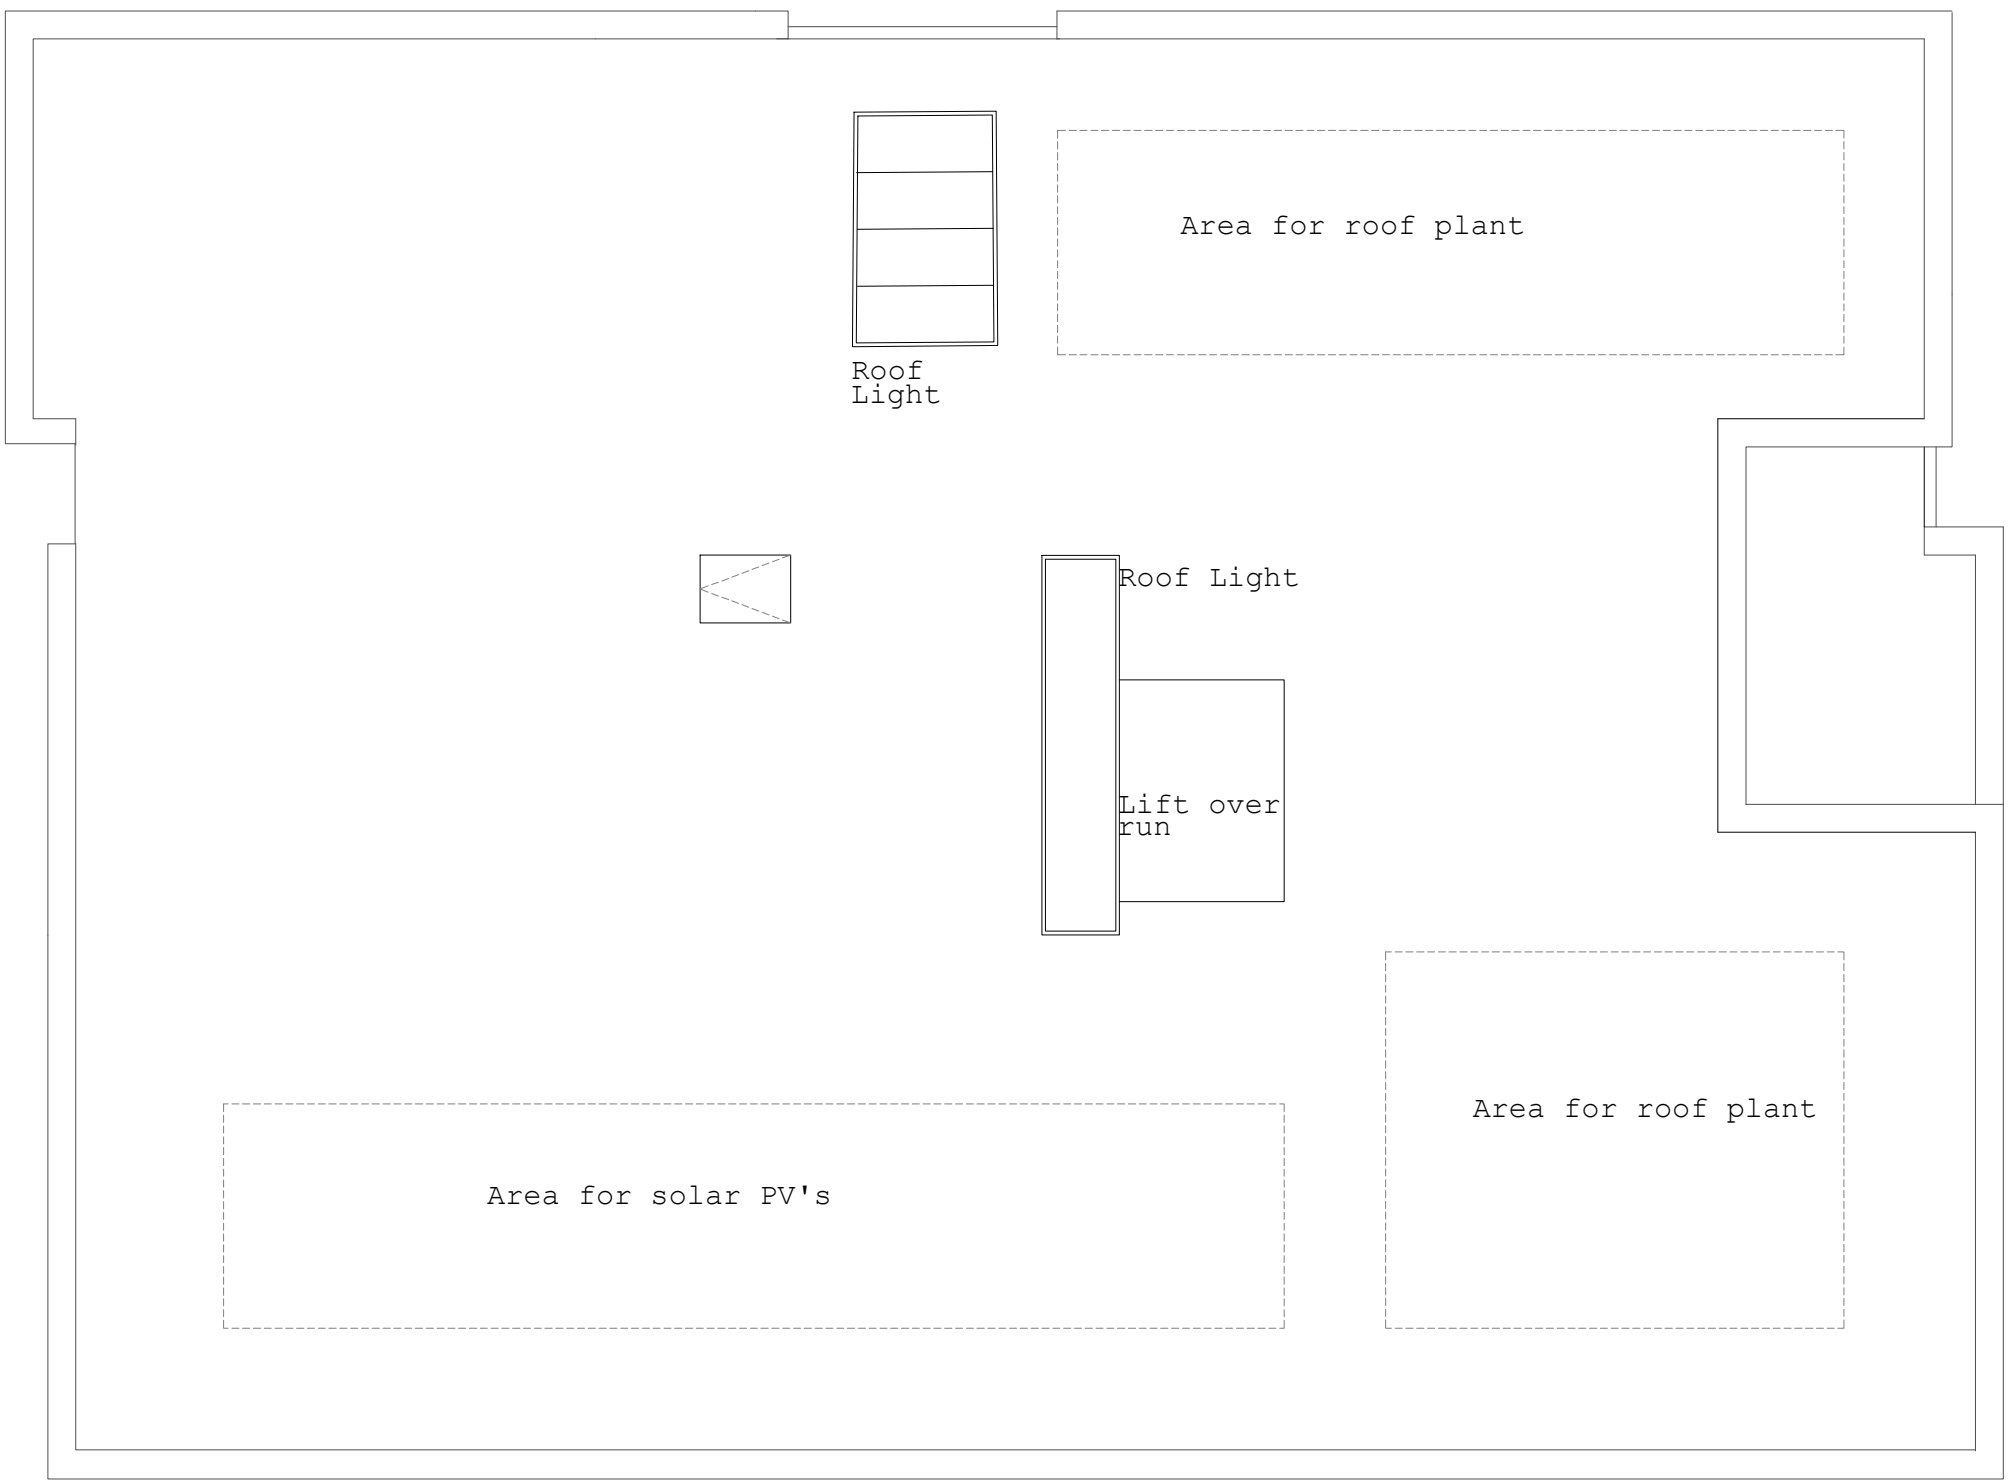

Roof Floor Plan @1:100




Ground Floor Plan @1:100



Second Floor Plan @1:100

THESE PLANS HAVE BEEN PROVIDED FROM SITE SPECIFIC INFORMATION PROVIDED BY DEACON + RICHARDSON ARCHITECTS

 

Pelham Medical Centre

P0 Planning Submission SA 13/10/2023
P1 General Updates SA 19/12/2023

Hollaway

London | 10A Acton Street | London | WC1X 9BP
T +44 (0) 20 7696 9425 | E london@hollawaystudio.co.uk | W www.hollawaystudio.co.uk
Kent | The Treeview Studios | Rampton Road | Hythe | Kent | CT21 3L
T +44 (0)1303 260 915 | E kent@hollawaystudio.co.uk | W www.hollawaystudio.co.uk

Project | St. Josephs Old Road East
Client | Galliard Homes
Title | Pelham Medical Centre Plans
Status | Planning

Scale@A1 | 1:100 Date | October 2023 Drawn | SA Chk'd | MP

Project Number 22.112 Drawing Number 085 Revision P1