



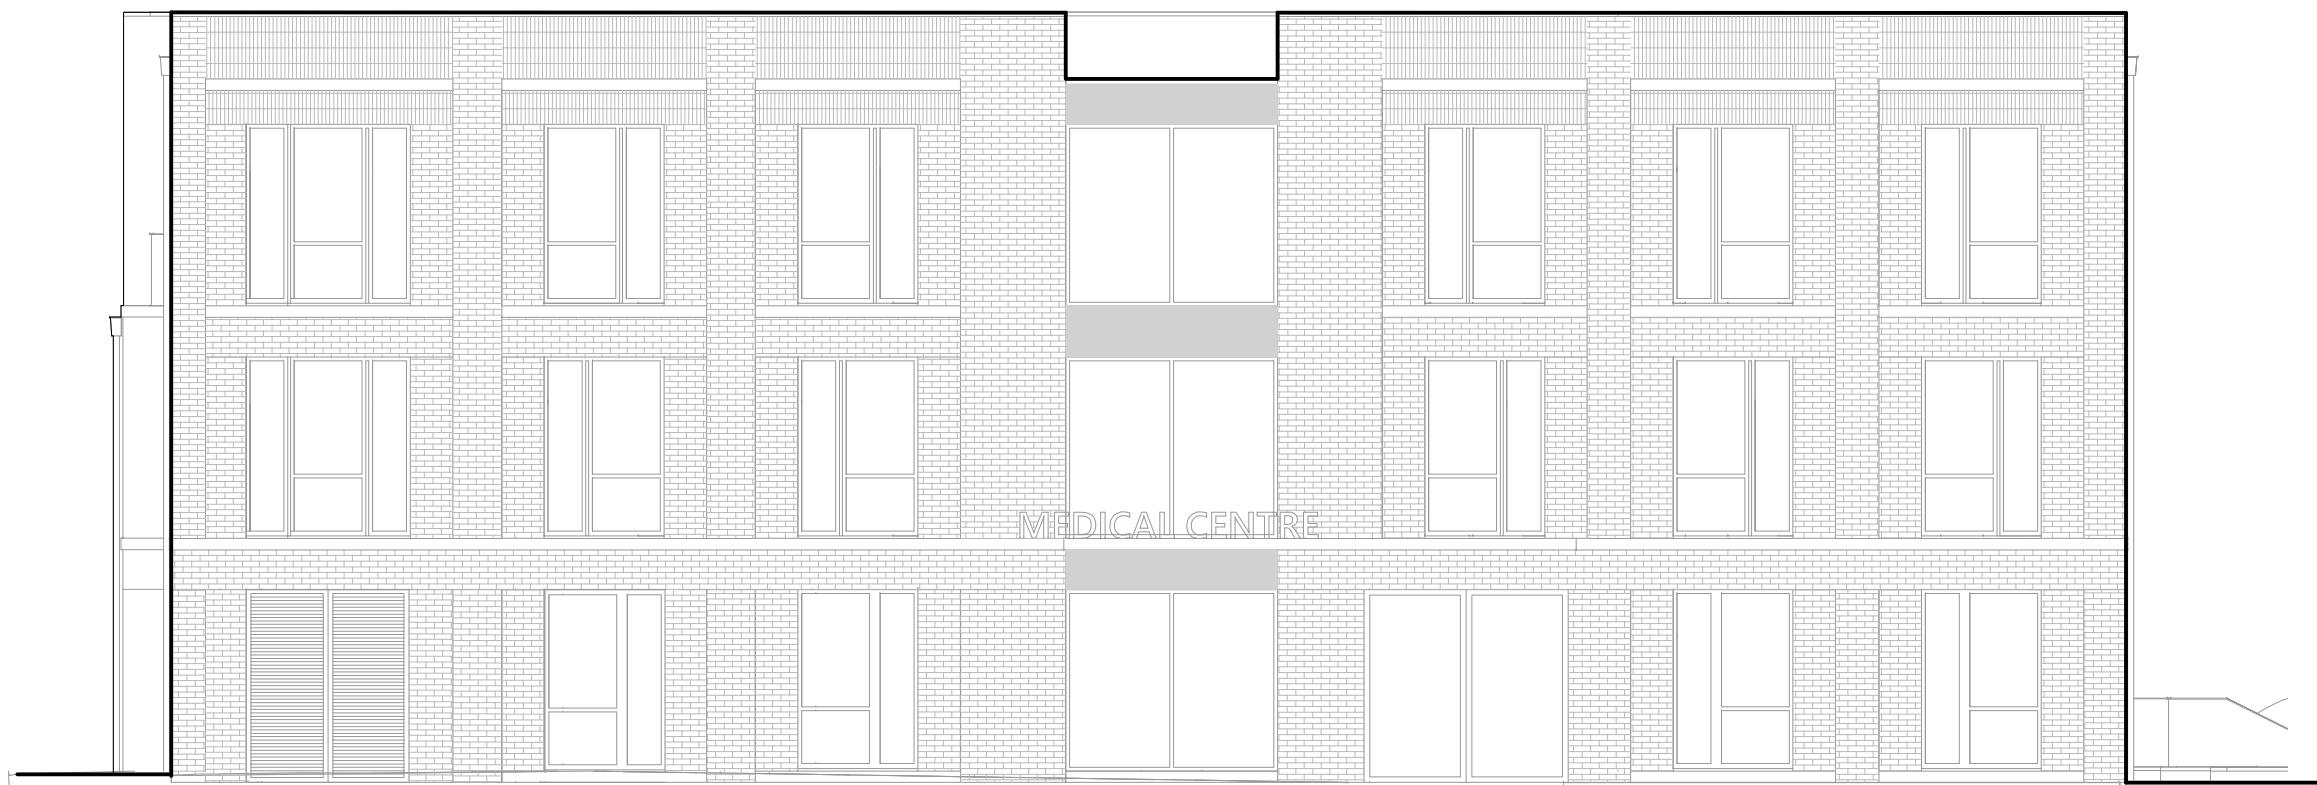

Front Elevation @1:100



Side Elevation (1) @1:100

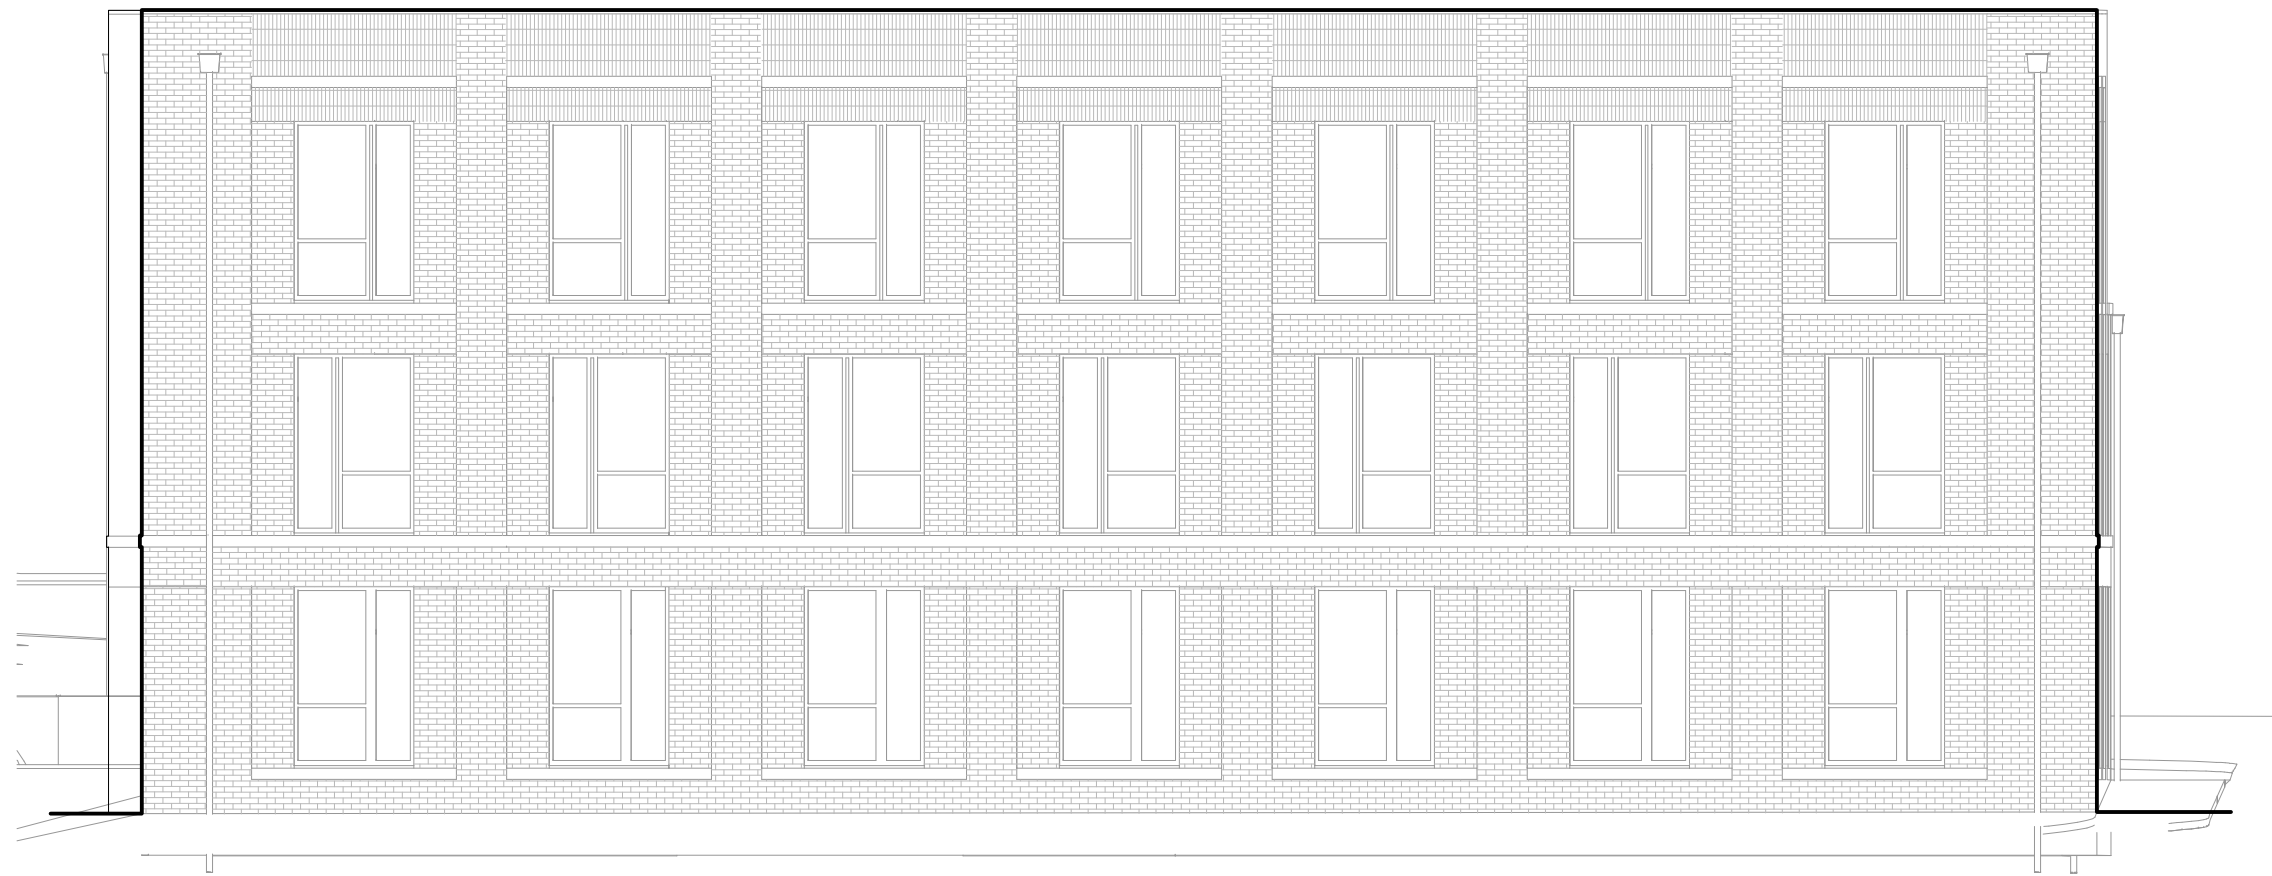


Rear Elevation @1:100



Side Elevation (2) @1:100

THESE ELEVATIONS HAVE BEEN PROVIDED FROM SITE SPECIFIC INFORMATION PROVIDED BY DEACON + RICHARDSON ARCHITECTS

 

Pelham Medical Centre

P0 Planning Submission
P1 General Updates

SA 13/10/2023
SA 19/12/2023

Hollaway

London | 10A Acton Street | London | WC1X 9BS
T +44 (0) 20 7696 5425 | E london@hollawaystudio.co.uk | W www.hollawaystudio.co.uk
Kent | The Trolley Sheds | Rumparts Road | Hythe | Kent | CT21 3L
T +44 (0)1303 260 515 | E kent@hollawaystudio.co.uk | W www.hollawaystudio.co.uk

Project | St. Josephs
Old Road East
Client | Galliard Homes
Title | Pelham Medical Centre Elevations
Status | Planning

Scale@A1 | 1:100 Date | October 2023 Drawn | SA Chk'd | MP

Project Number
22.112
Bim Number

Drawing Number
086

Revision
P1