


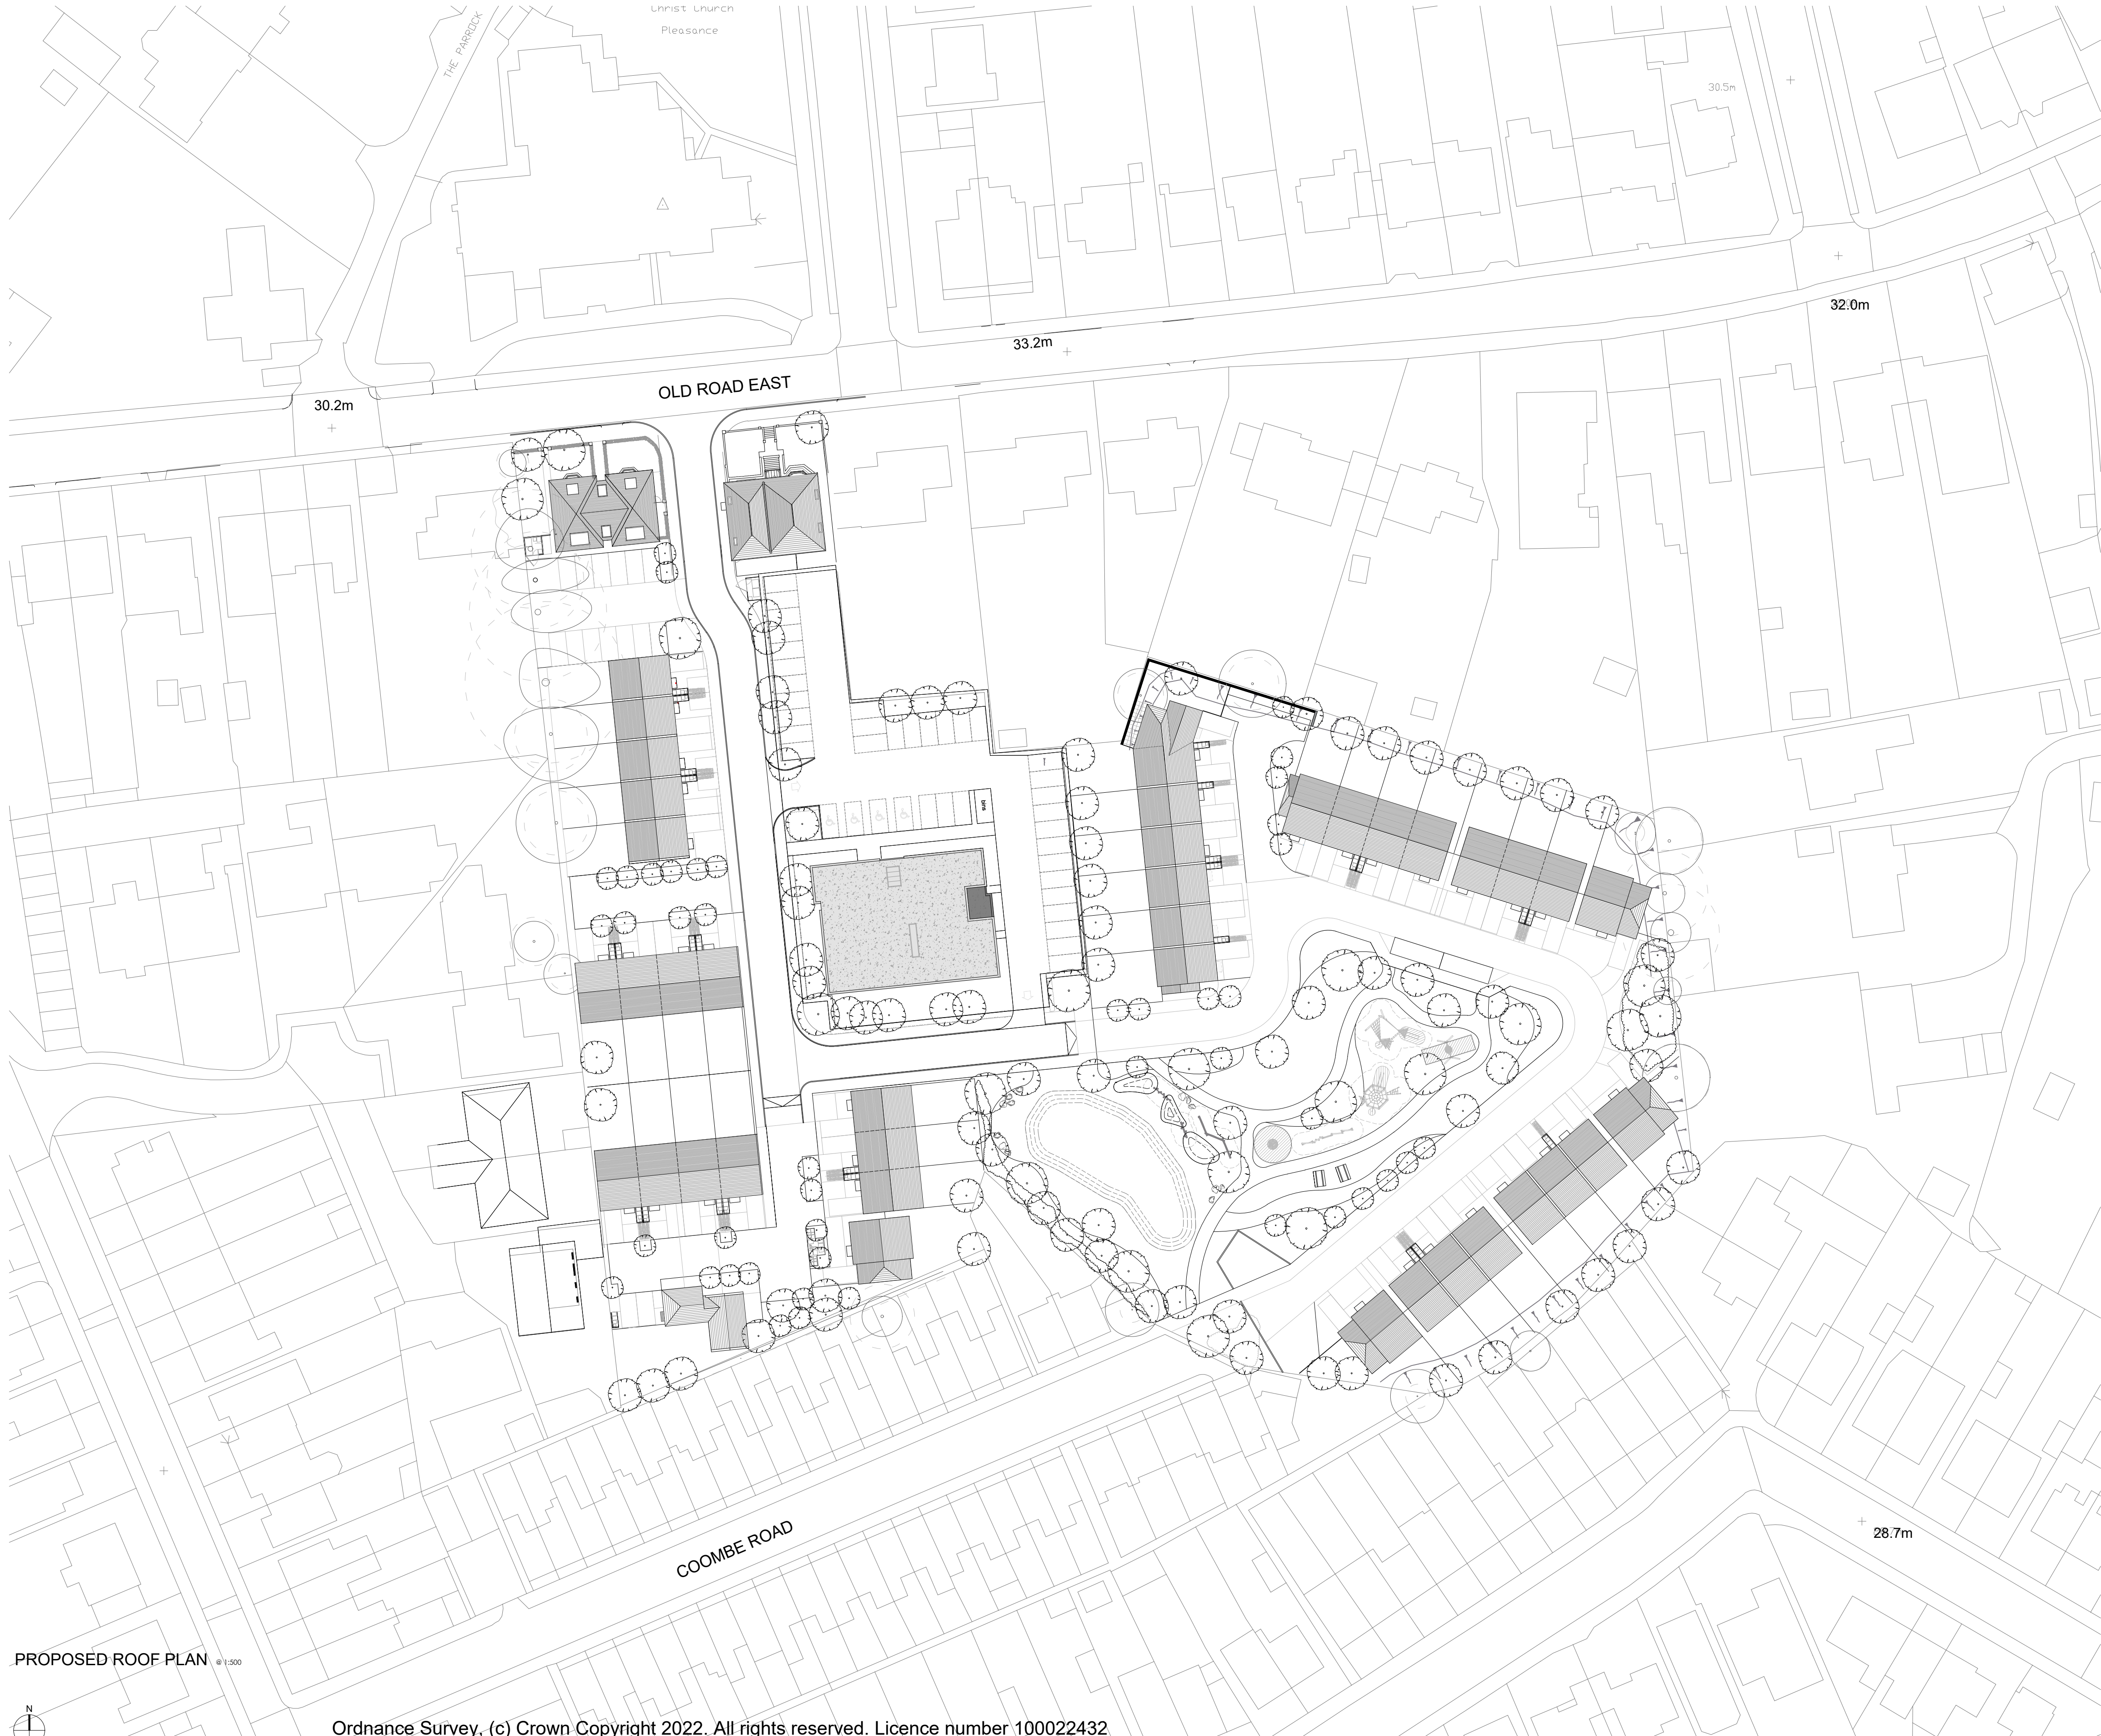

P0 Planning Submission
P1 Updated to feedback

JH 13/10/2023
PA 14/12/2023

Hollaway

London | 10A Acton Street | London | EC1X 9BP
T +44 (0) 20 7696 9429 | E london@hollawaystudio.co.uk | W www.hollawaystudio.co.uk
Kent | The Trolley Sheds | Rampton Road | Hythe | Kent | CT21 3L
T +44 (0)1303 260 915 | E kent@hollawaystudio.co.uk | W www.hollawaystudio.co.uk

Project | St. Josephs
Old Road East

Client | Galliard Homes

Title | Proposed Roof Plan

Status | Planning

Scale @ A1 | 1:500 Date | October 2023 Drawn | SA Chk'd | MP

Project Number
22.112
Bim Number

Drawing Number
041

Revision
P1