



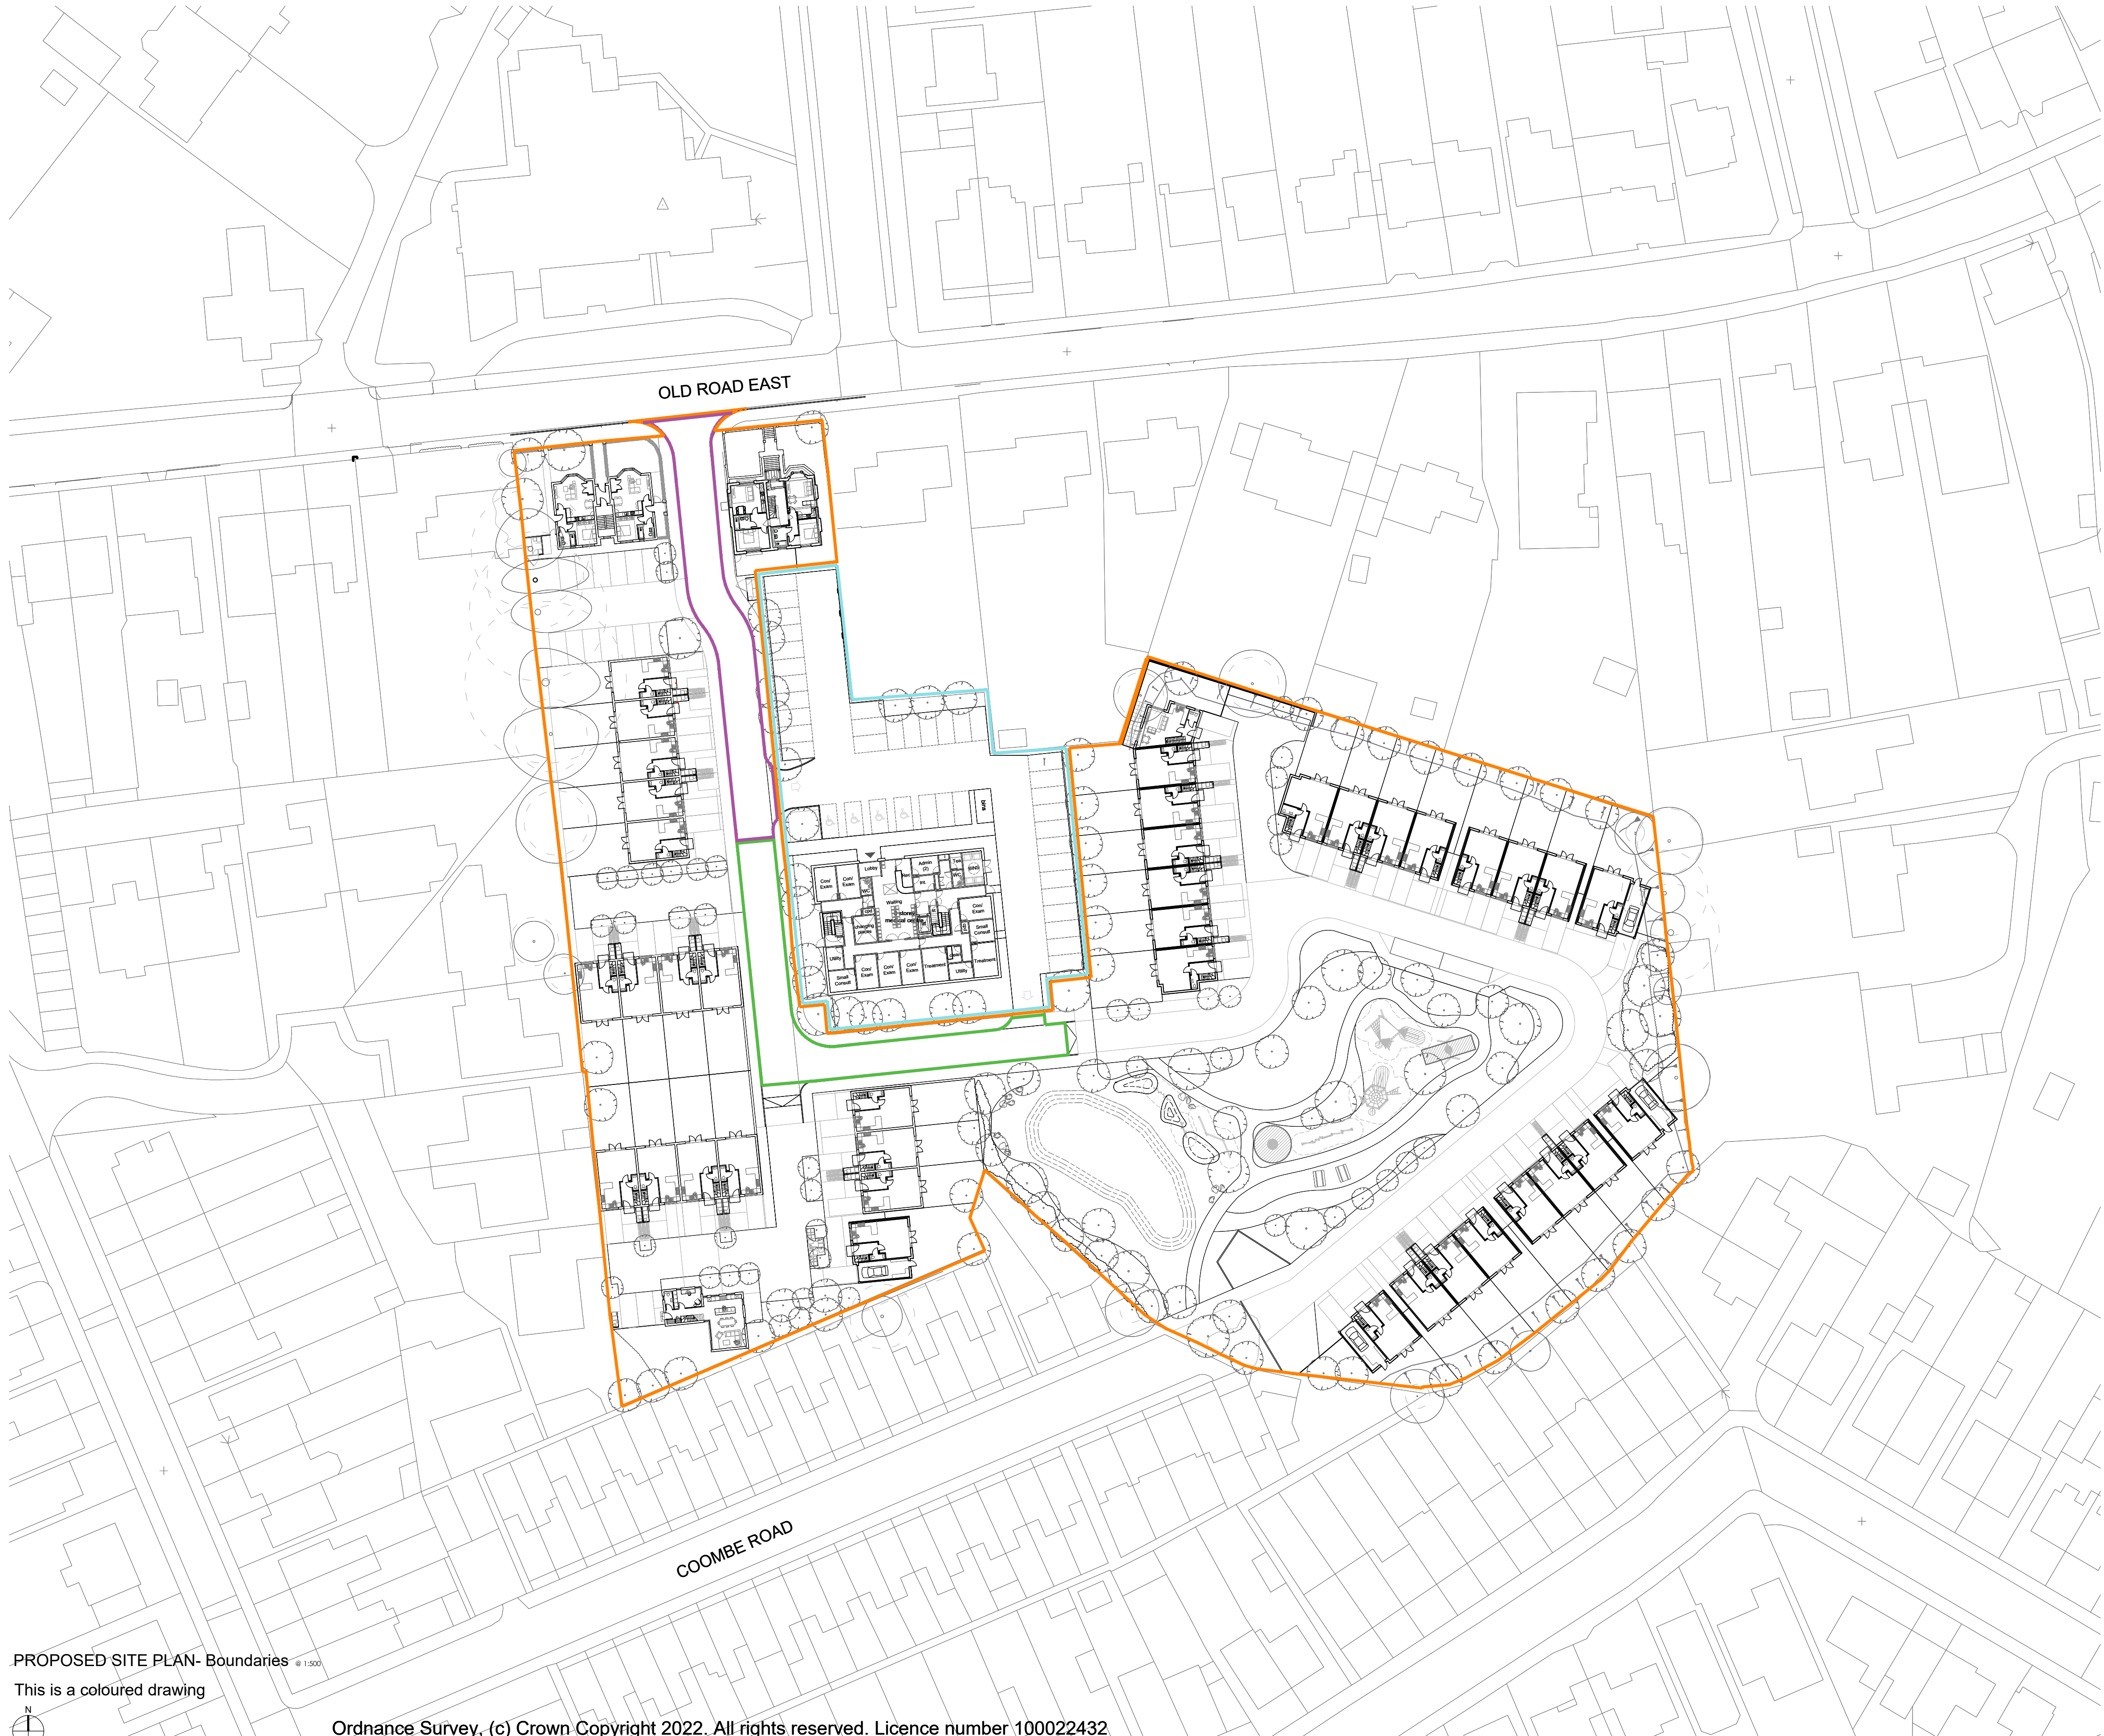

PROPOSED SITE PLAN- Boundaries @ 1:500
This is a coloured drawing

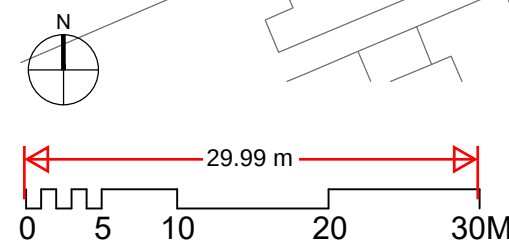

Ordnance Survey, (c) Crown Copyright 2022. All rights reserved. Licence number 100022432

- Main Access Road from Old Road East to 1st Surgery Entrance
- Main Access Road from 1st Surgery Entrance to the 2nd
- St. Joseph's Development Boundaries
- Surgery Boundaries

P0 Planning Submission JH 13/10/2023
P1 Updated to feedback PA 14/12/2023

Hollaway

London | 10A Acton Street | London | WC1X 9SP
T +44 (0) 20 7696 9425 | E london@hollawaystudio.co.uk | W www.hollawaystudio.co.uk
Kent | The Trolley Sheds | Rampton Road | Hythe | Kent | CT21 3J
T +44 (0)1303 260 515 | E kent@hollawaystudio.co.uk | W www.hollawaystudio.co.uk

Project | St. Joseph's Old Road East
Client | Galliard Homes
Title | Proposed Site Plan - Boundaries
Status | Planning

Scale @ A1 | 1:500 Date | October 2023 Drawn | JH Chk'd | MP

Project Number 22.112 Drawing Number 044 Revision P1
Bim Number