




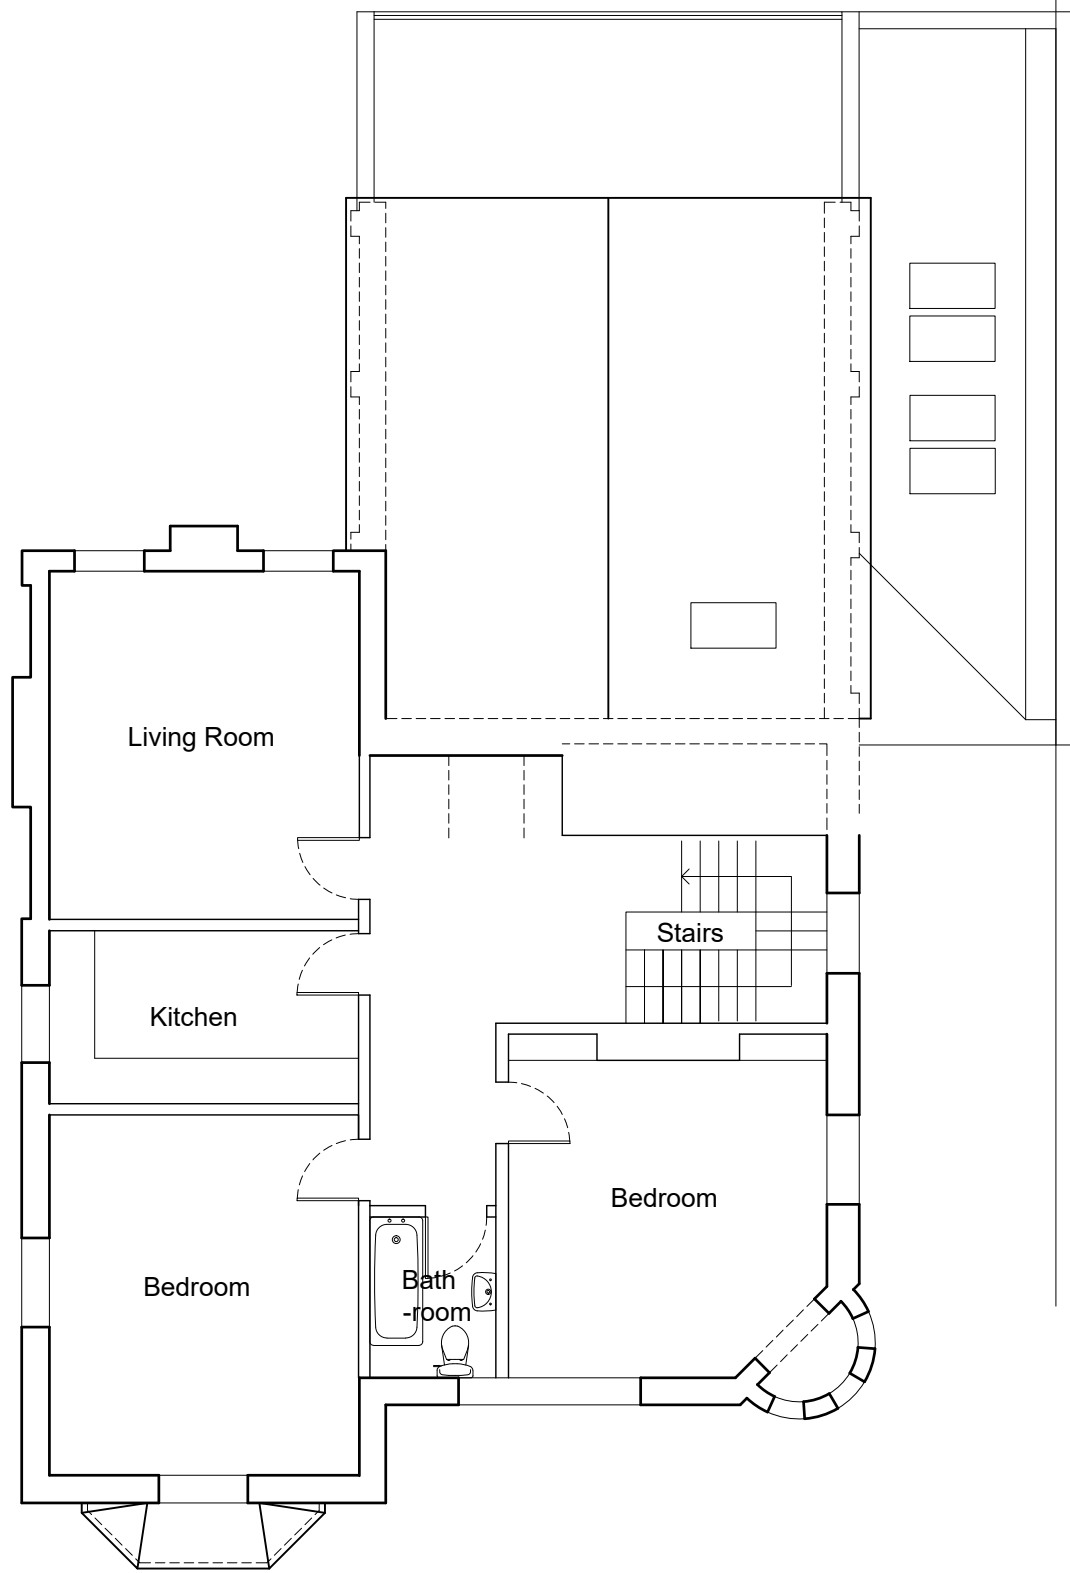


Second Floor Plan

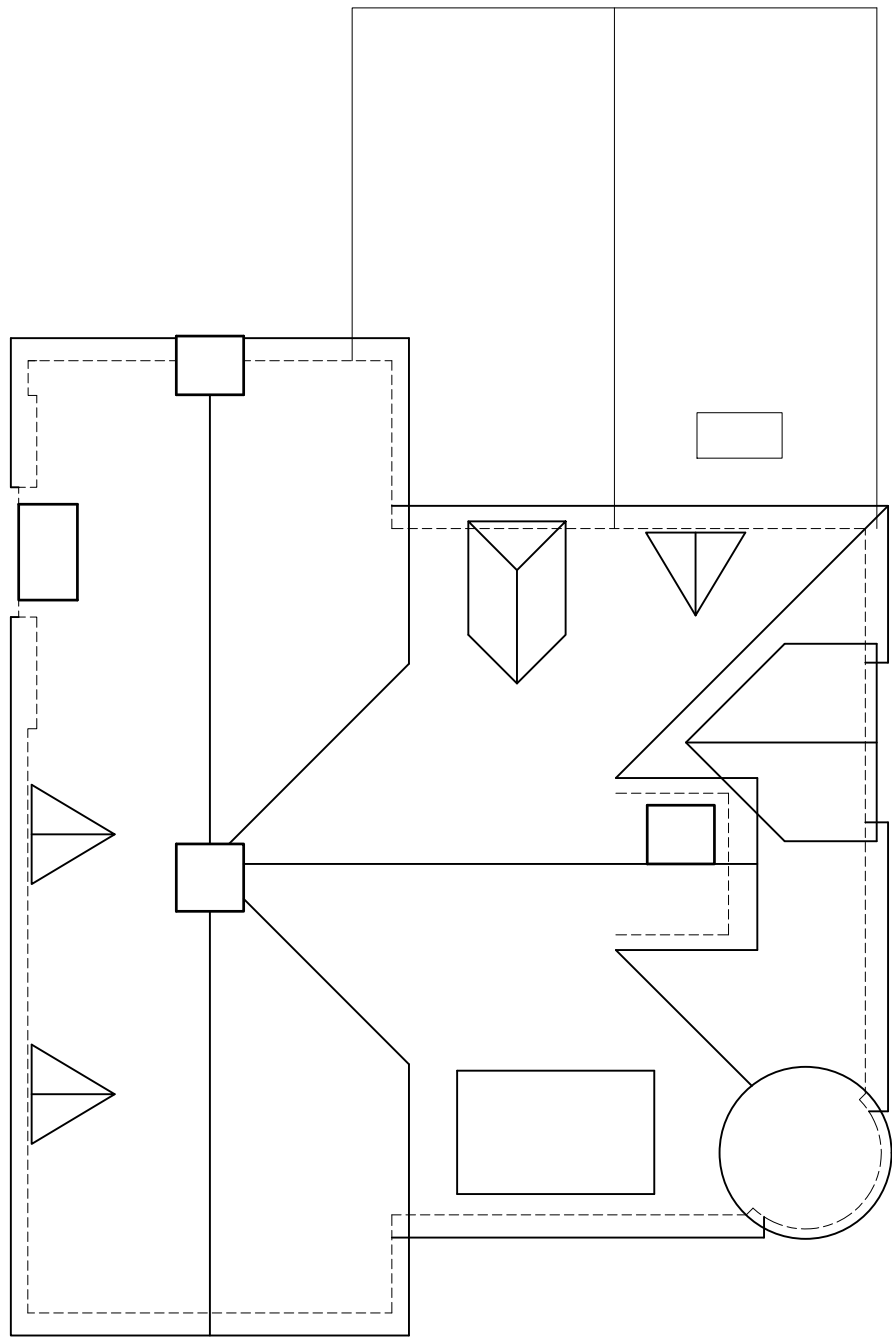

Roof Plan

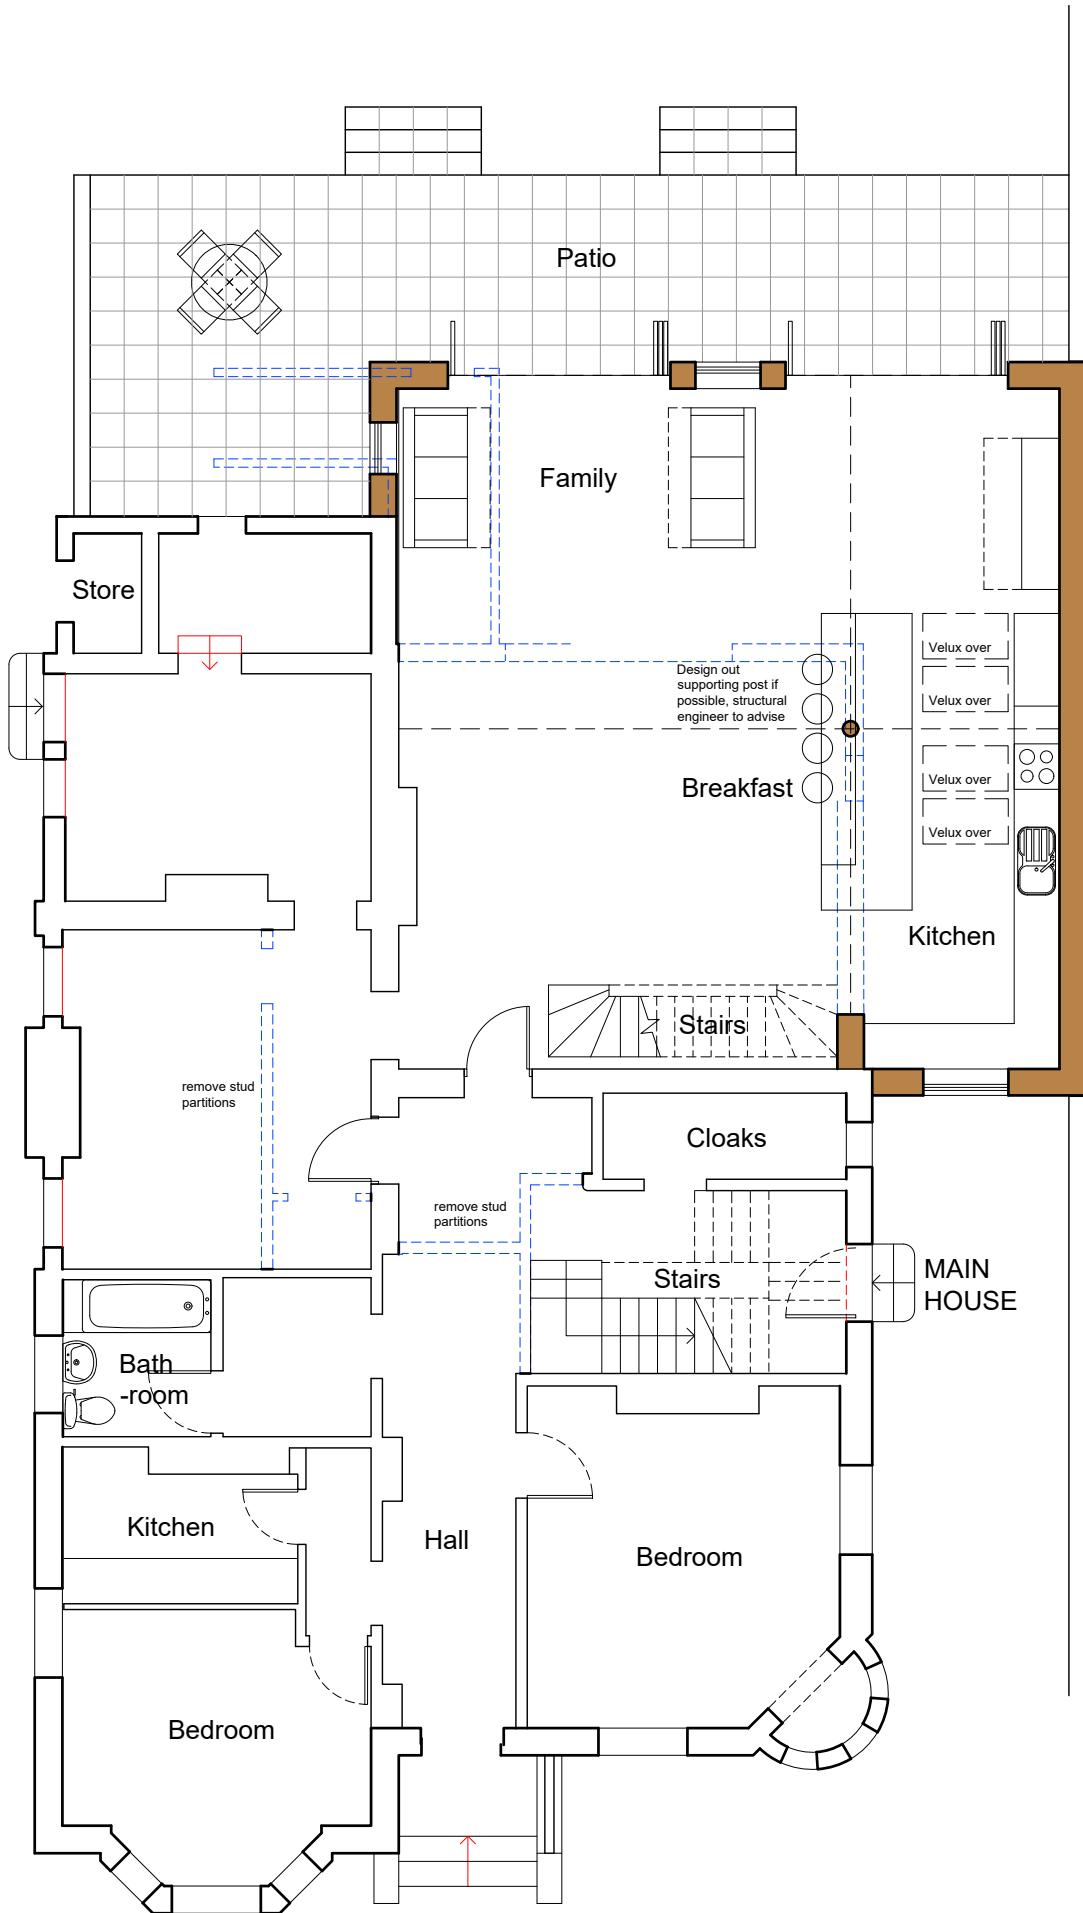

Ground Floor Plan

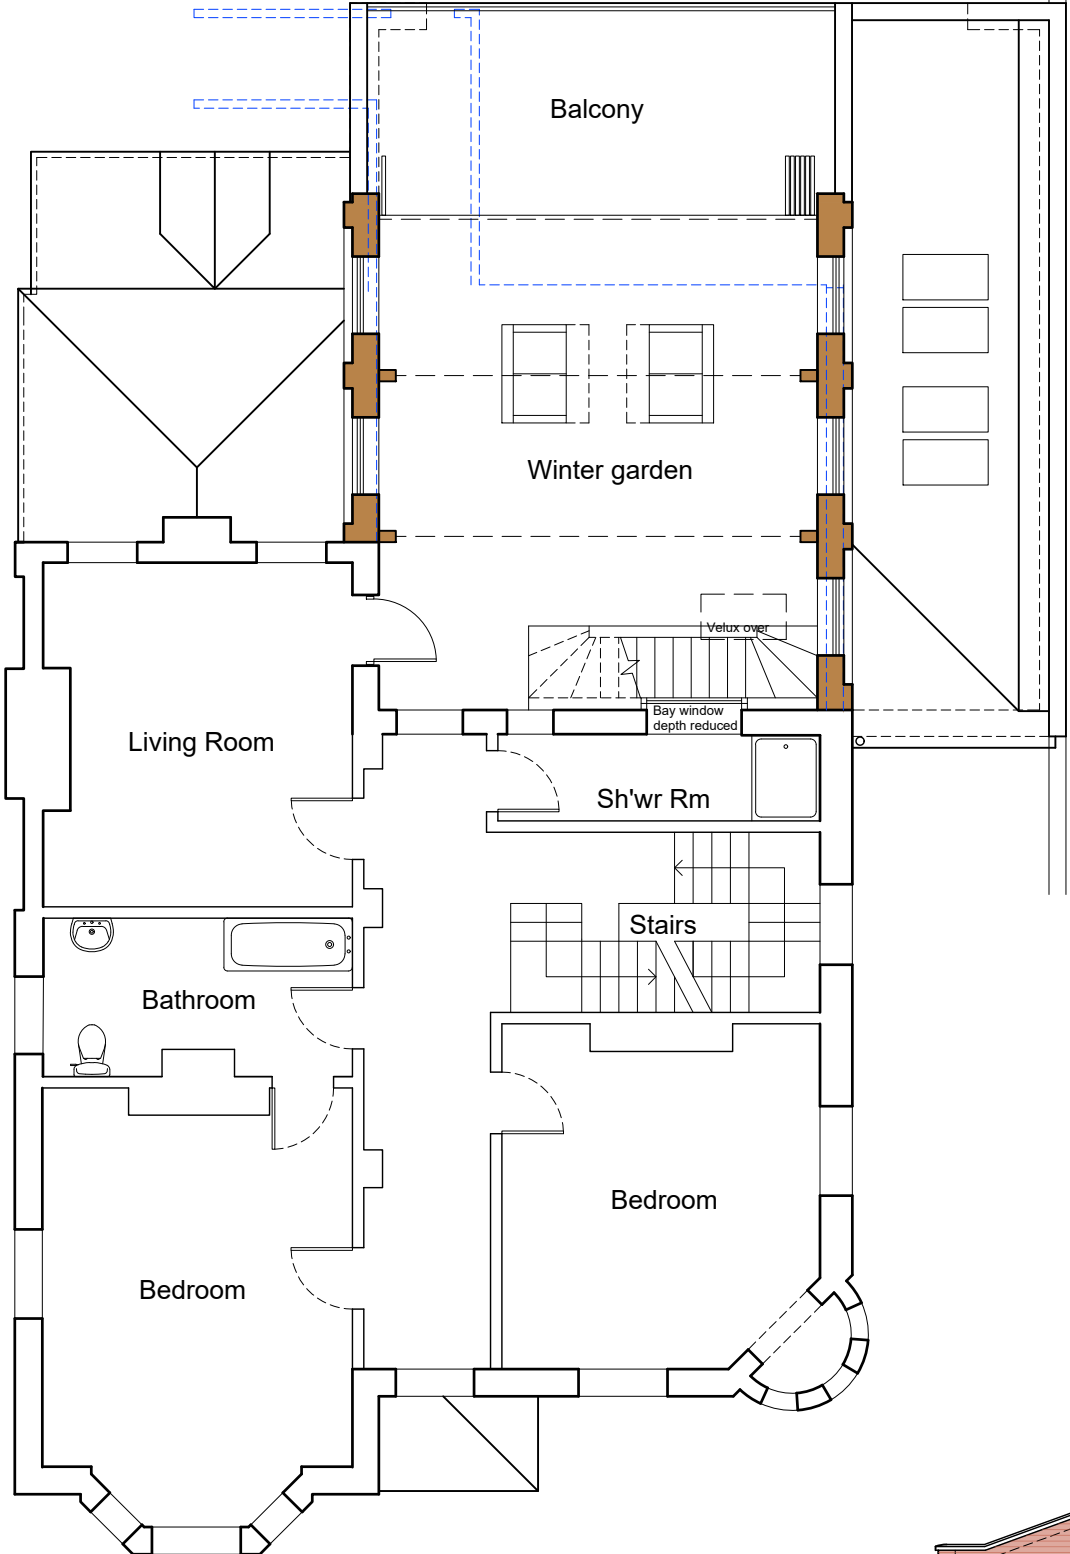


First Floor Plan



Front Elevation (SE)



Side Elevation (NE)

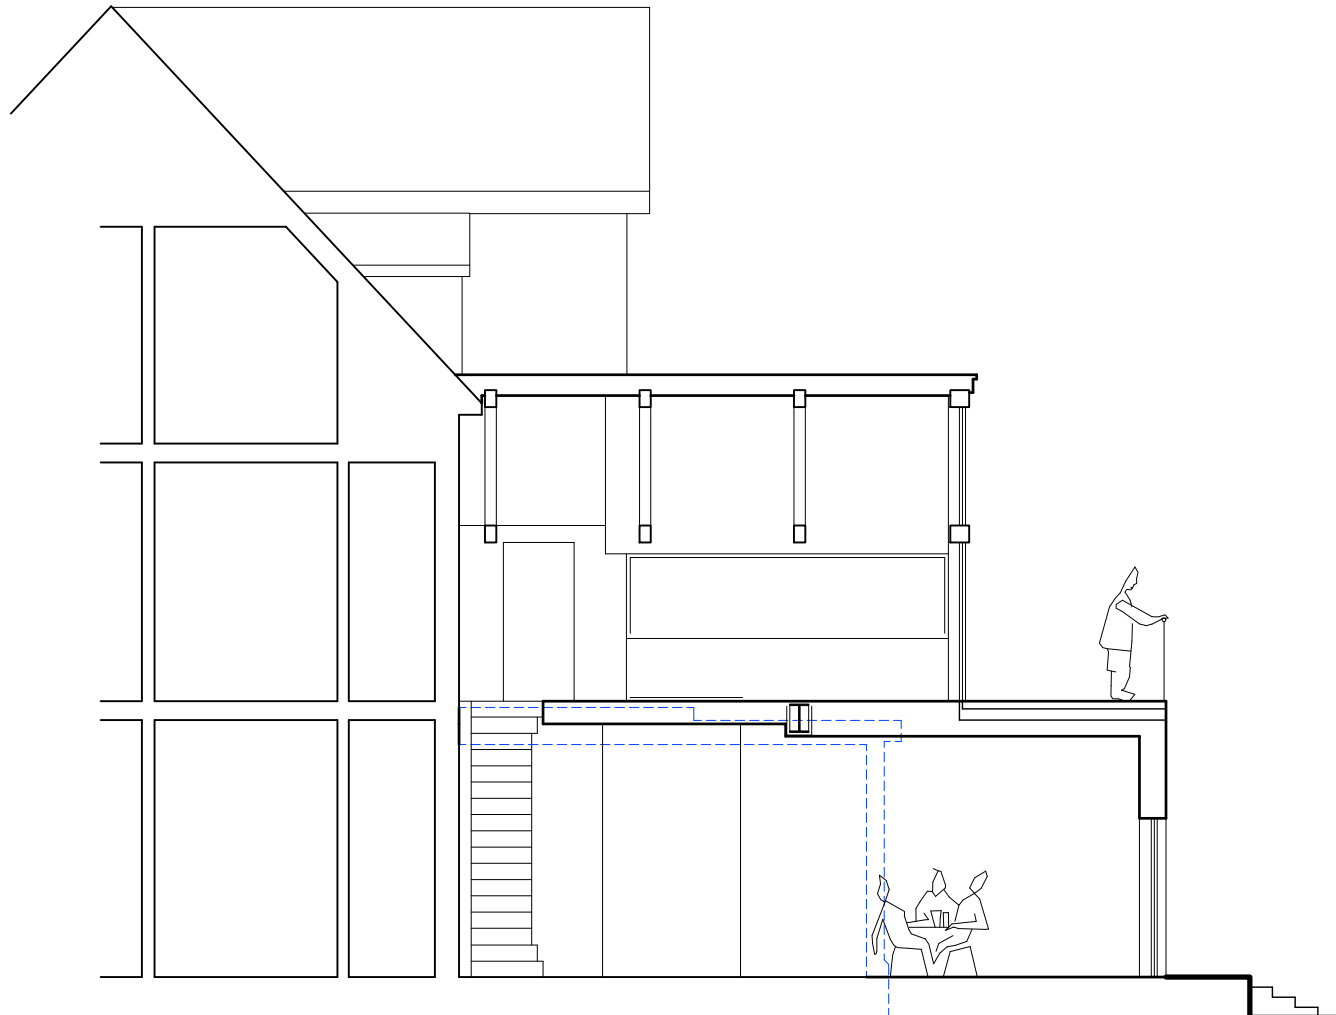


Section through rear of building



Rear Elevation (NW)



Side Elevation (SW)

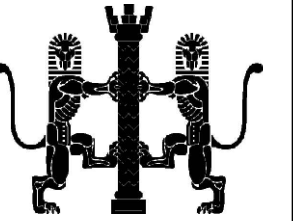

NOTES

Do not scale

Verify all dimensions on site before commencing any work or preparing any shop drawings

All building materials, components and workmanship to comply with the appropriate Public Health Acts, Building Regulations, British & European Standards and Codes of Practice and to the appropriate manufacturers recommendations.

For all specialist work see relevant drawings

All schemes to be set out completely including buildings, roads, drainage and levels prior to the commencement of works

Sites to be checked against Land Registry plans and any necessary Easements to be established

Any discrepancies, errors or omissions to be reported to the architect for further instructions before commencement of works

K		
J		
H		
G		
F		
15.04.25	Flat labels removed	JR
E	Stained glass window revised, side elevations added, staircase moved to enable reduced bay window to be retained	JR
07.04.25		
D		
24.03.25	Stained glass window	JR
C		
10.03.25	Support post note shown	JR
B		
05.03.25	Roof design Velux locations width of ground floor extension	JR
A		
26.02.25	Redesign	JR
Date	Revisions	By

DAC
Architects

21 Stone Street, Gravesend, Kent, DA11 0NP
Tel: 01474 566996 Fax: 01474 320374
Design@DACarchitects.co.uk

Project Title

49 Pelham Road
Gravesend
Kent
DA11 0JA

Client

R Baker

Drawing Title

Floor Plans & Elevations
As Proposed

Scale	Date	Drawn By
1:100 @ A3	07.02.25	JR

Project No.	Dwg. No.	Rev.
5483	D-05	F

