



Drawing No. 13 Part A - Before

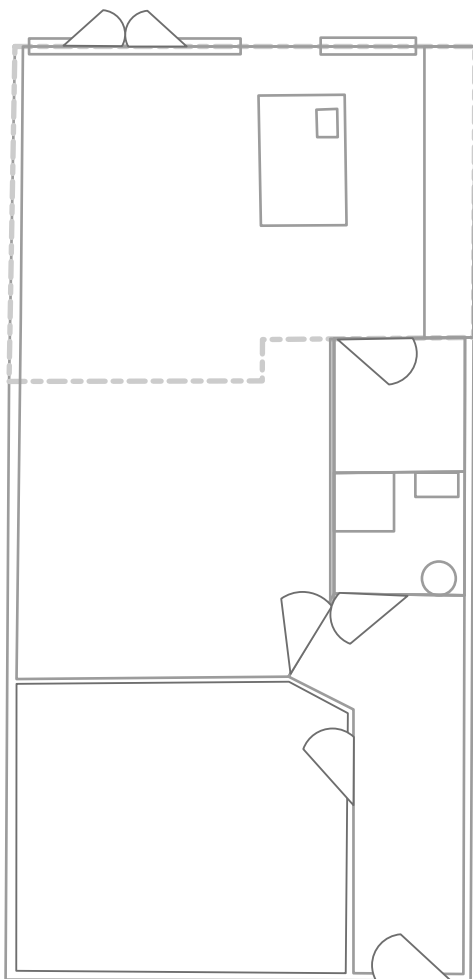

Scale: 1:100@ A3

Drawing No. 13 Part B - Existing & Proposed
(The floorplan will not change from the existing state)

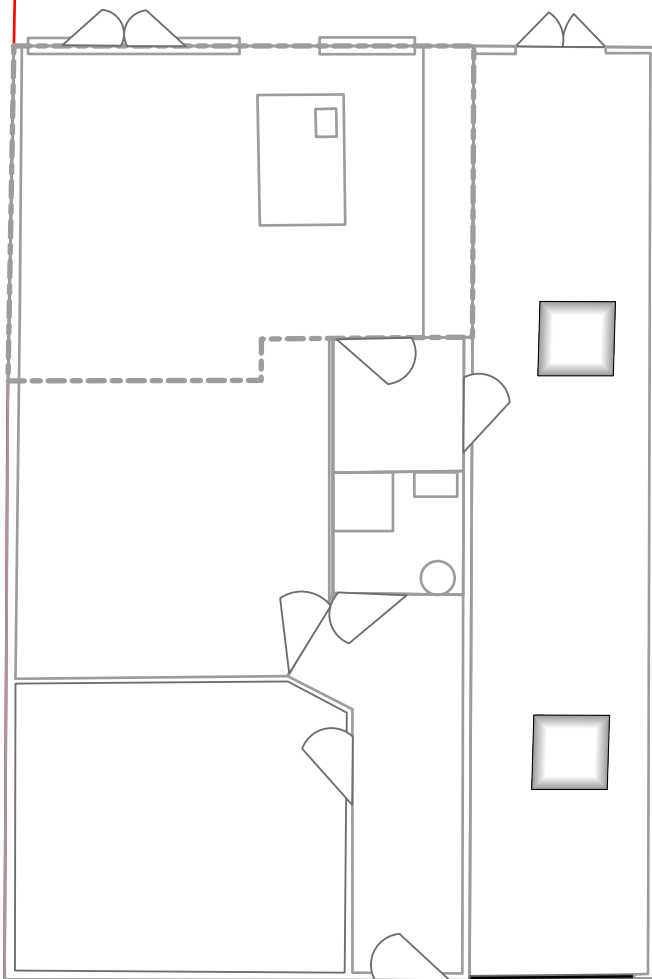

Scale: 1:100@ A3

Plot Boundary

Drawing No. 13 - Floorplan

25 Dennis Road
Gravesend
DA11 7NN



Scale for drawings only
(not applicable to images)

Front Elevations

05/11/2023