



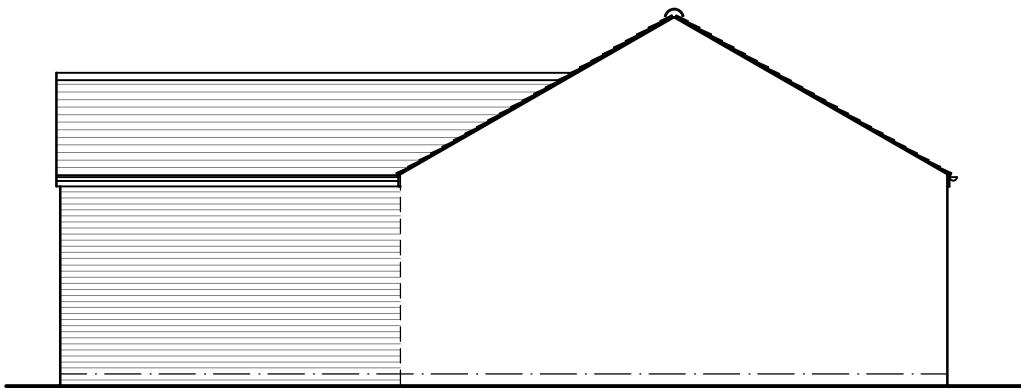

SIDE ELEVATION
(1:100)



REAR ELEVATION
(1:100)

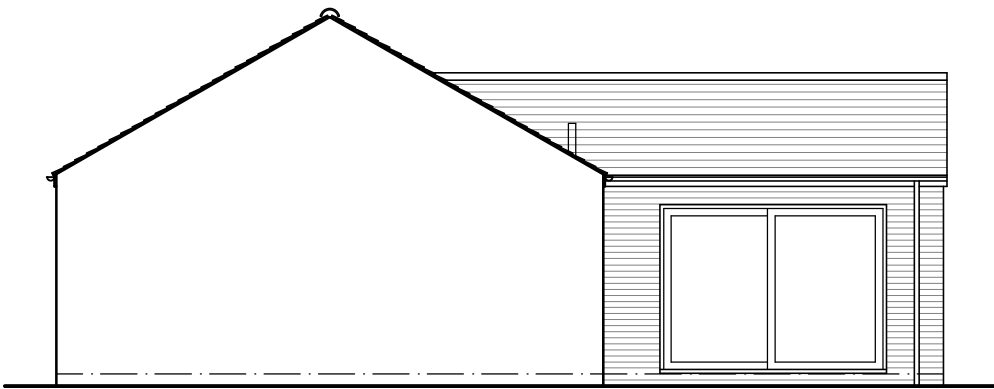


SIDE ELEVATION
(1:100)

MATERIALS


ROOF
TILES TO MATCH EXISTING

WALLS
FACING BRICKWORK TO MATCH MAIN DWELLING


WINDOWS & DOORS
COLOURED uPVC TO MATCH MAIN DWELLING

 

SCALE BAR @ 1:100

 

SCALE BAR @ 1:50

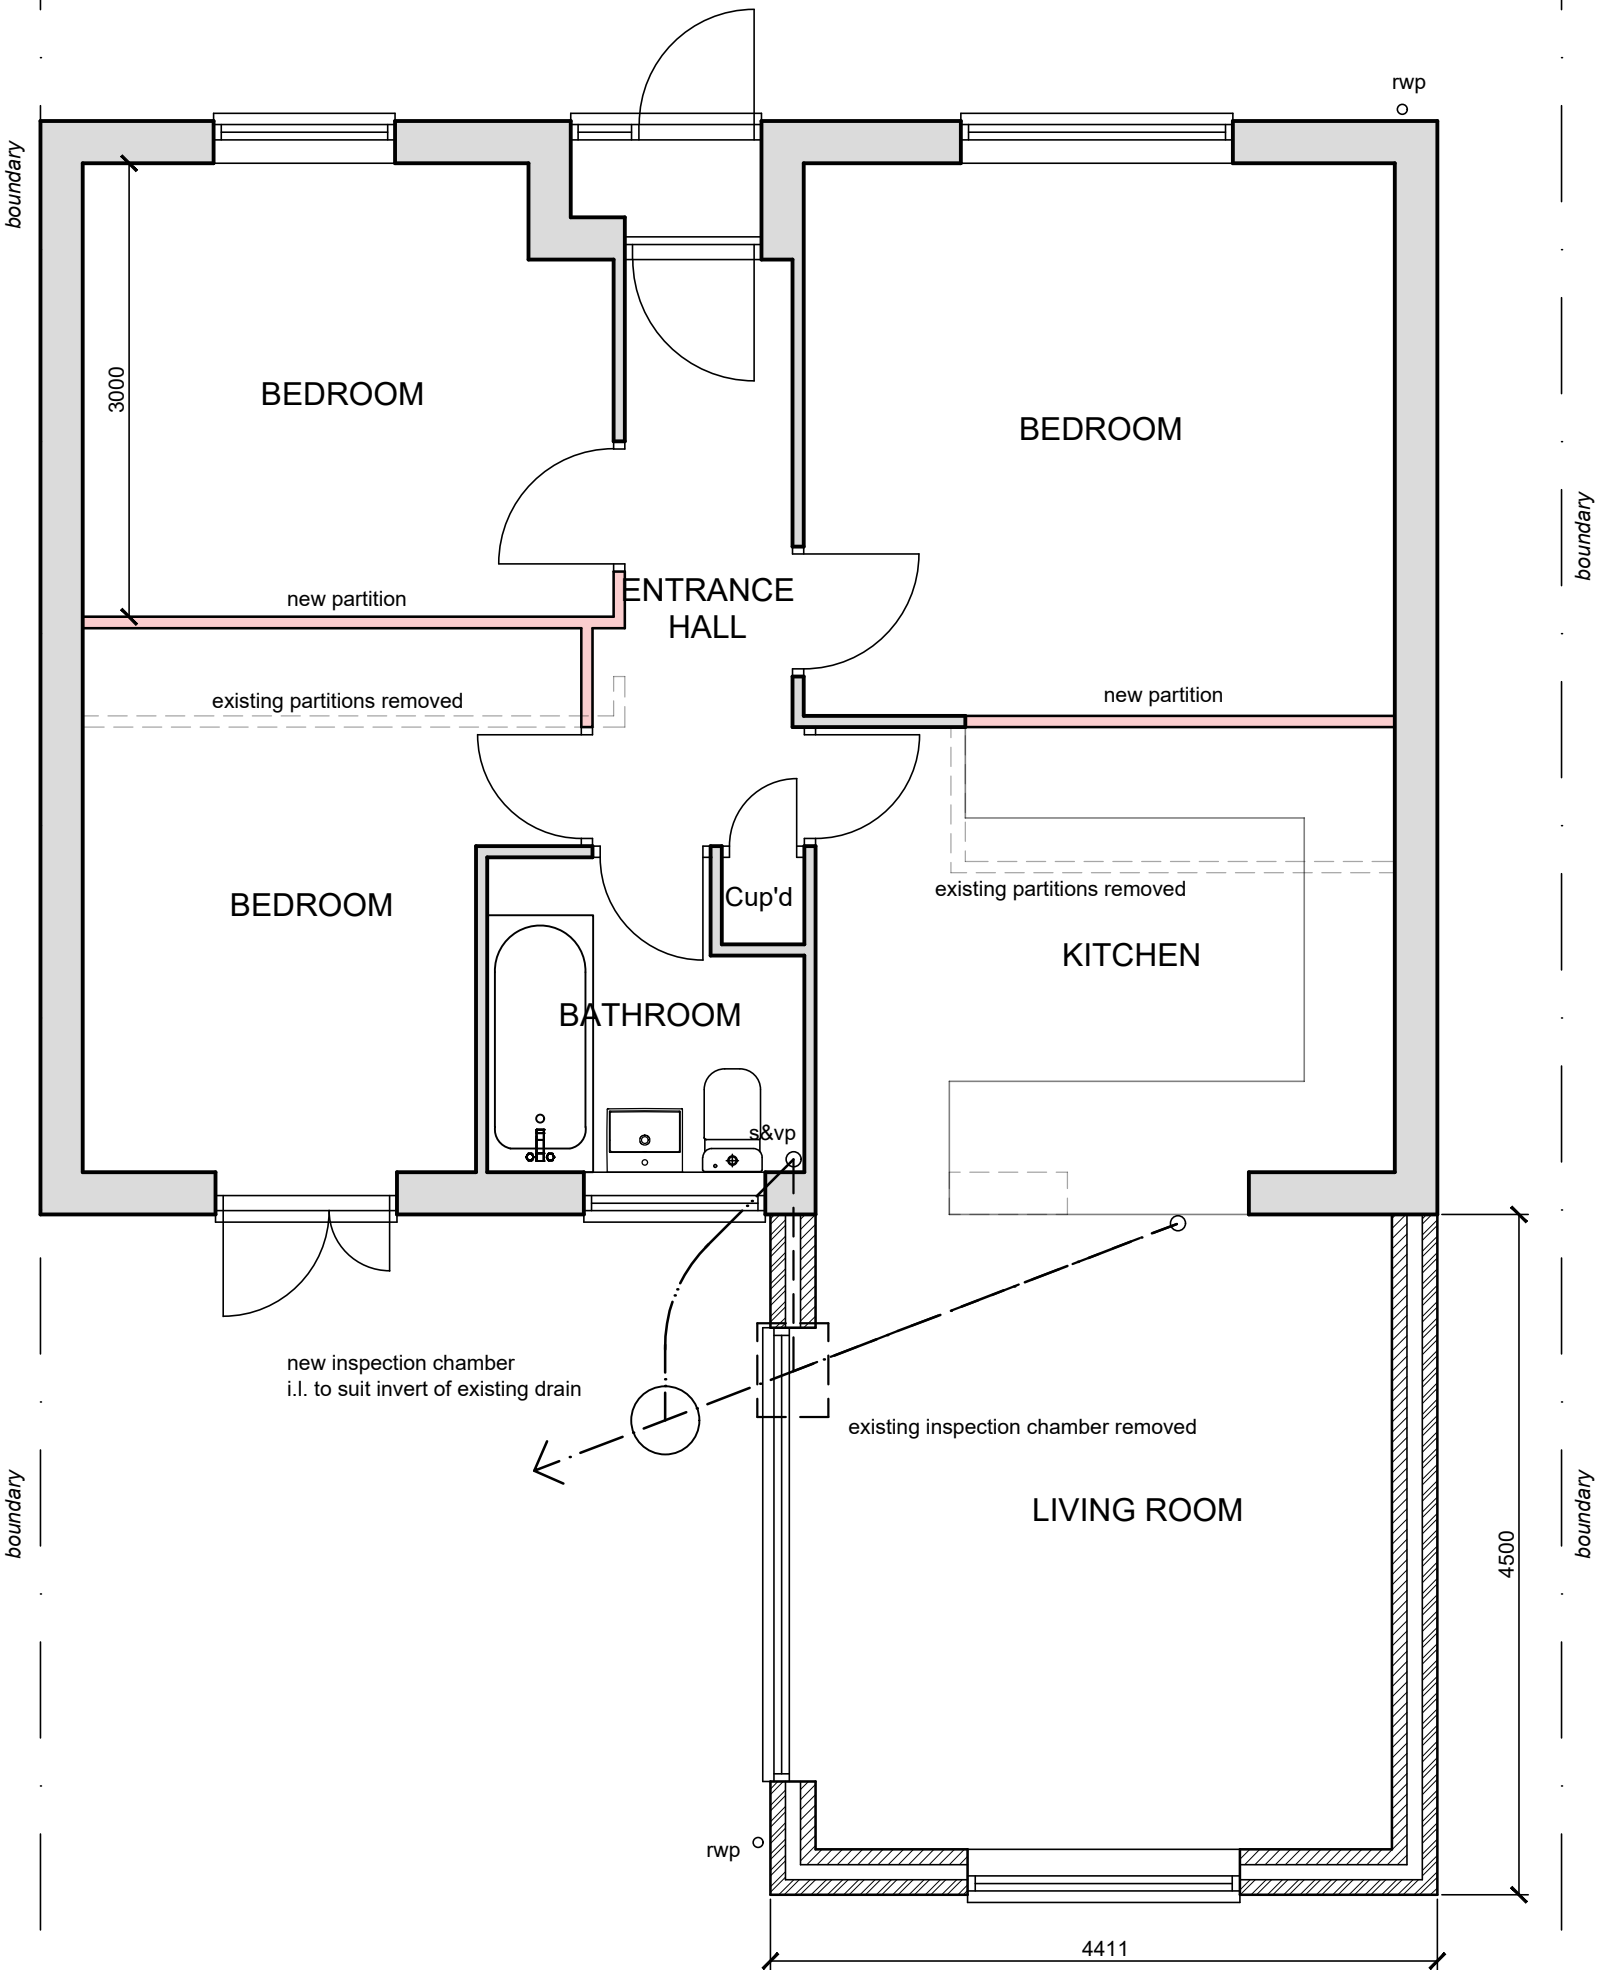

GROUND FLOOR PLAN
(1:50)

PROBABLY TO INSPECTION CHAMBER IN
FRONT GARDEN OF 17 RUFFETS WOOD

DRAINAGE LEGEND

- EXISTING 100mm PRIVATE DRAIN
- EXISTING PRIVATE DRAIN REMOVED
- EXISTING 100mm PUBLIC SEWER
- PROPOSED 100mm PRIVATE DRAIN

Date	No	Revision
Penfold Project Services		
Epmarket, Wrotham Road, Meopham, Kent, DA13 0JH Telephone: 01474 816690 e-mail: apenfold448@btinternet.com		
Job Title:	18 RUFFETS WOOD GRAVESEND KENT DA12 5JQ	
Dwg Title:	REAR EXTENSION PLAN & ELEVATIONS AS PROPOSED	
Scale:	1:50 & 1:100 @ A2	
Dwg No.:	02	
Date:	March 2025	