


Notes

- 1. Stone flags
- 2. Lawn/ planting
- 3. Existing prunus
- 4. Walk-on glass floor over historic well
- 5. Relaid steps
- 6. Manhole cover
- 7. New brick wall to match existing
- 8. Existing wall in poor condition (bricks blowing) - to be rebuilt to match existing
- 9. Existing knapped flint wall in poor condition (ivy roots have taken hold in mortar joints) - to be rebuilt to match existing
- 10. New RWP and gulley
- 11. New gas meter box (submerged) to replace existing
- 12. New inspection chamber
- 13. Existing drainage runs to be retained, as required

KEY:

- Rebuilt wall
- New construction

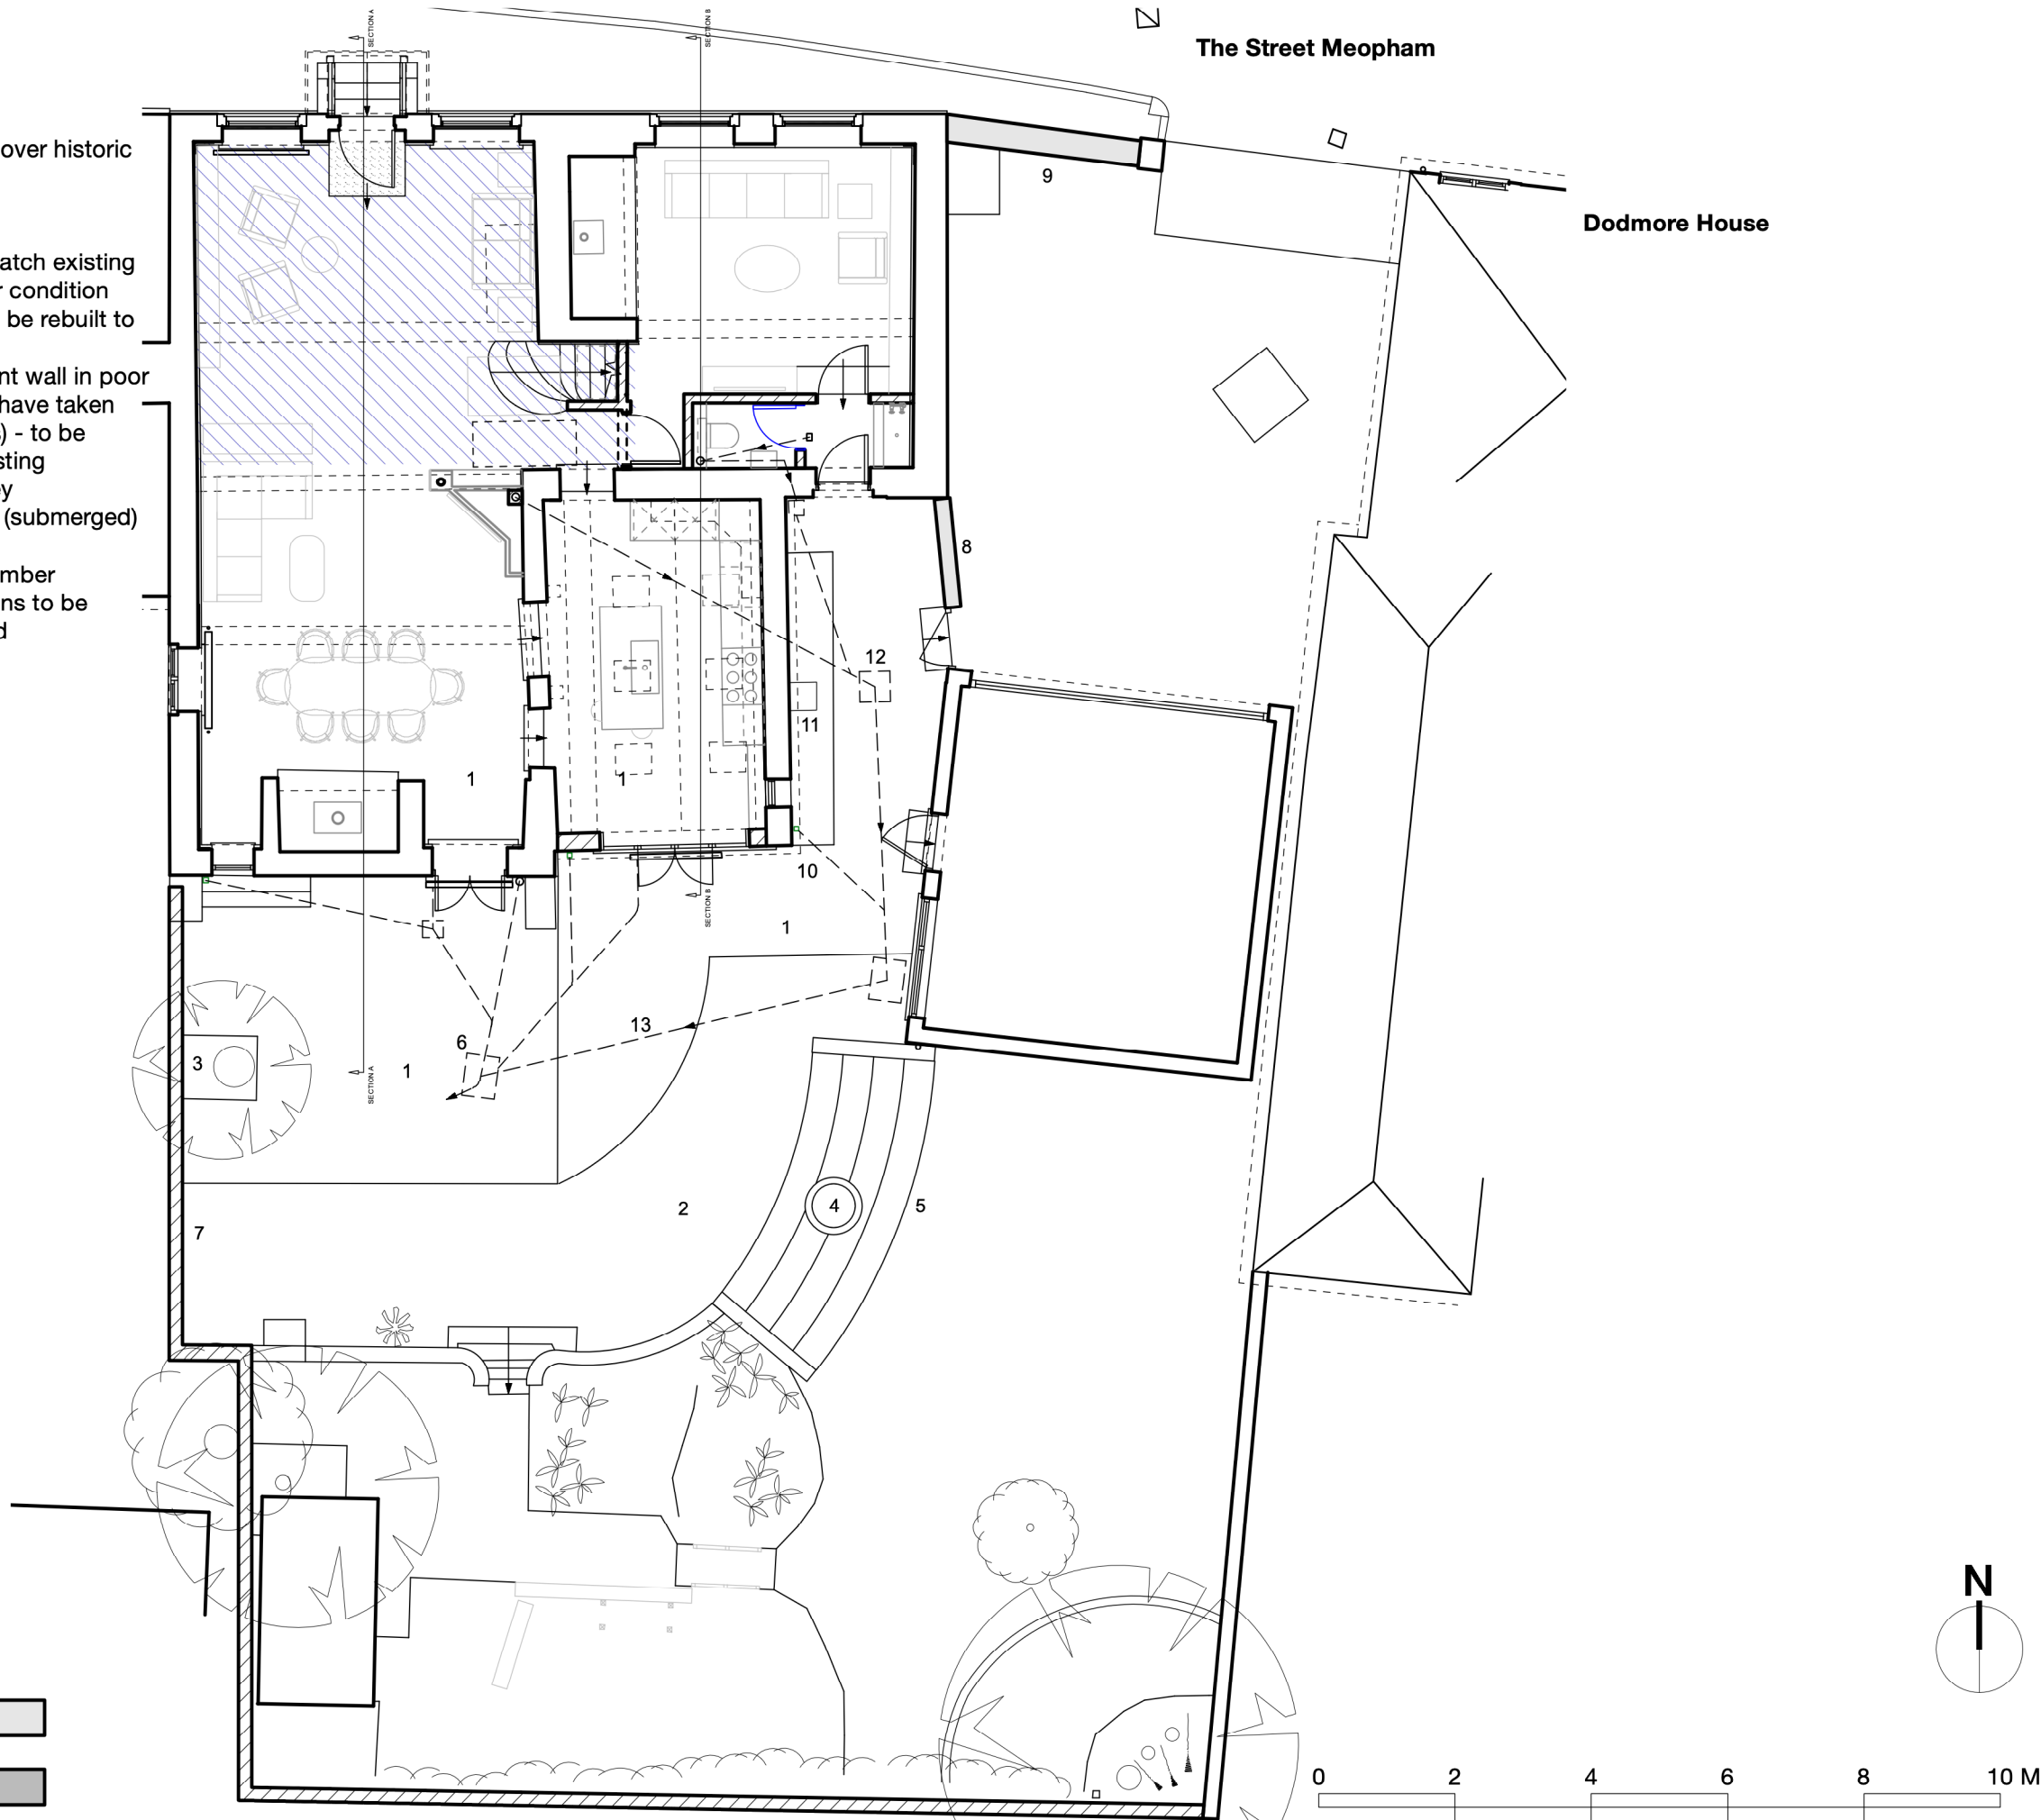

GENERAL NOTES

- 1. This drawing is the copyright of Haines Phillips Architects.
- 2. Do not scale from this drawing. Use figured dimensions only.
- 3. This drawing must not be used for land transfer purposes, or for construction purposes unless accompanied by an Architect's Instruction.

DRAWING ISSUE STATUS

ISSUE	STATUS	COMMENT
P	PRELIMINARY	For comment and review
PL	PLANNING	Planning/Listed Building Application
BR	BUILDING REGS	Building Regs Application
T	TENDER	For pricing purposes only
C	CONSTRUCTION	For procurement & construction
FC	FINAL	Record drawings on completion
L	CONSTRUCTION	Conveyancing or other legal purposes
L	LEGAL	

REVISIONS

REV	DATE	NOTES
1	20/10/25	Planning Issue.
2	20/03/26	Updated in accordance with discussion with Case Officer and Conservation Officer at site meeting.

HAINES
PHILLIPS
ARCHITECTS

Tankerton Works
12 Argyle Walk
London WC1H 8HA
t 020 7833 9324
f 020 7837 2864
e office@hainesphillips.co.uk

JOB TITLE
**Elizabeth House,
The Street, Meopham,
DA13 0AJ**

DRAWING TITLE
Site Plan As Proposed

DRAWN	DATE
AZ	Feb 2025
JOB NR	SCALE
4412	1:100@A3
DRAWING NO.	ISSUE REVISION
GA325	PL 2