


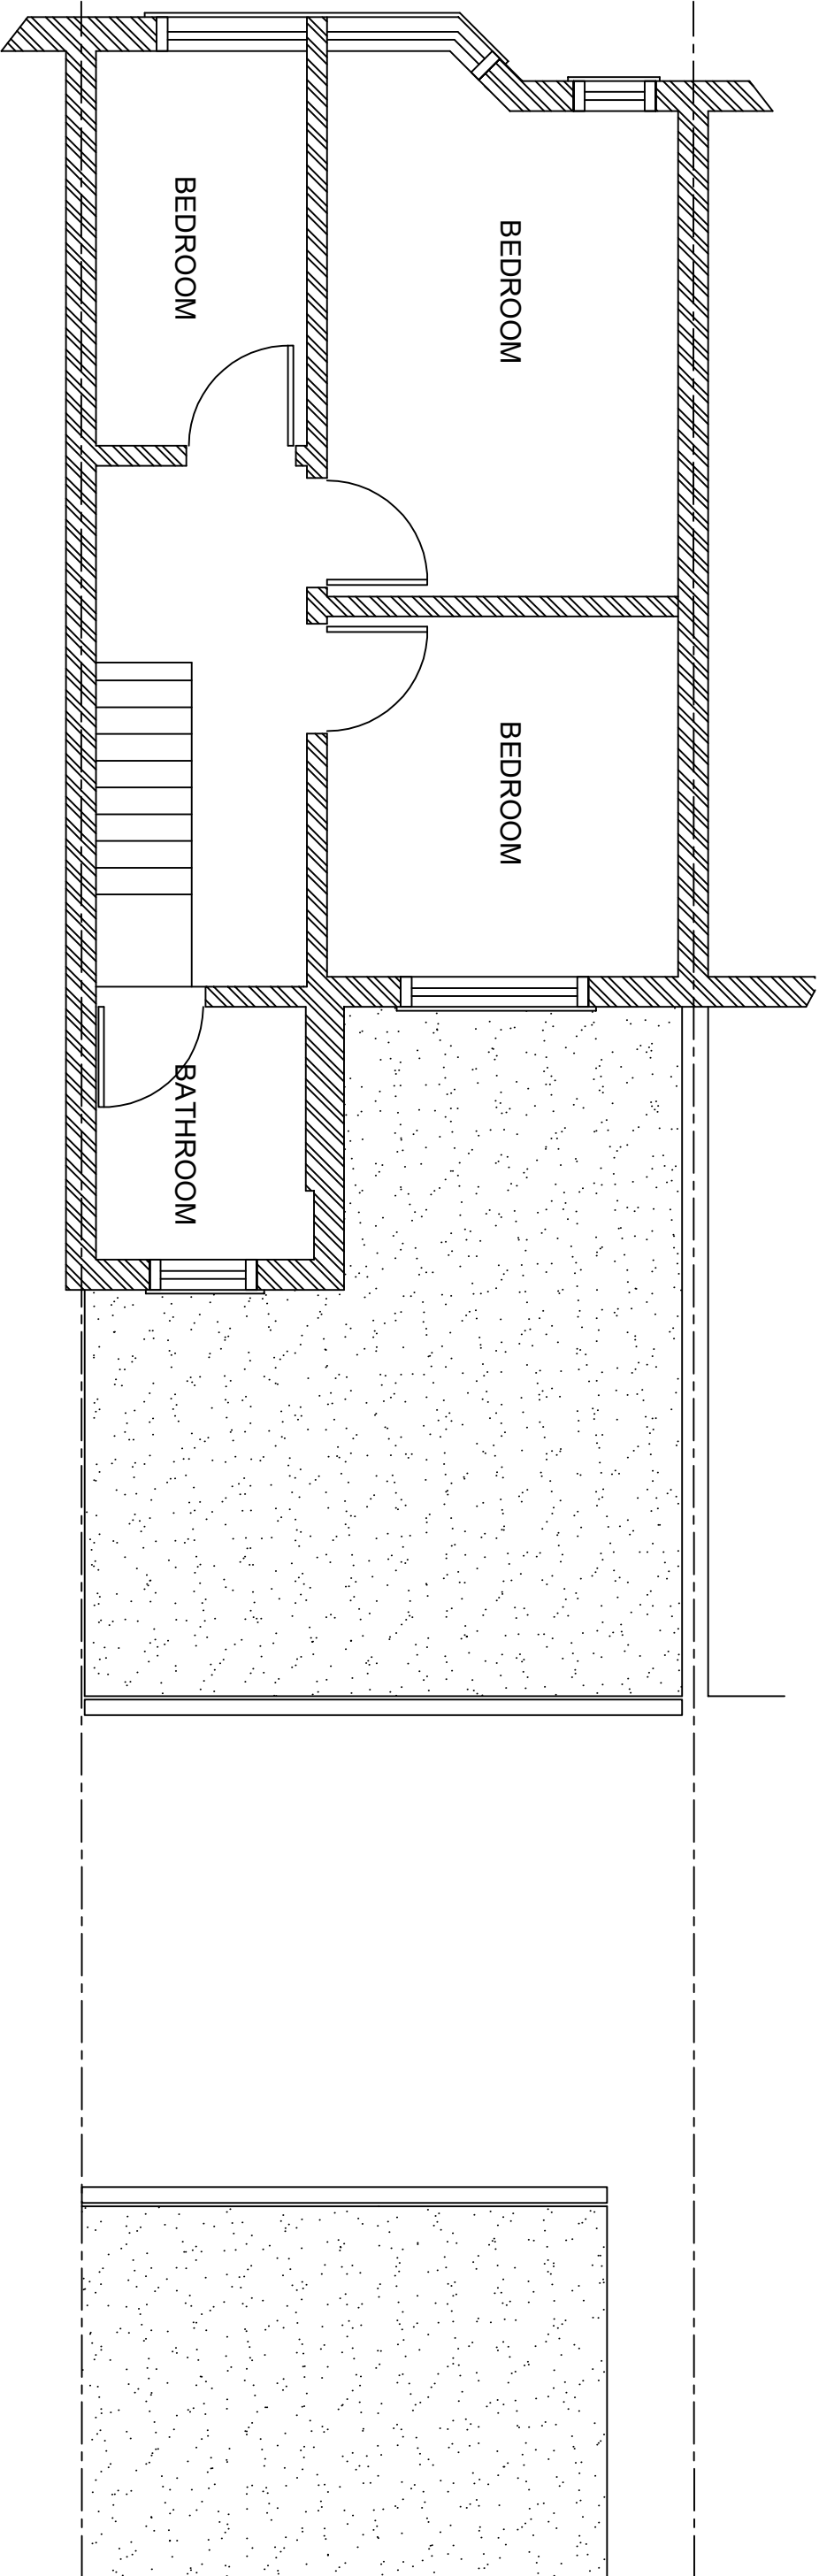

		Client		Drawing Title				Drawing No.		Revision			
		Mr Pawan Singh Jammu 65 St Marks Ave Northfleet Gravesend Kent DA11 9LN		Existing First Floor Plan				2308-002		00			
		This drawing is copyright and may not be reproduced or made use of unless expressly agreed by the Design Team. All dimensions must be checked on site.								Scale 1:50@A3		Date Aug 23	
								Computer File No.		Project No.			
								Drawn By Raj Bhatti		Checked By			
								Coordinated By		Approved By			