


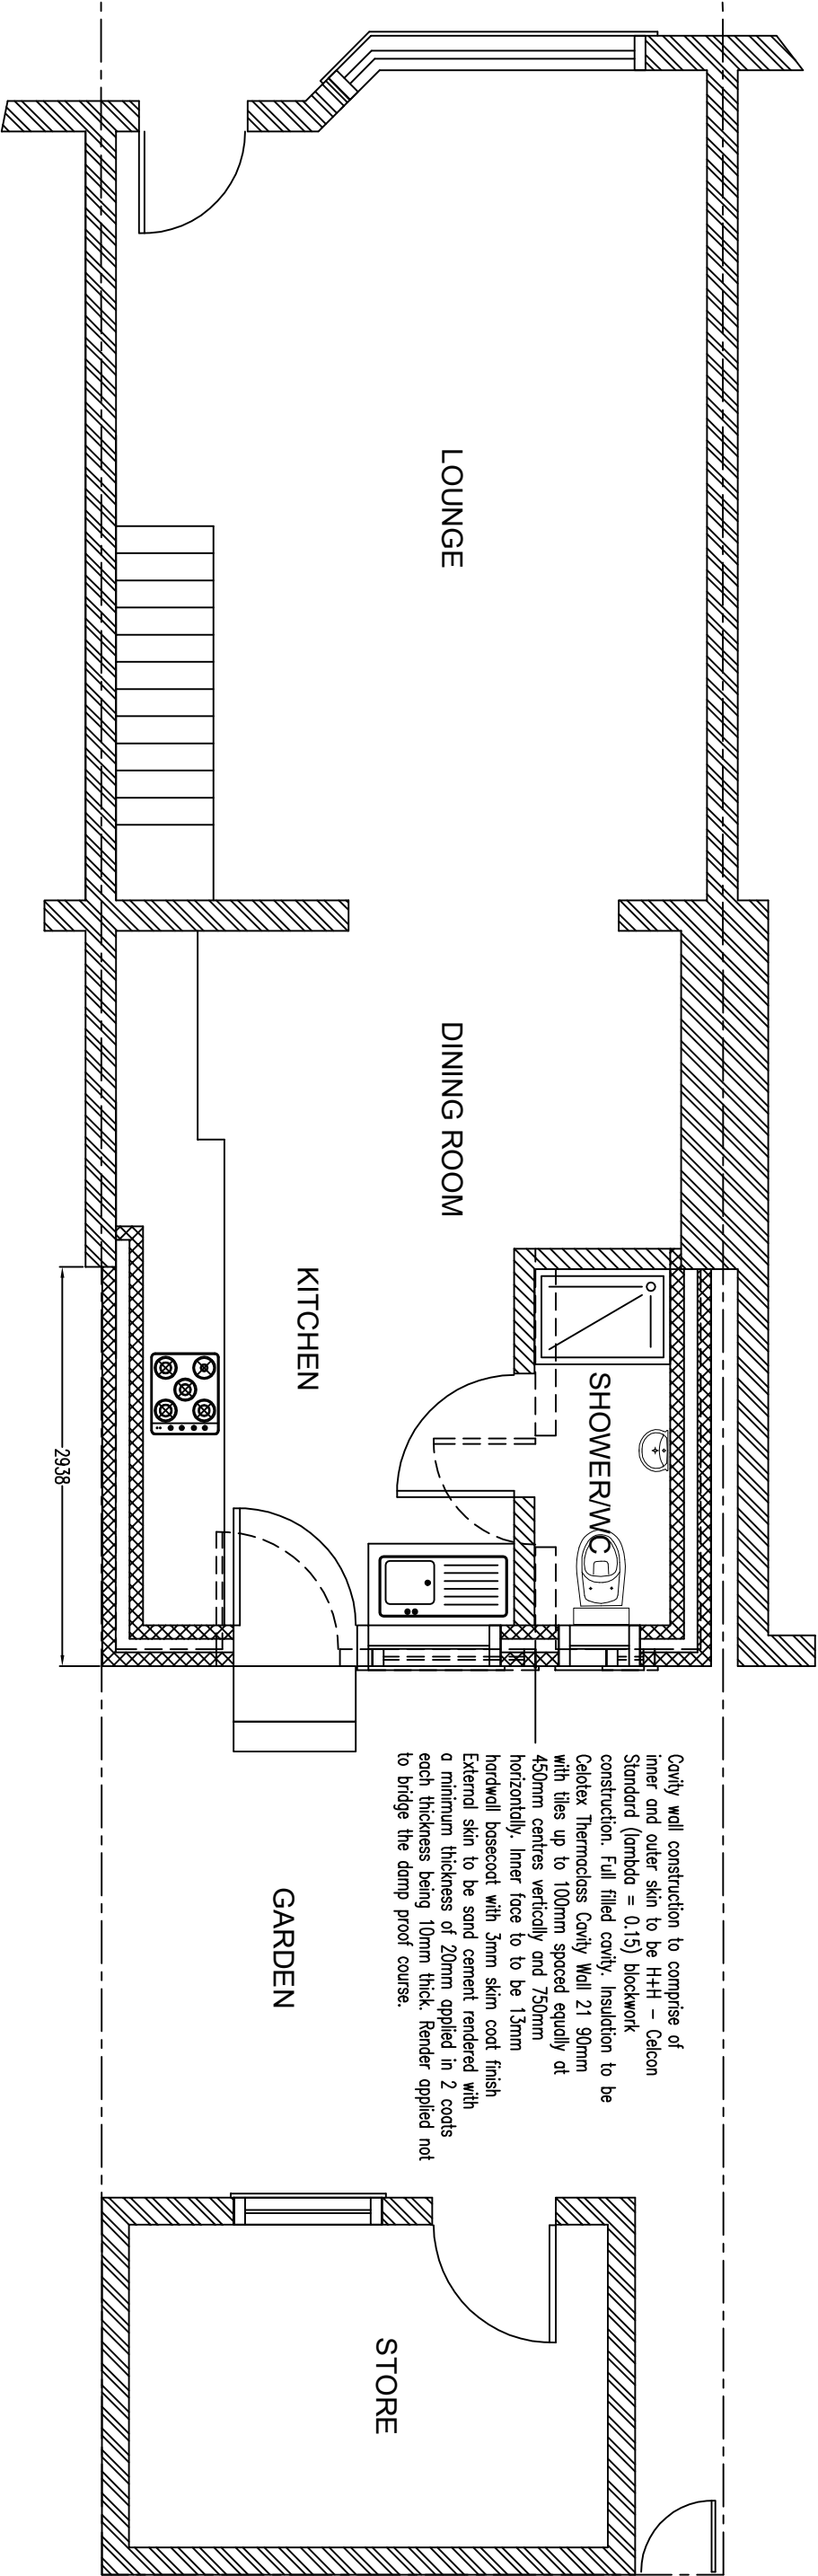

Client Mr Pawan Singh Jammu 65 St Marks Ave Northfleet Gravesend Kent DA11 9LN	Drawing Title Proposed Ground Floor Plan	This drawing is copyright and may not be reproduced or made use of unless expressly agreed by the Design Team. All dimensions must be checked on site.			Drawing No.	Revision
					2308-004	00
					Scale 1:50@A3	Date Aug 23
					Computer File No.	Project No.
					Drawn By Raj Bhatti	Checked By
Coordinated By	Approved By					