


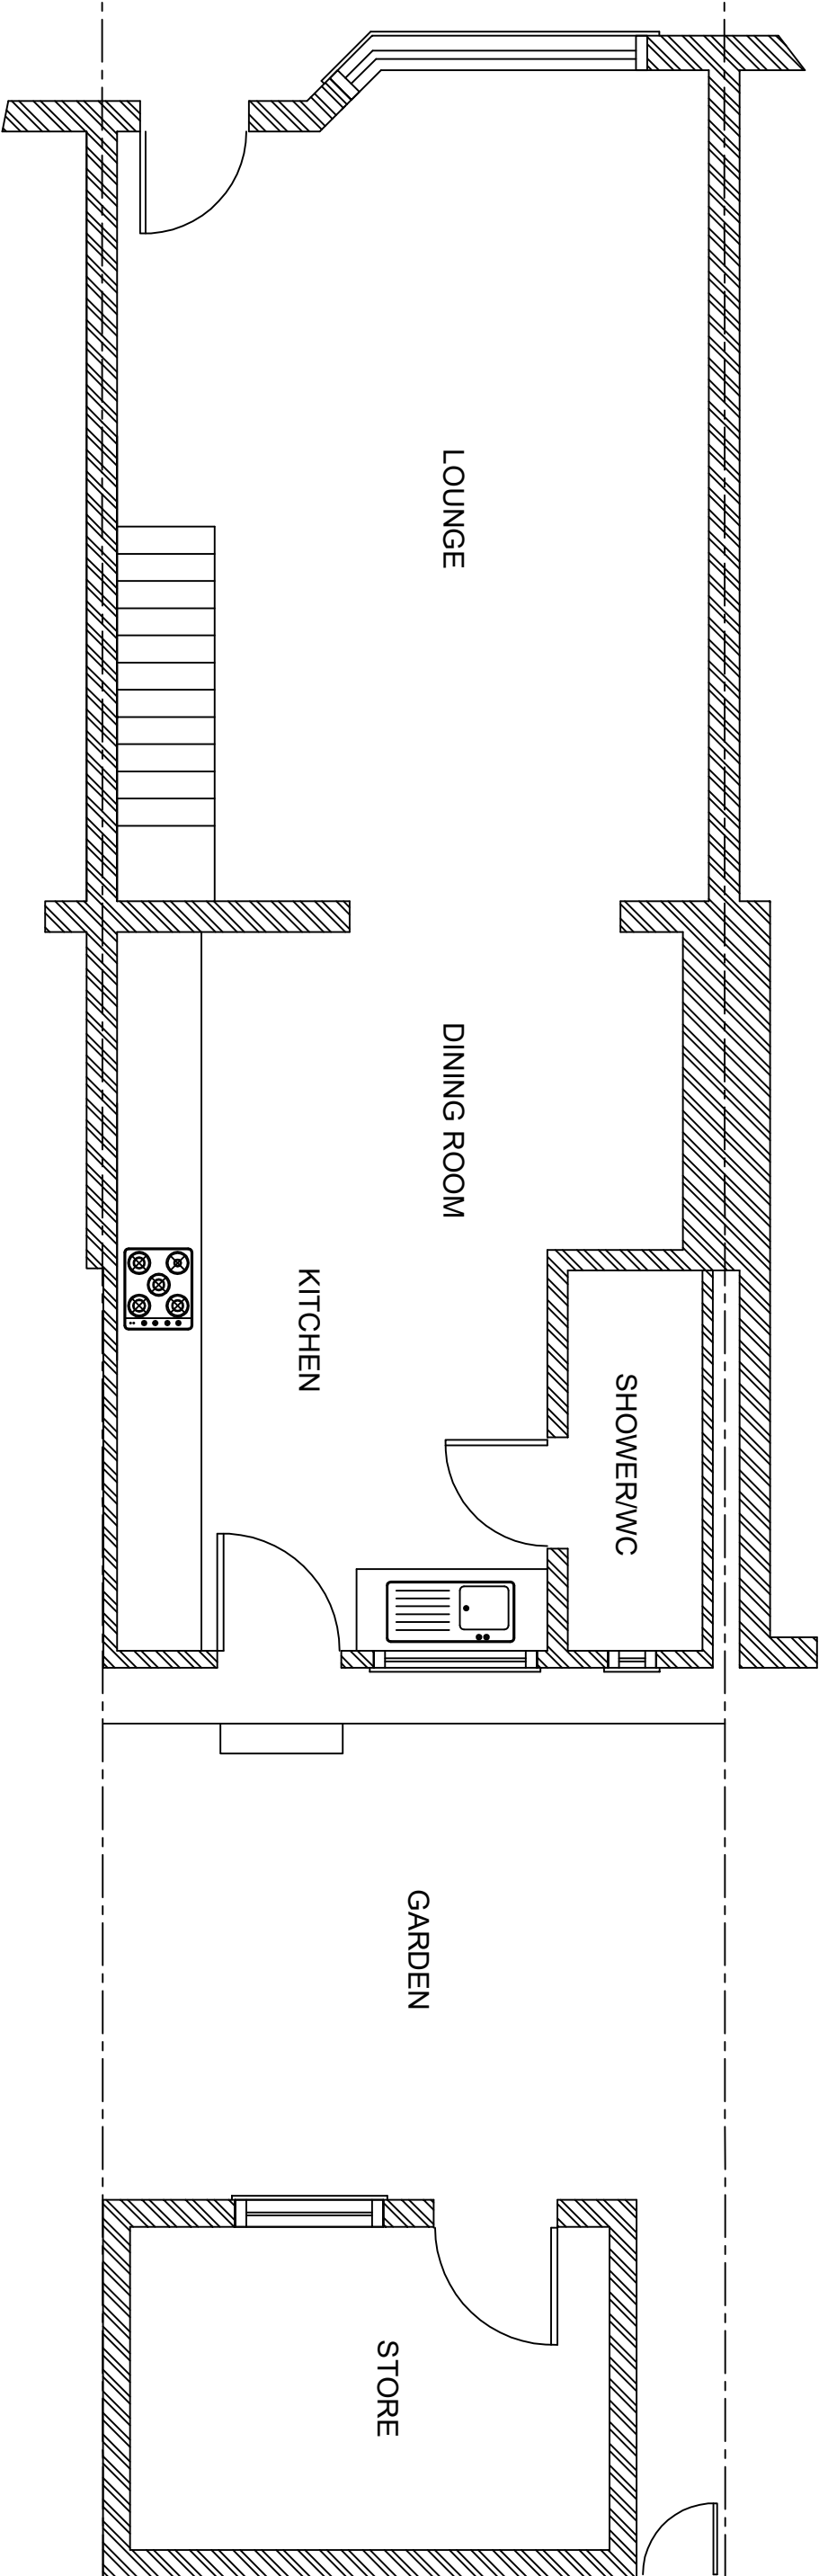

Client		Drawing Title		Revision	
Mr Pawan Singh Jammu 65 St Marks Ave Northfleet Gravesend Kent DA11 9LN		Existing Ground Floor Plan		2308-00100	
Description This drawing is copyright and may not be reproduced or made use of unless expressly agreed by the Design Team. All dimensions must be checked on site.		Initial	Rev	Date	
Drawing No.		Scale 1:50@A3		Date Aug 23	
		Computer File No.		Project No.	
Drawn By Raj Bhatti		Checked By			
Coordinated By		Approved By			