


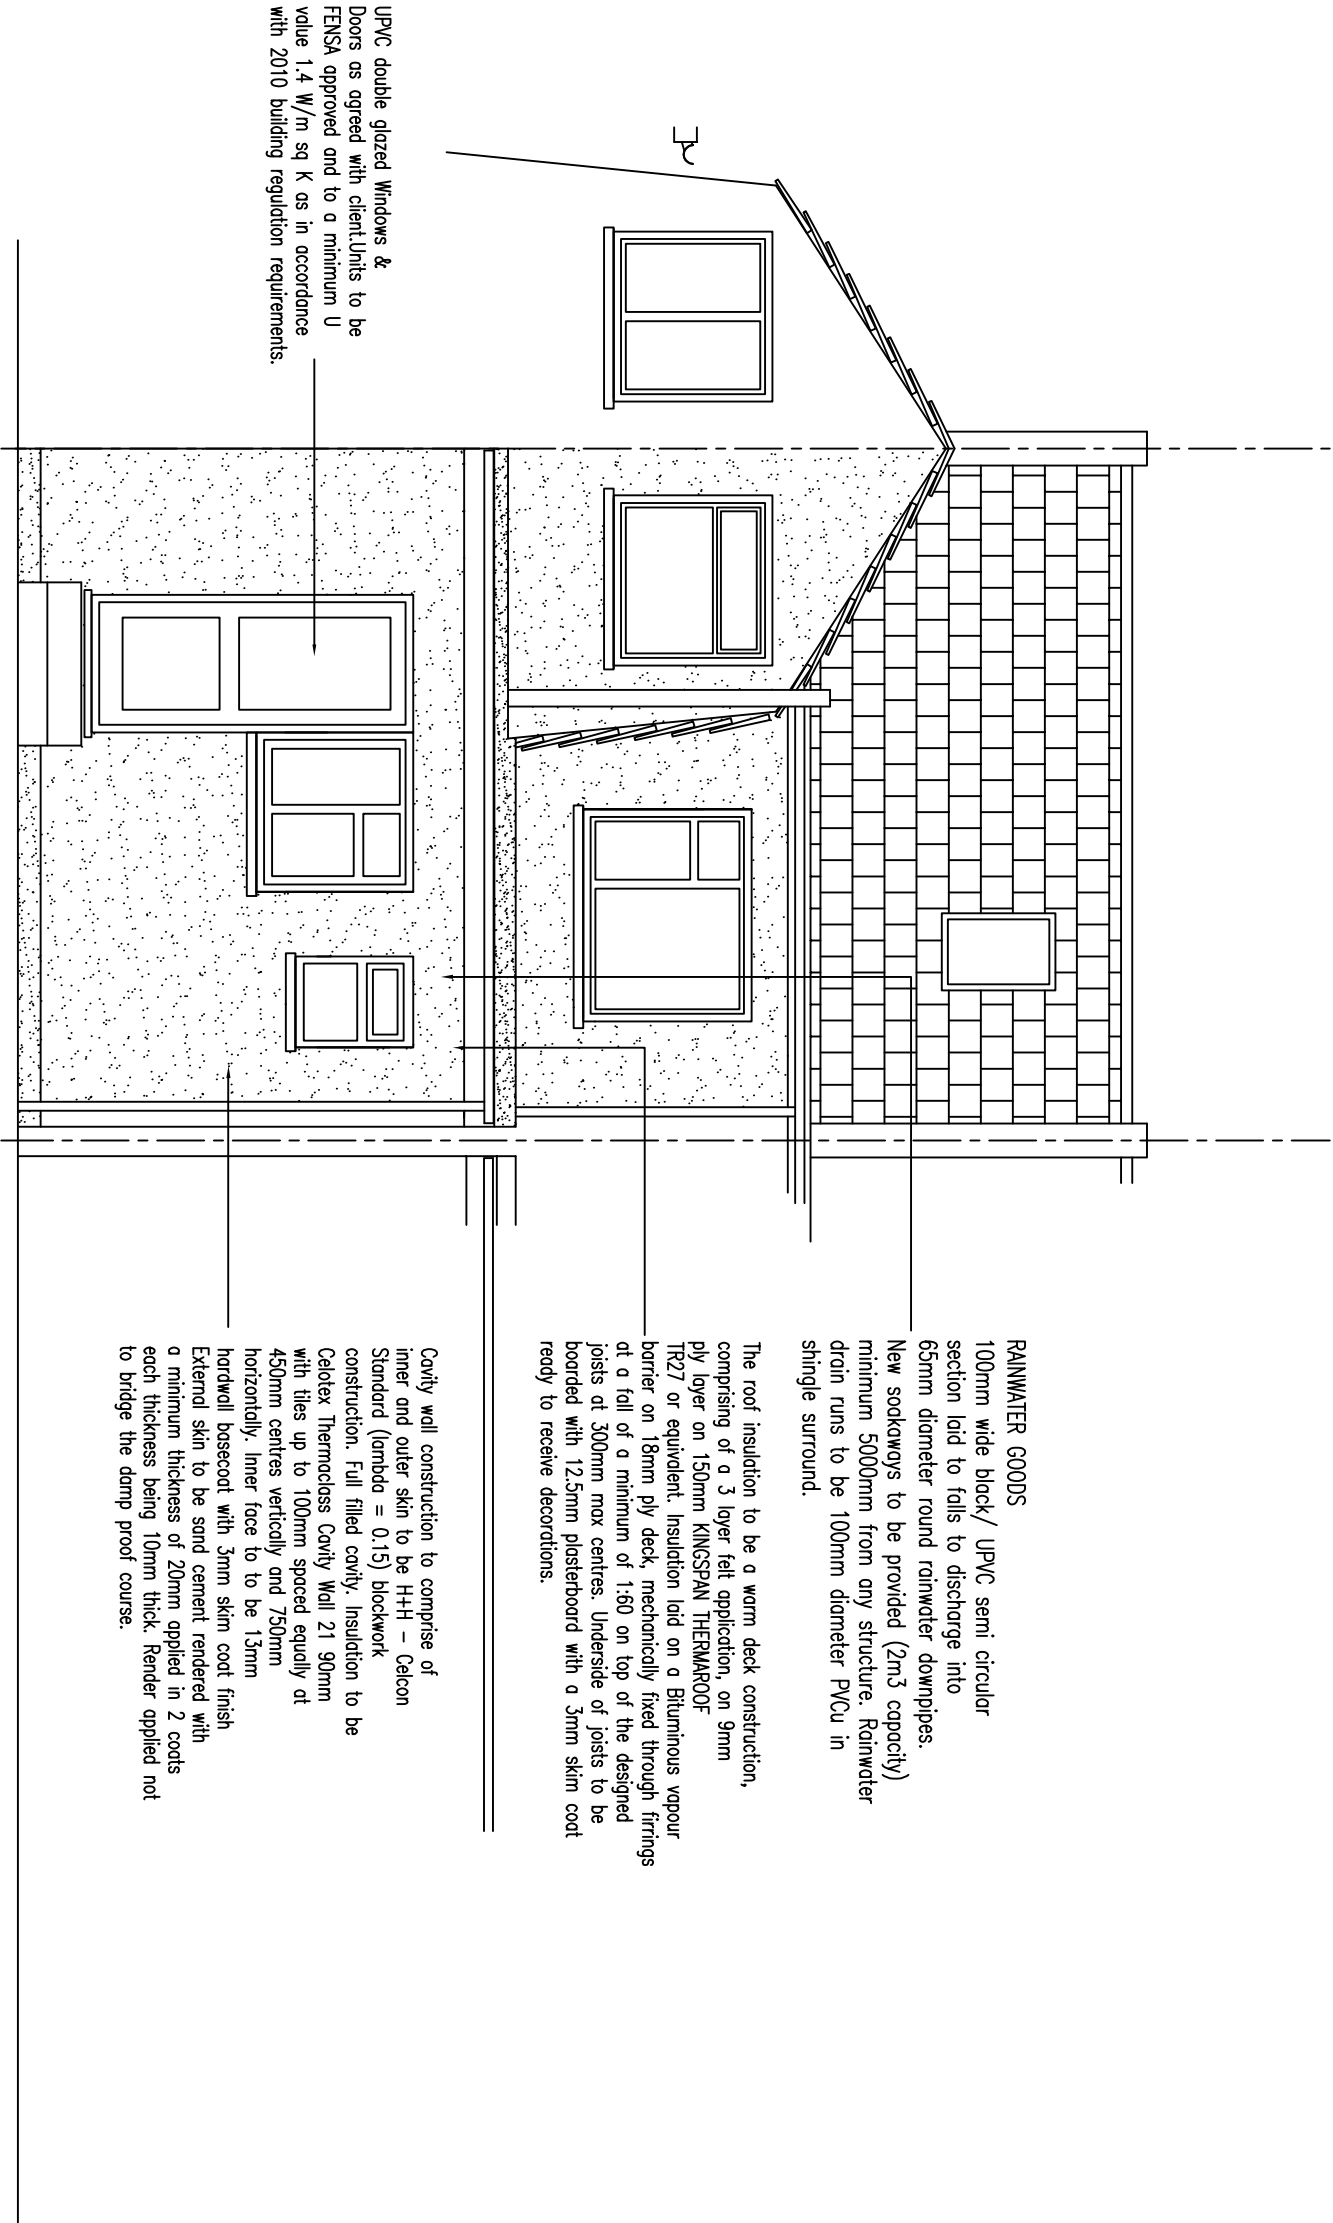

Client		Drawing Title		Revision	
Mr Pawan Singh Jammu 65 St Marks Ave Northfleet Gravesend Kent DA11 9LN		Proposed Rear Elevation		2308-006	00
				Scale 1:50@A3	Date Aug 23
				Computer File No.	Project No.
				Drawn By Raj Bhutti	Checked By
				Coordinated By	Approved By
				Description	
				Initial	
				Rev	
				Date	
				This drawing is copyright and may not be reproduced or made use of unless expressly agreed by the Design Team. All dimensions must be checked on site.	