



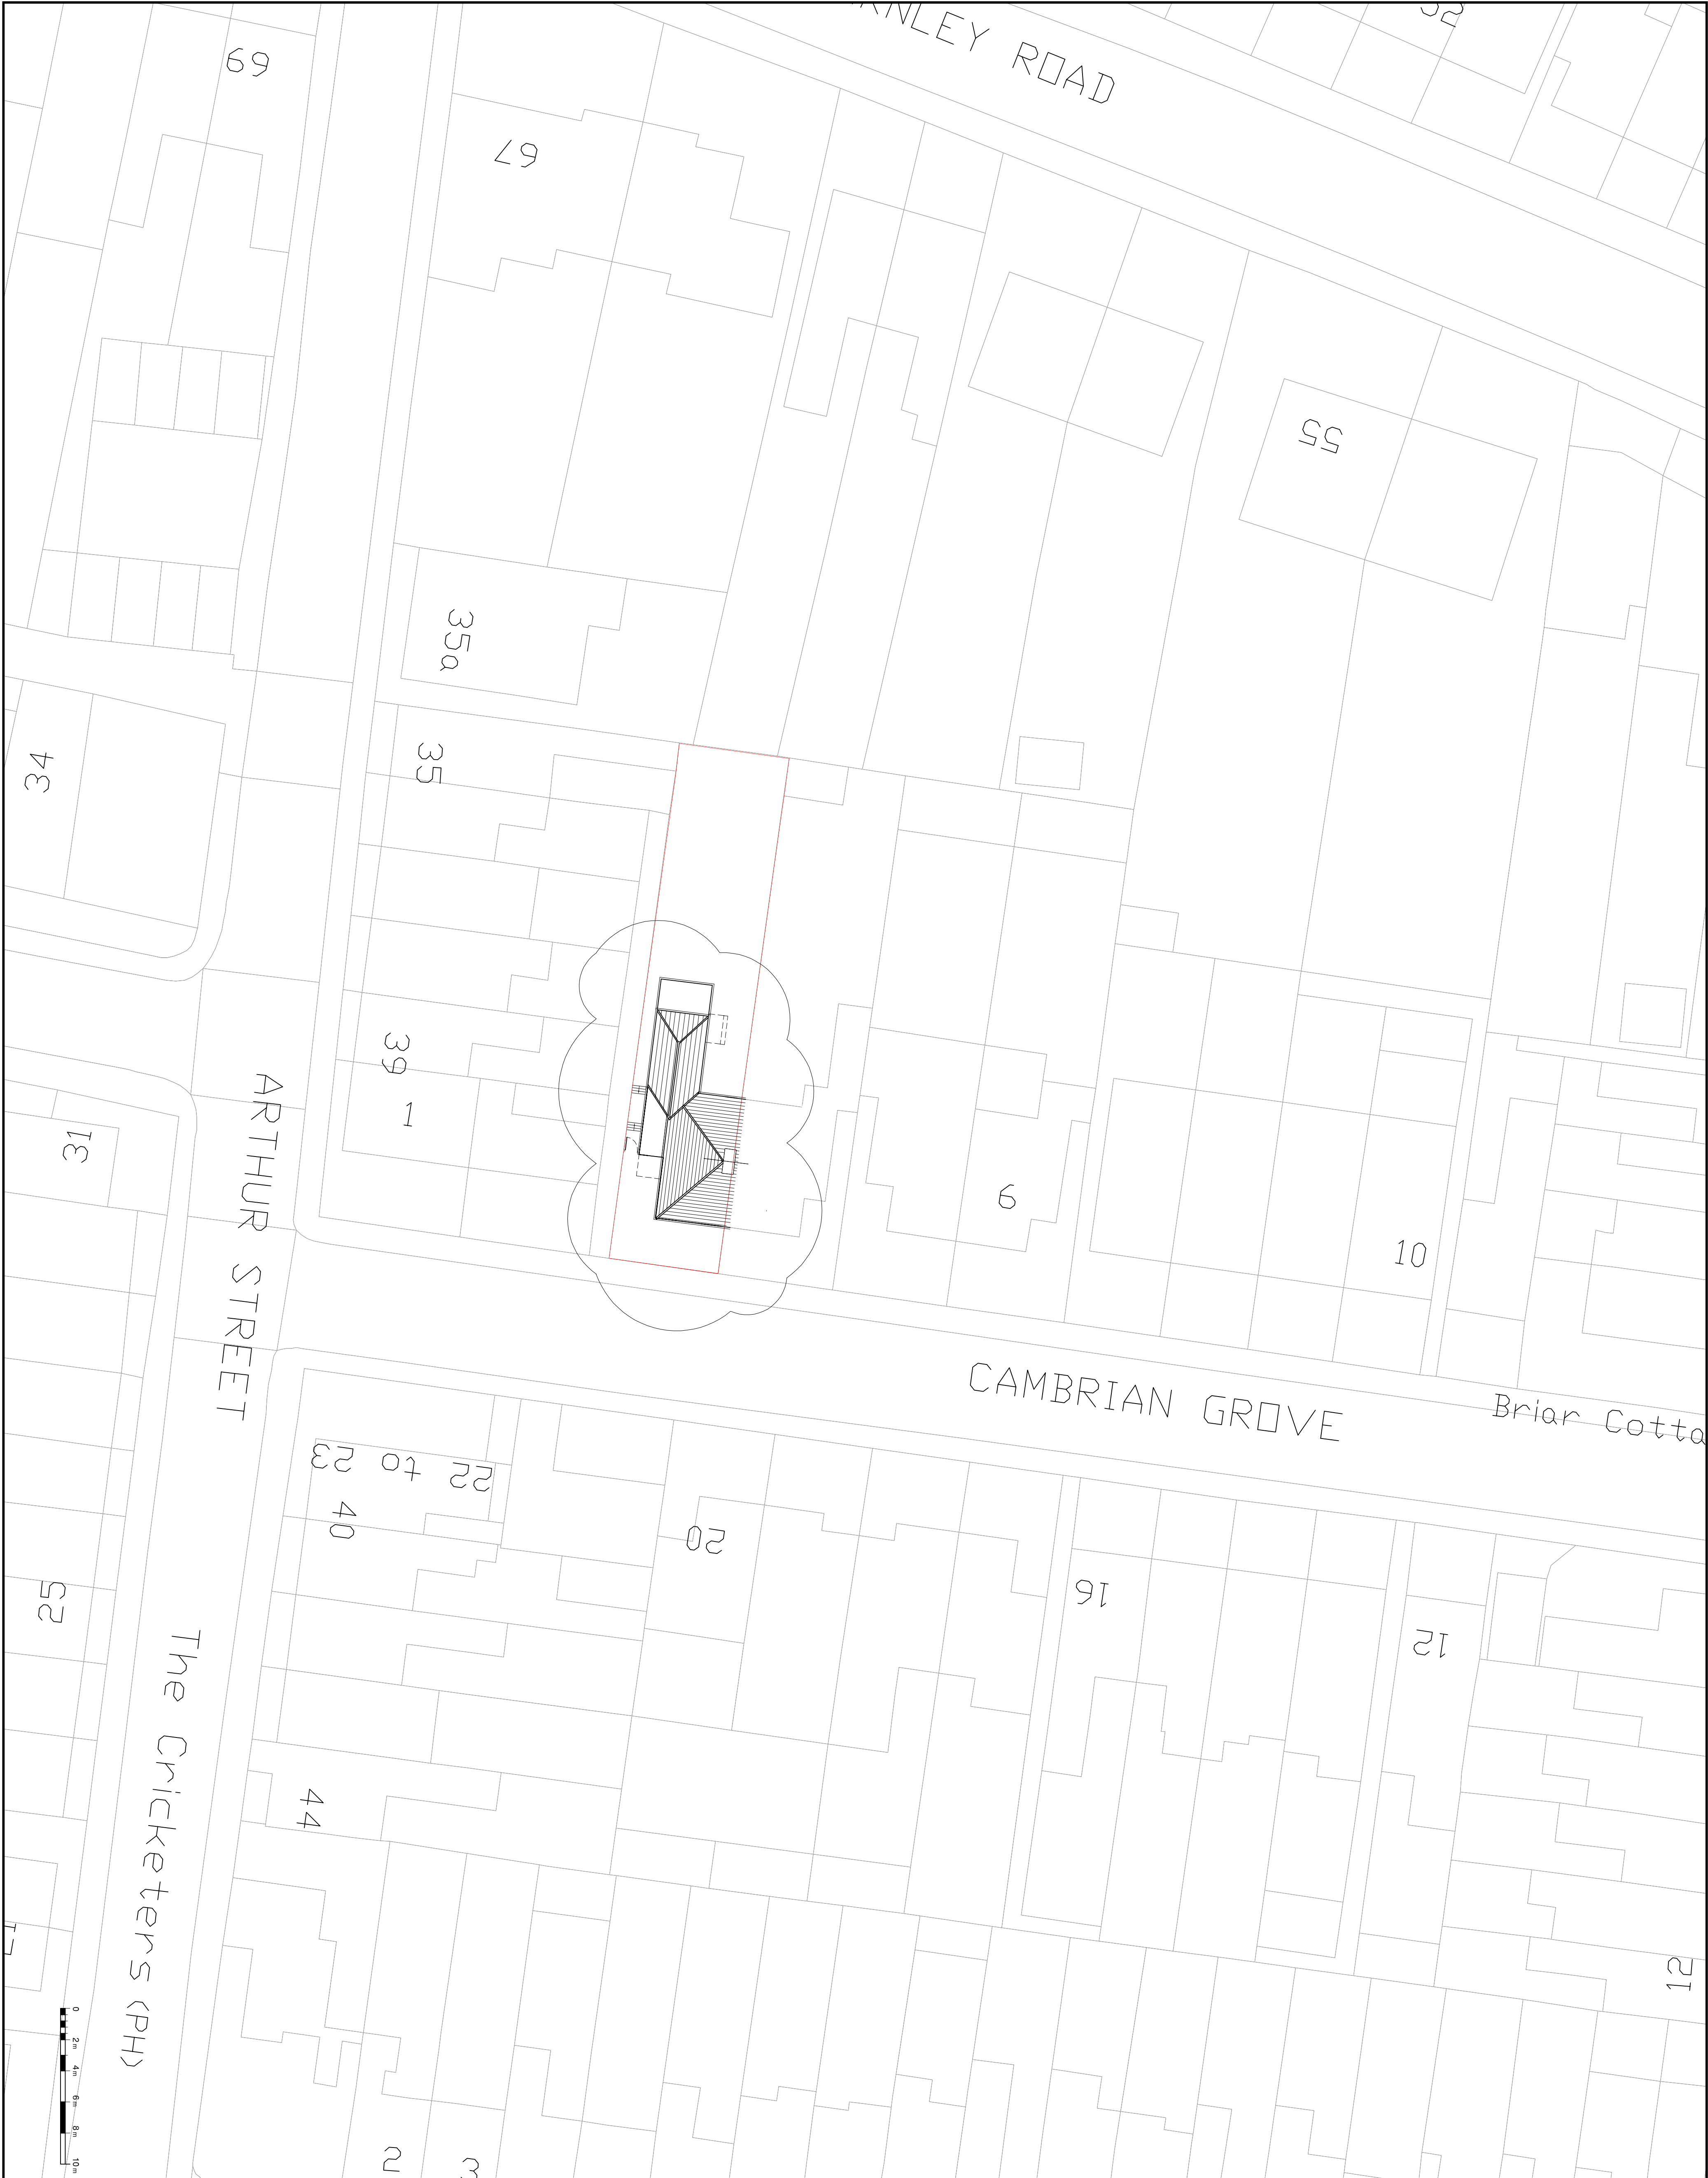

Housholder
Planning

P2	ISSUED TO PLANNING		MC	
P1	ISSUED TO PLANNING		MC	
Rev		Date	By	

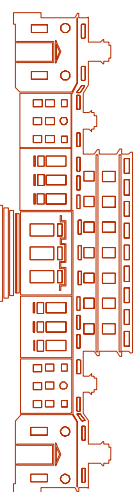

Structural & Architectural Solutions
9A THE PINNACLE - 160 HIGH ROAD - CHADWELL HEATH RM6 6PN
07340121222

Job Title
3 CAMBRIAN GROVE
GRAVESEND DA11 0PU

Drawing Title
Proposed Block Plan Showing
Proposed Roof Plan

Scale	Date	Drawn No.	Rev
1:200 @ A1	Mar 23		
Job No.		Draw No.	Rev
51-1000-989		S02	P2