




The Contractor is to check all dimensions on site and report any discrepancies to the Contract Administrator. This drawing is to be read in conjunction with all other standard documentation.

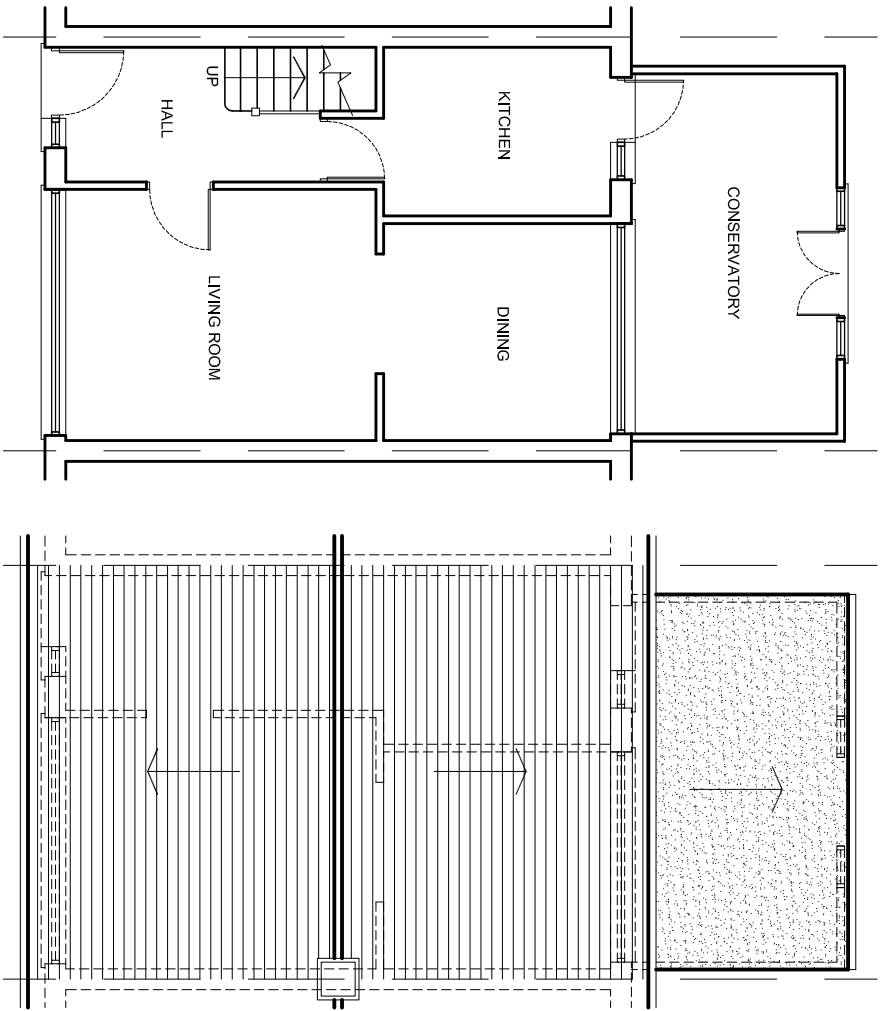



EXISTING GROUND FLOOR PLAN

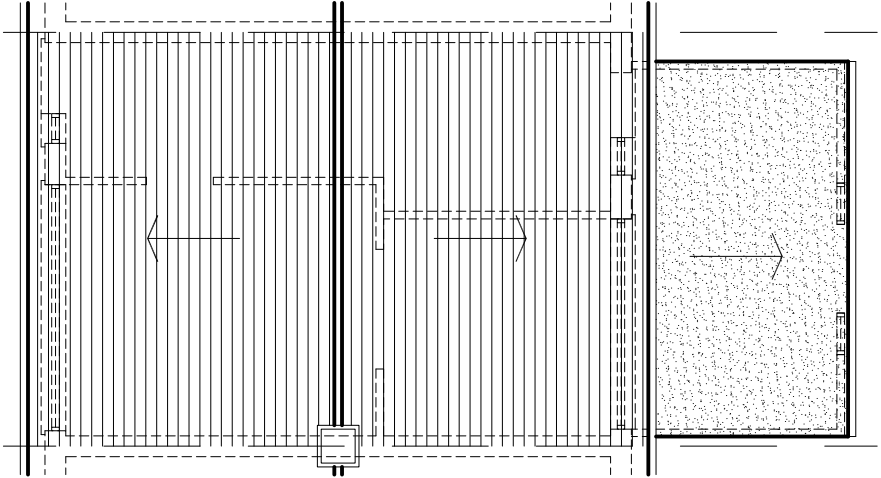


EXISTING ROOF PLAN

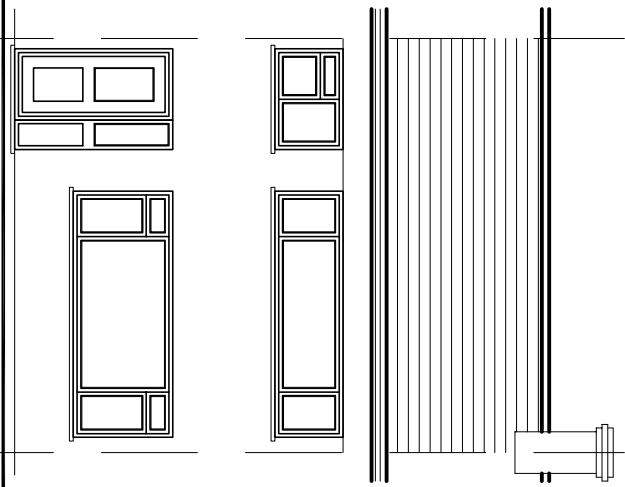


EXISTING FRONT ELEVATION

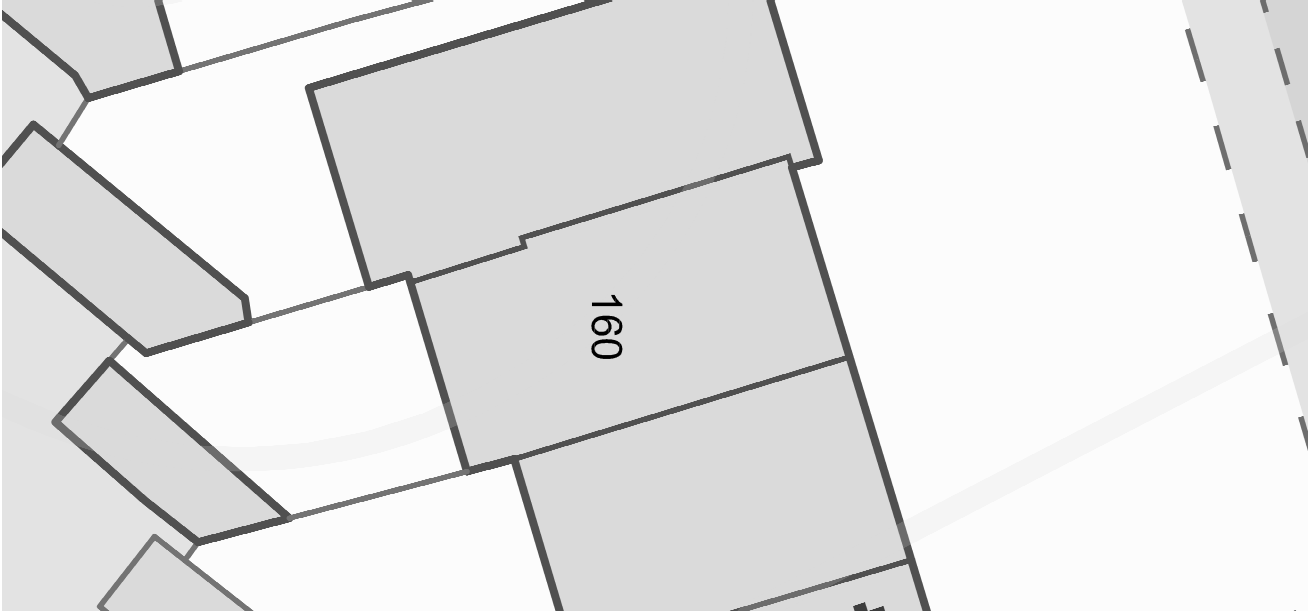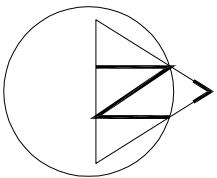


EXISTING BLOCK PLAN - SCALE 1:200

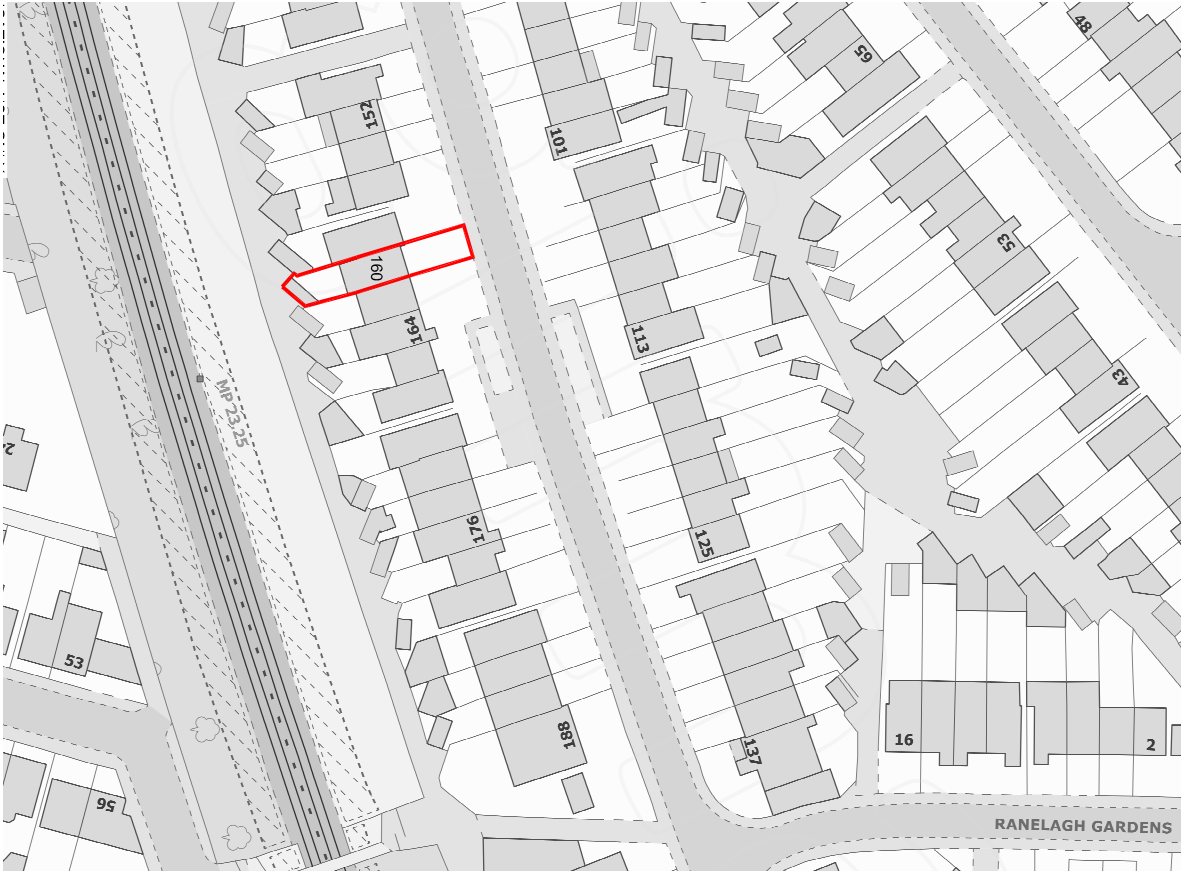


LOCATION PLAN - SCALE 1:1250

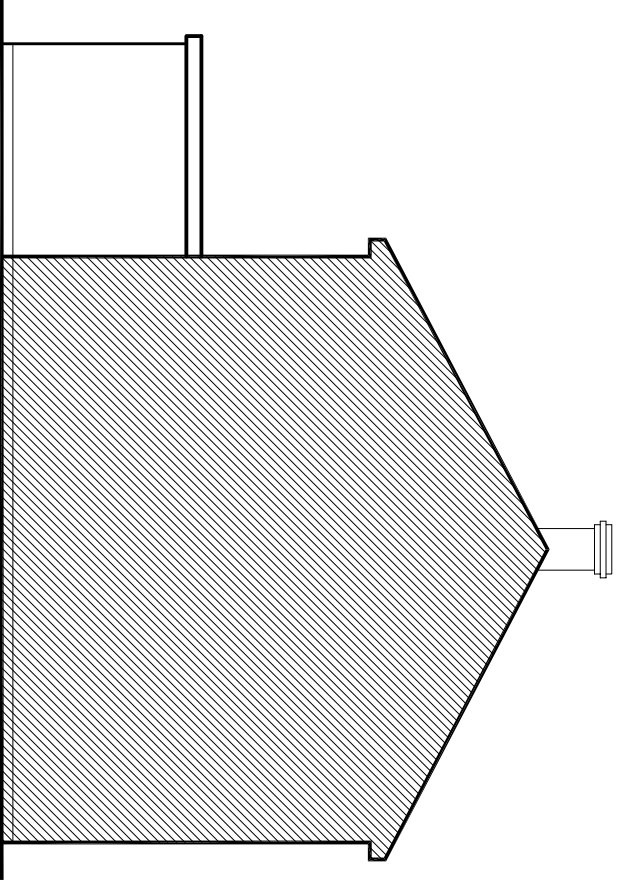

EXISTING SIDE ELEVATION

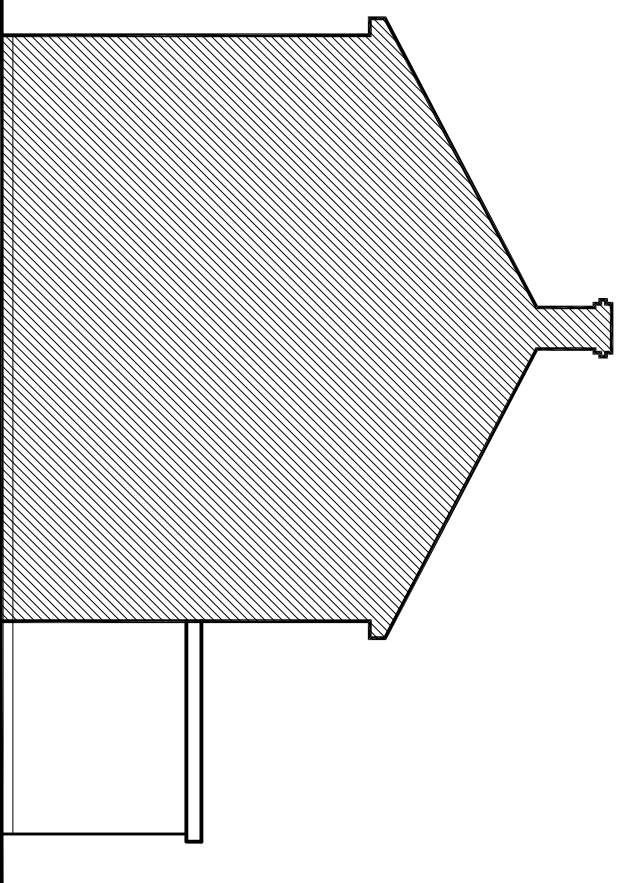

EXISTING SIDE ELEVATION

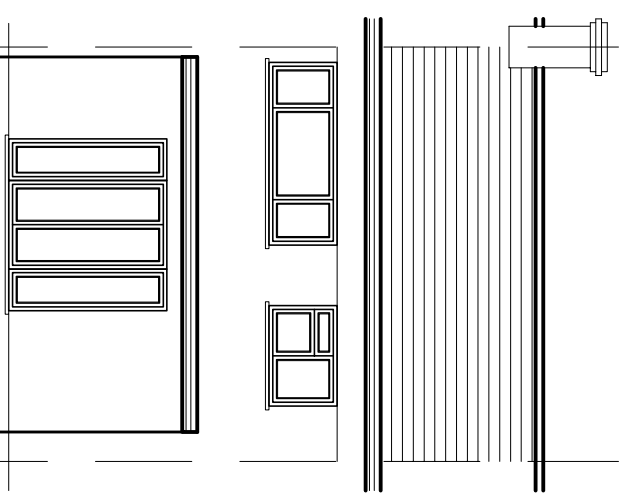

EXISTING REAR ELEVATION

rev.	description	date	chkd.
	93 Colmandene Crescent, Orpington, Kent BR5 2RA		
	020 3004 9238		
	07931 931 035		
	s.nappal@dapconsultants.co.uk		
	www.dapconsultants.co.uk		

project : 160 Beaumont drive,
Gravesend

drawing title :

Existing Floor Plans and Elevations

drawn: SN	chkd : SS	date:20.06.2023
status: Prior Approval	scale:1:100@A3	
proj no : 2416	drg no: 01	rev no: