


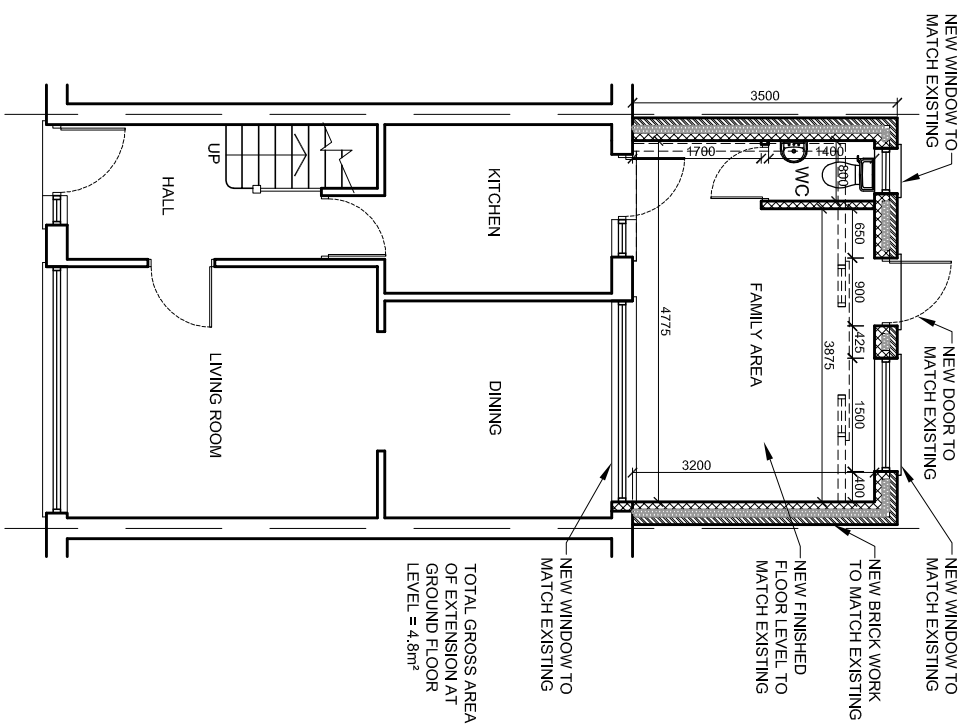


 


PROPOSED GROUND FLOOR PLAN

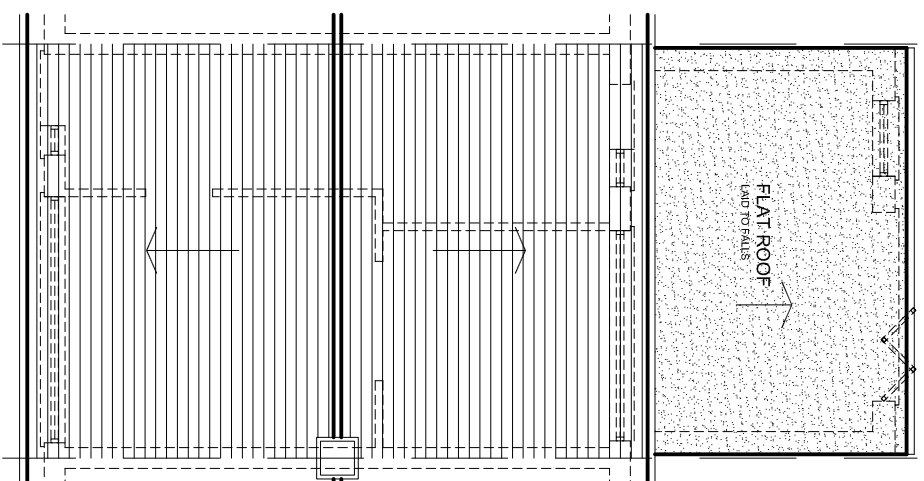


PROPOSED ROOF PLAN

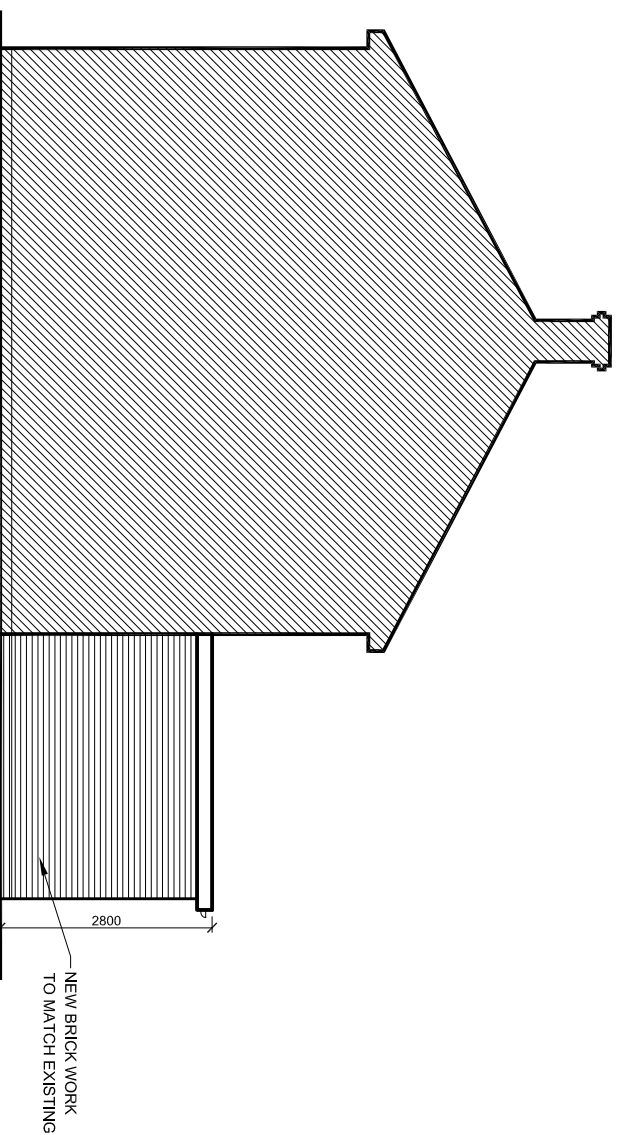



PROPOSED SIDE ELEVATION

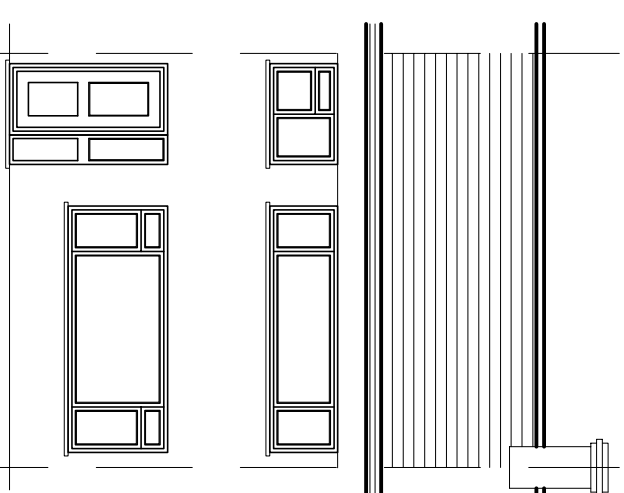


PROPOSED FRONT ELEVATION
NO CHANGE

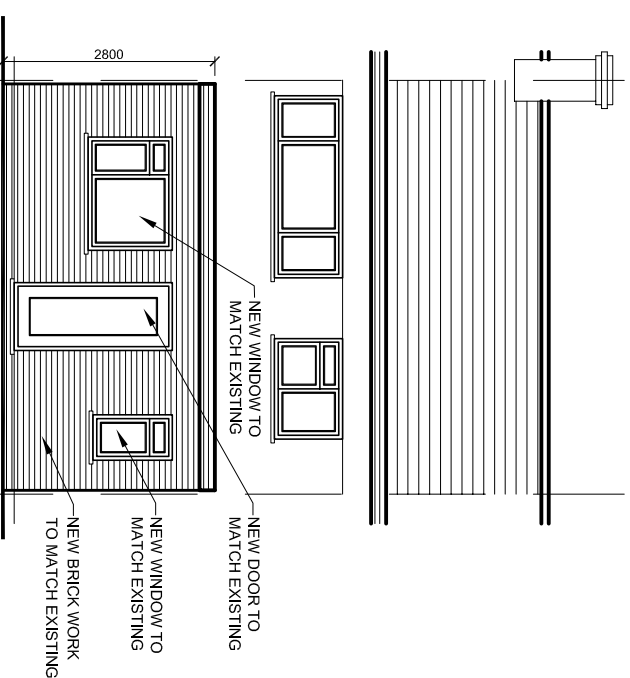

PROPOSED REAR ELEVATION

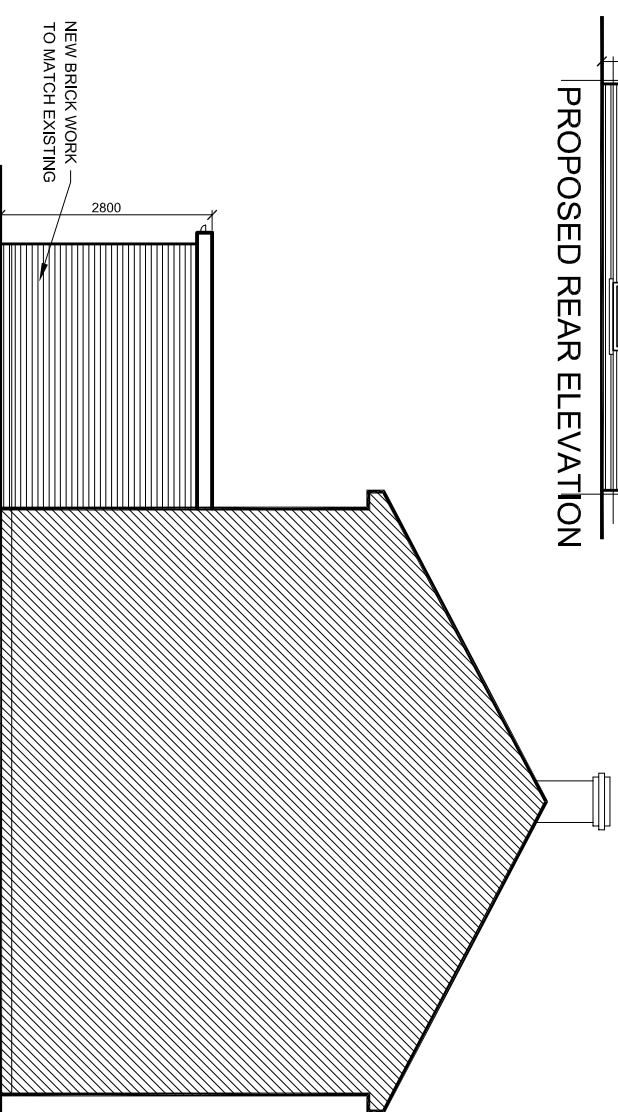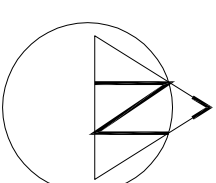

PROPOSED SIDE ELEVATION

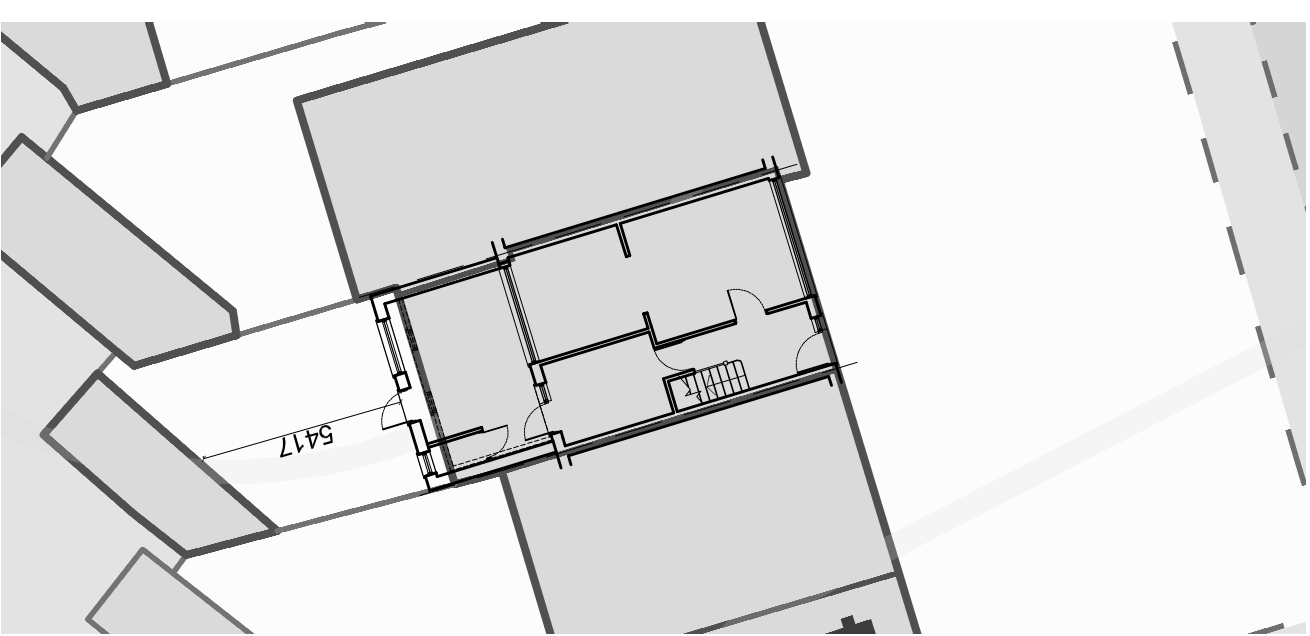

PROPOSED BLOCK PLAN - SCALE 1:200

rev.	description	date	chkd.
	 93 Colmandene Crescent, Orpington, Kent BR5 2BA 020 3004 9238 07931 931 035		
	Design And Plan CONSULTANTS s.nagpal@dapconsultants.co.uk www.dapconsultants.co.uk		

project: 160 Beaumont drive,
Gravesend

drawing title :

Proposed Floor Plans and Elevations

drawn: SN	chkd: SS	date: 20.06.2023
status: Prior Approval		scale: 1:100@A3
proj no: 2416	drwg no: 02	rev no:

The Contractor is to check all dimensions on site and report any discrepancies to the Contract Administrator. This drawing is to be read in conjunction with all other standard documentation.