


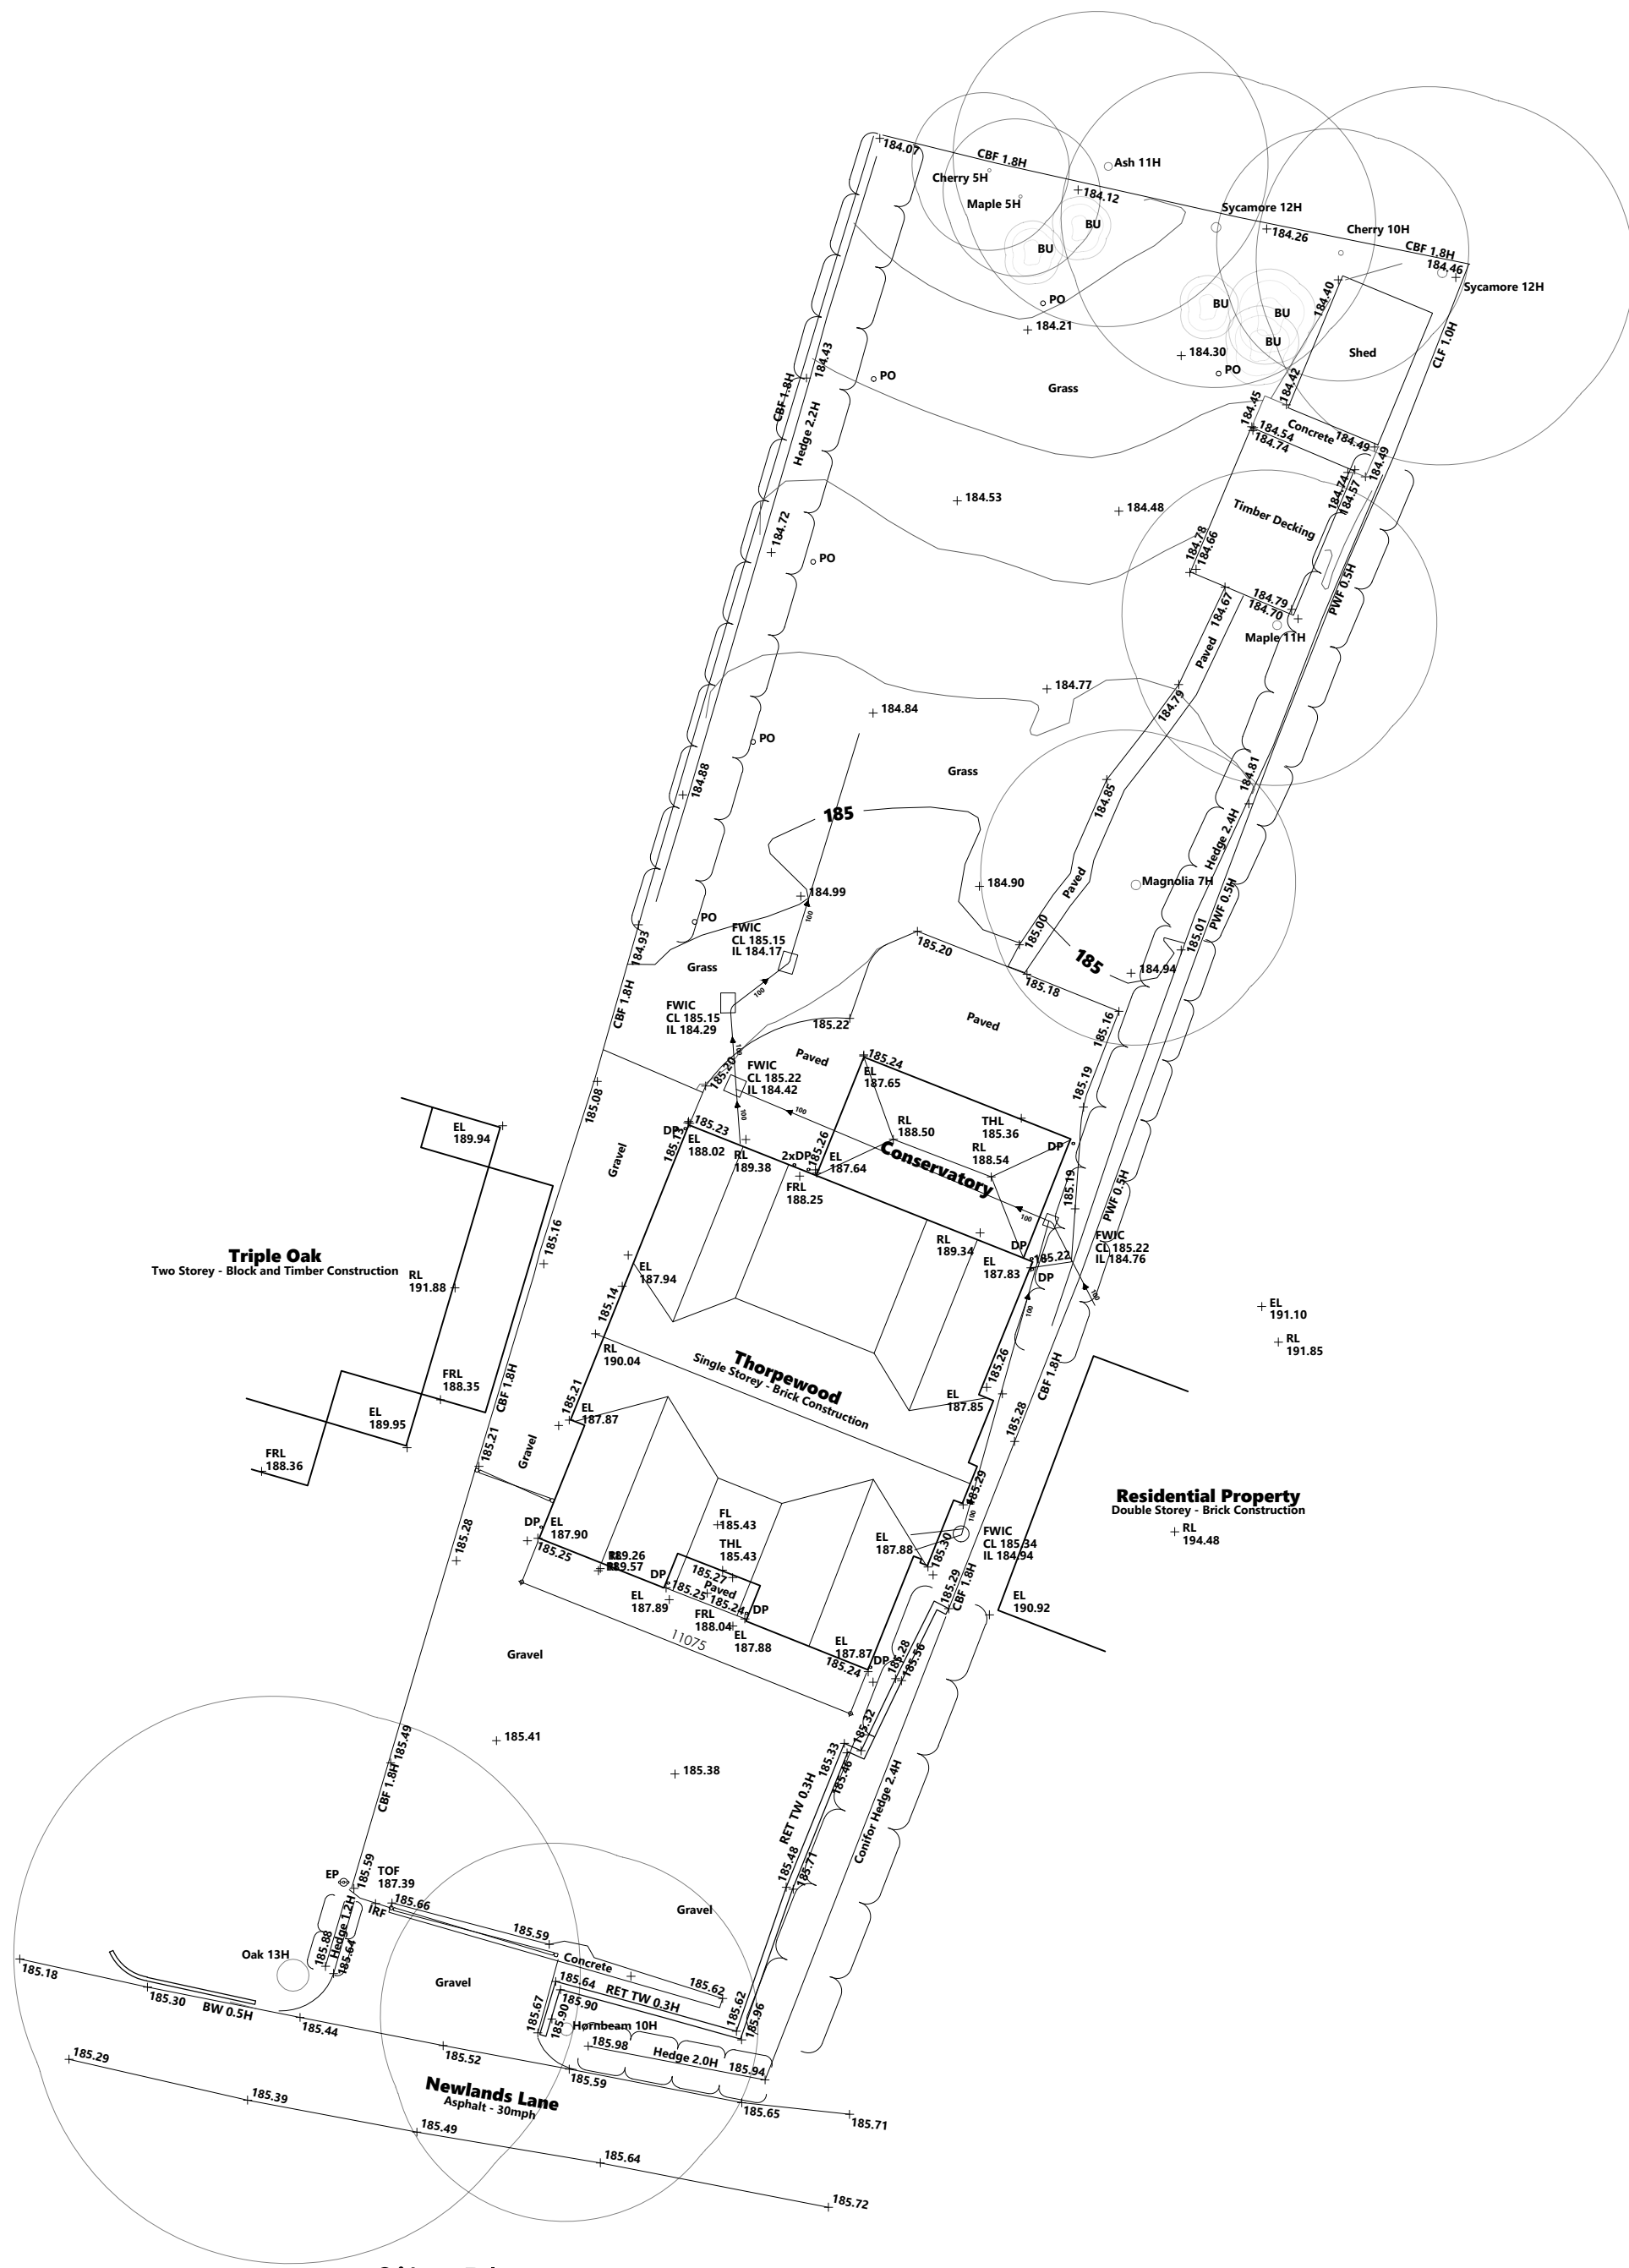
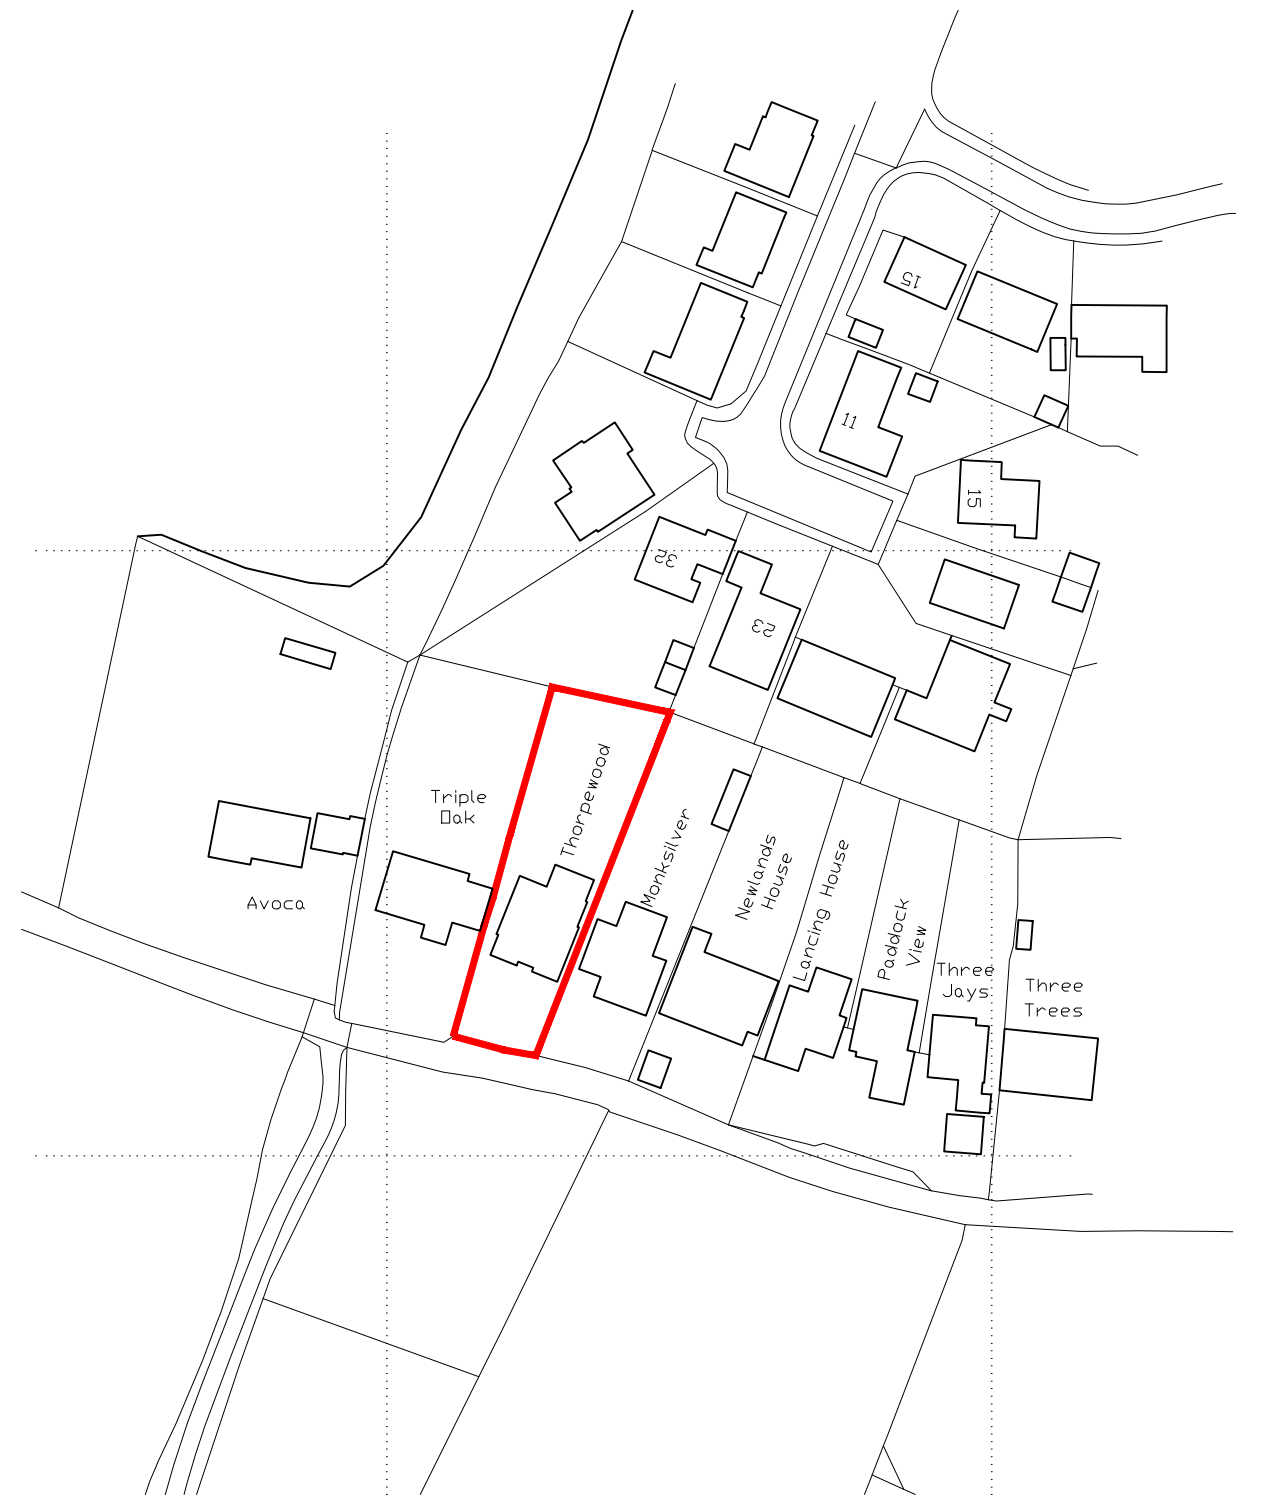


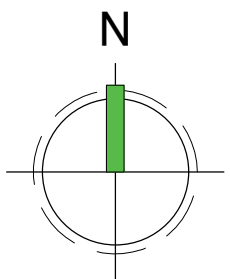

Site Plan - Scale 1:200

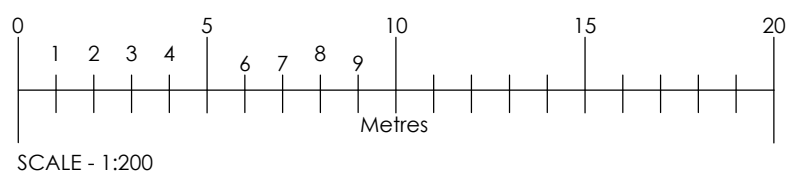

Site Location Plan - Scale 1:1250

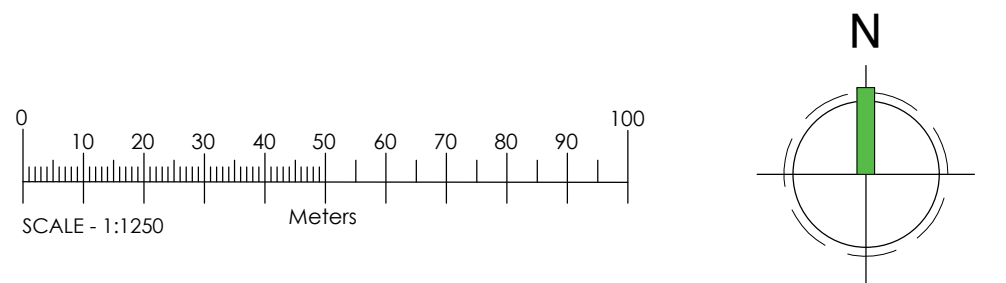

Rev	Date	Comments
-----	------	----------

PLANNING

Client
Oliver Porter & Stephanie Price

Project
Thorpewood, Newlands Lane
Meopham
Gravesend
Kent
DA13 0RD

Title
Site Plan As Existing
& Site Location Plan

Project No.
8497

Date
May 2023

Drawing No.
8497-PD-007

Revision

Scale
1:200@A1
1:1250

Drawn
DMW

Check
PH

Nesicar House, London Road,
Wrotham Heath, Kent, TN15 7RS
phone: 01732 753333
fax: 01732 753334
info@offsetarchitects.co.uk
www.offsetarchitects.co.uk

