




BRIT SHOPFITTERS LTD

Unit 8 Northgate Industrial Park, Collier Road, Romford, RM52BG

Tel: 0208 594 0700 Email: britshopfitters@gmail.com



Date:	
Customer Name:	
Address:	
Post Code:	
Contact no:	
RAL:	
Job no:	

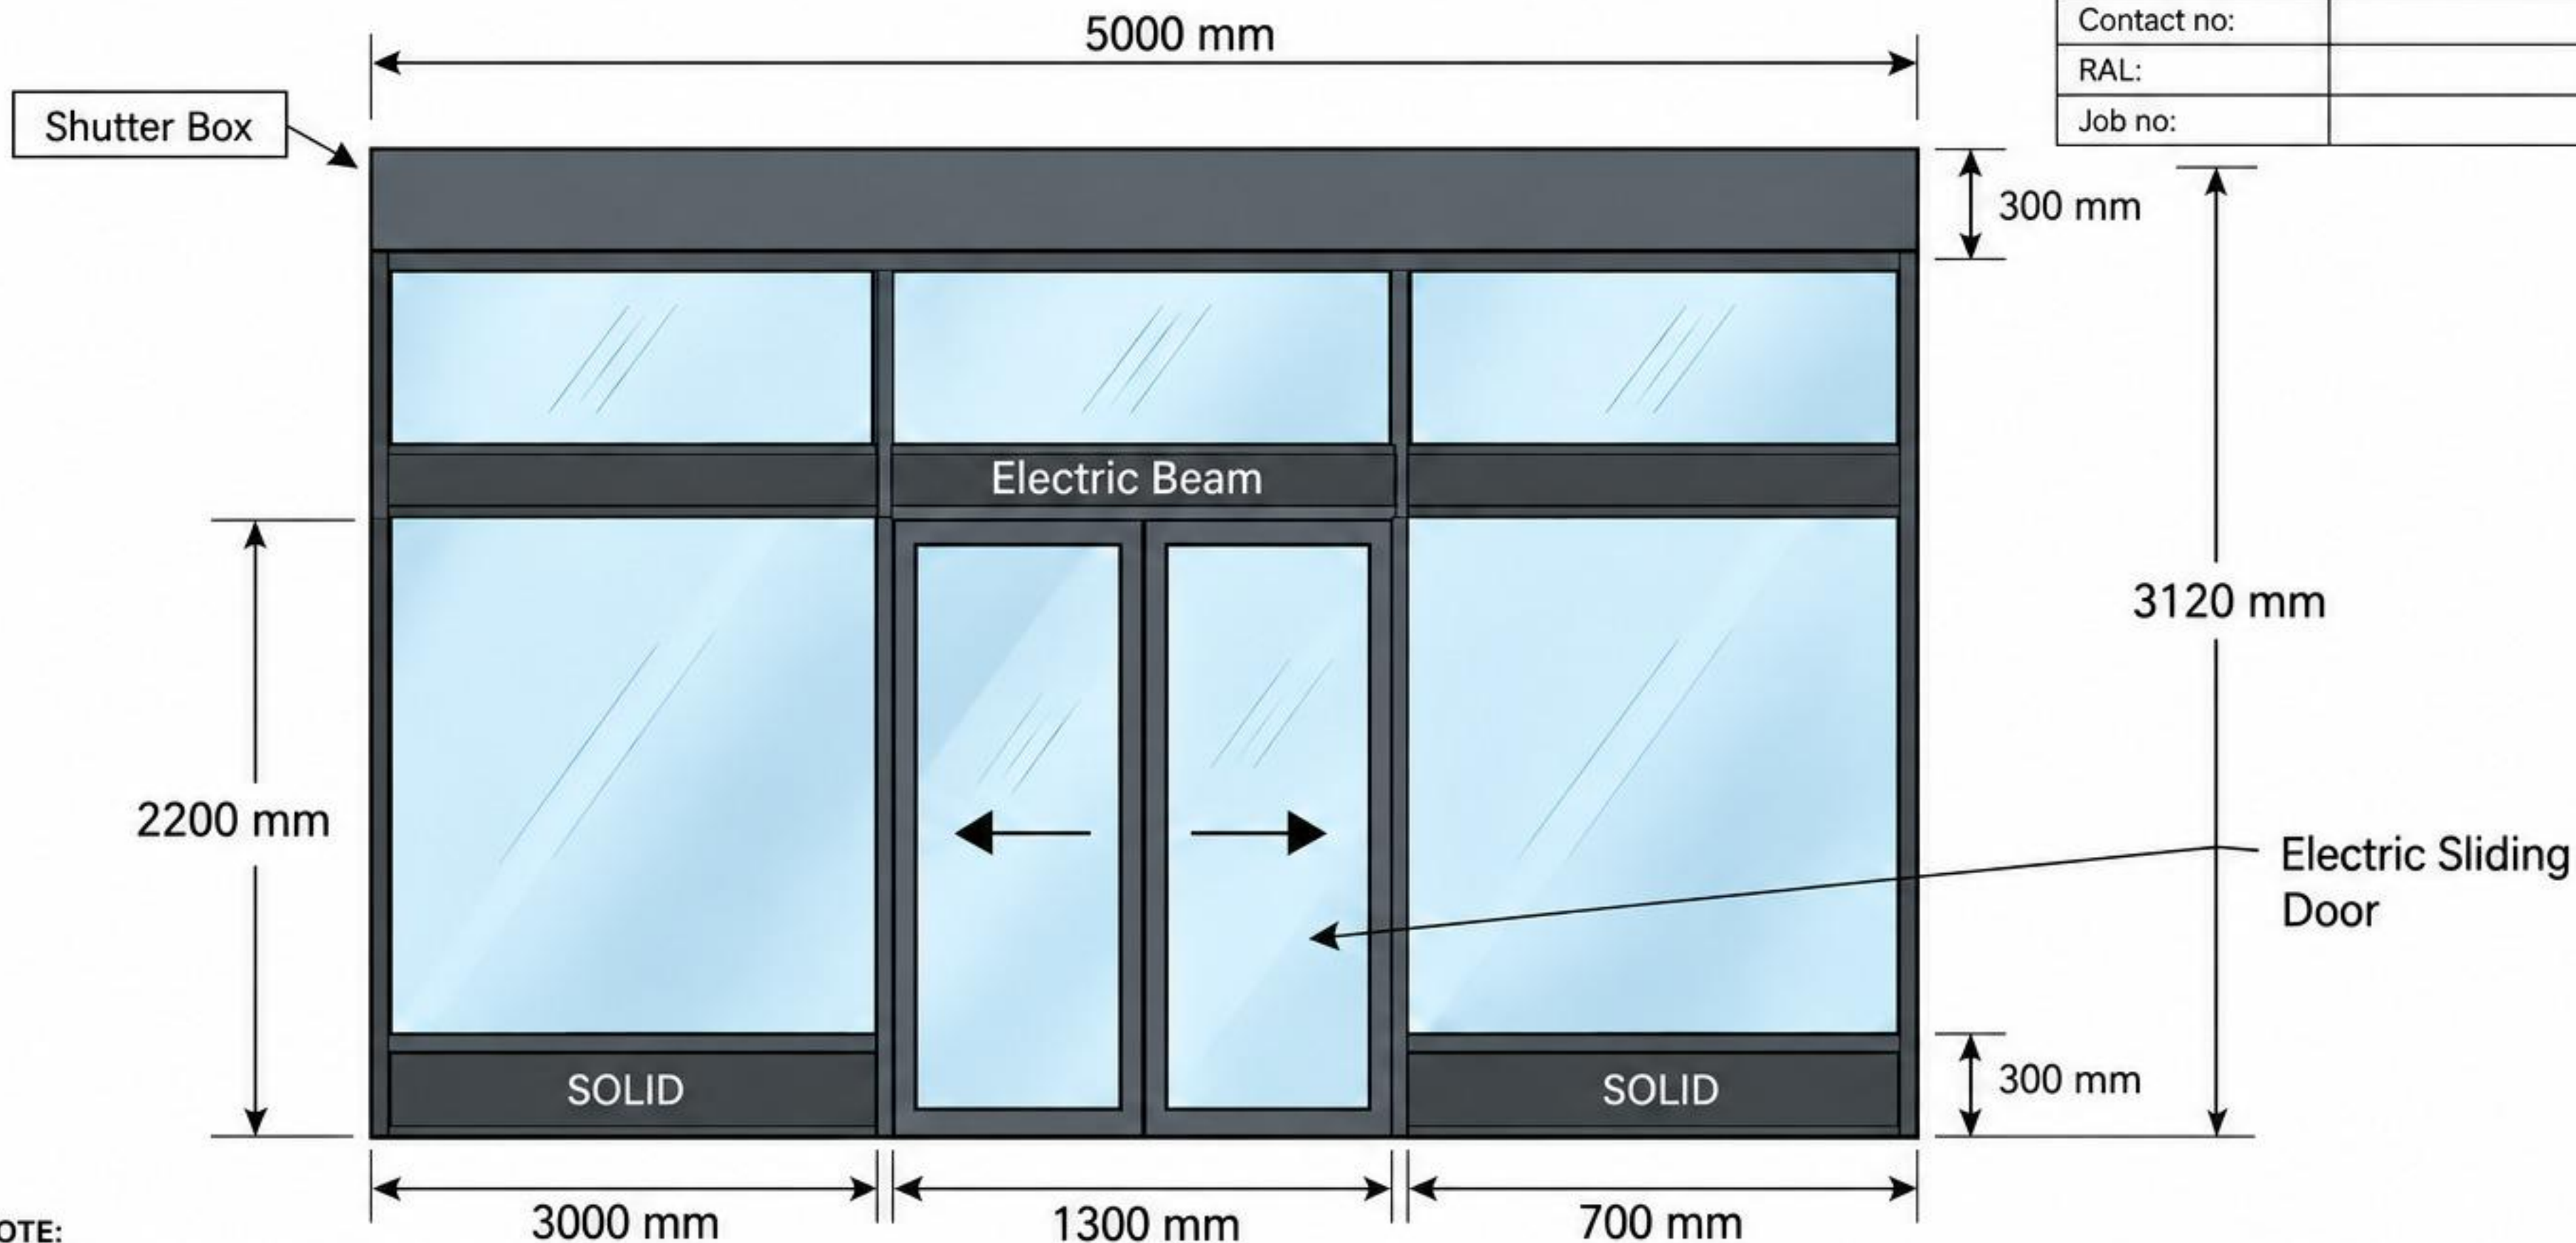

NOTE:

1. All dimensions are in millimetres (mm).
2. Drawing is for illustration purposes only.
3. Actual dimensions to be confirmed on site prior to manufacture.
4. Finishes, glazing and specification to be confirmed.
5. 6.4 mm Laminated Safety Glass.
6. Aluminium Non-Thermal Profile.

FRONT ELEVATION

Scale: NTS