




Existing Elevations
1:100

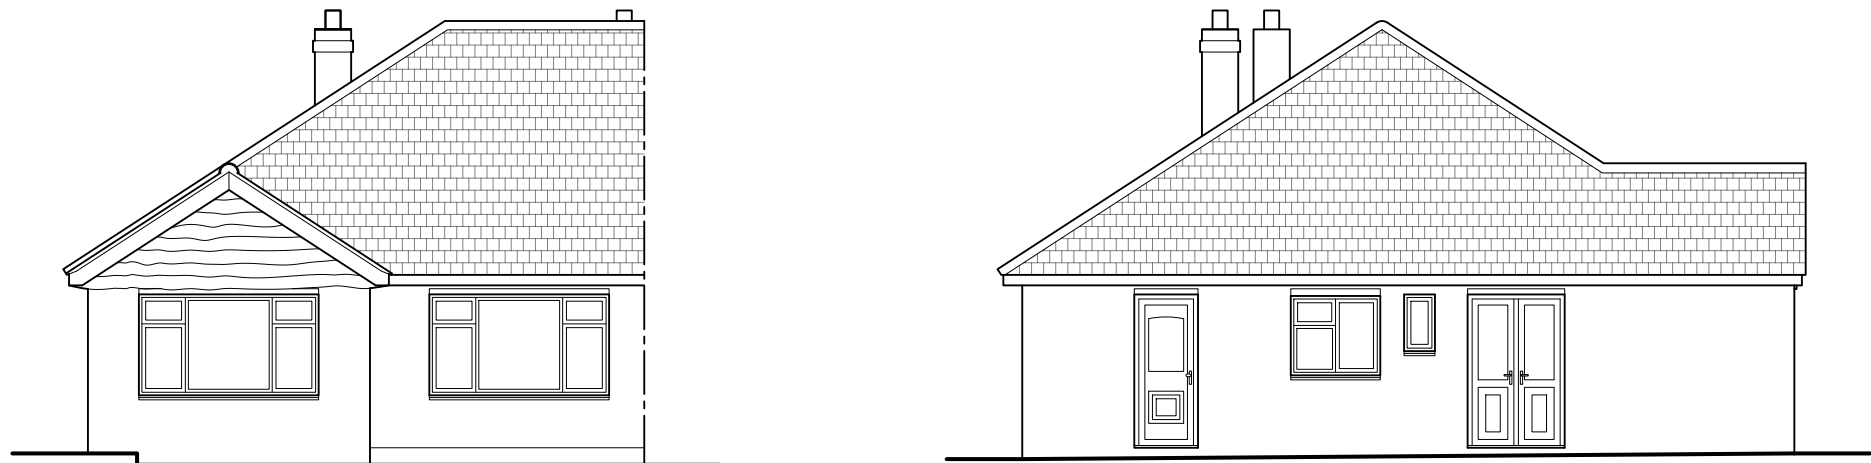

Front

Side

Rear

Side

Proposed Elevations
1:100




Front


Side

Rear


Side

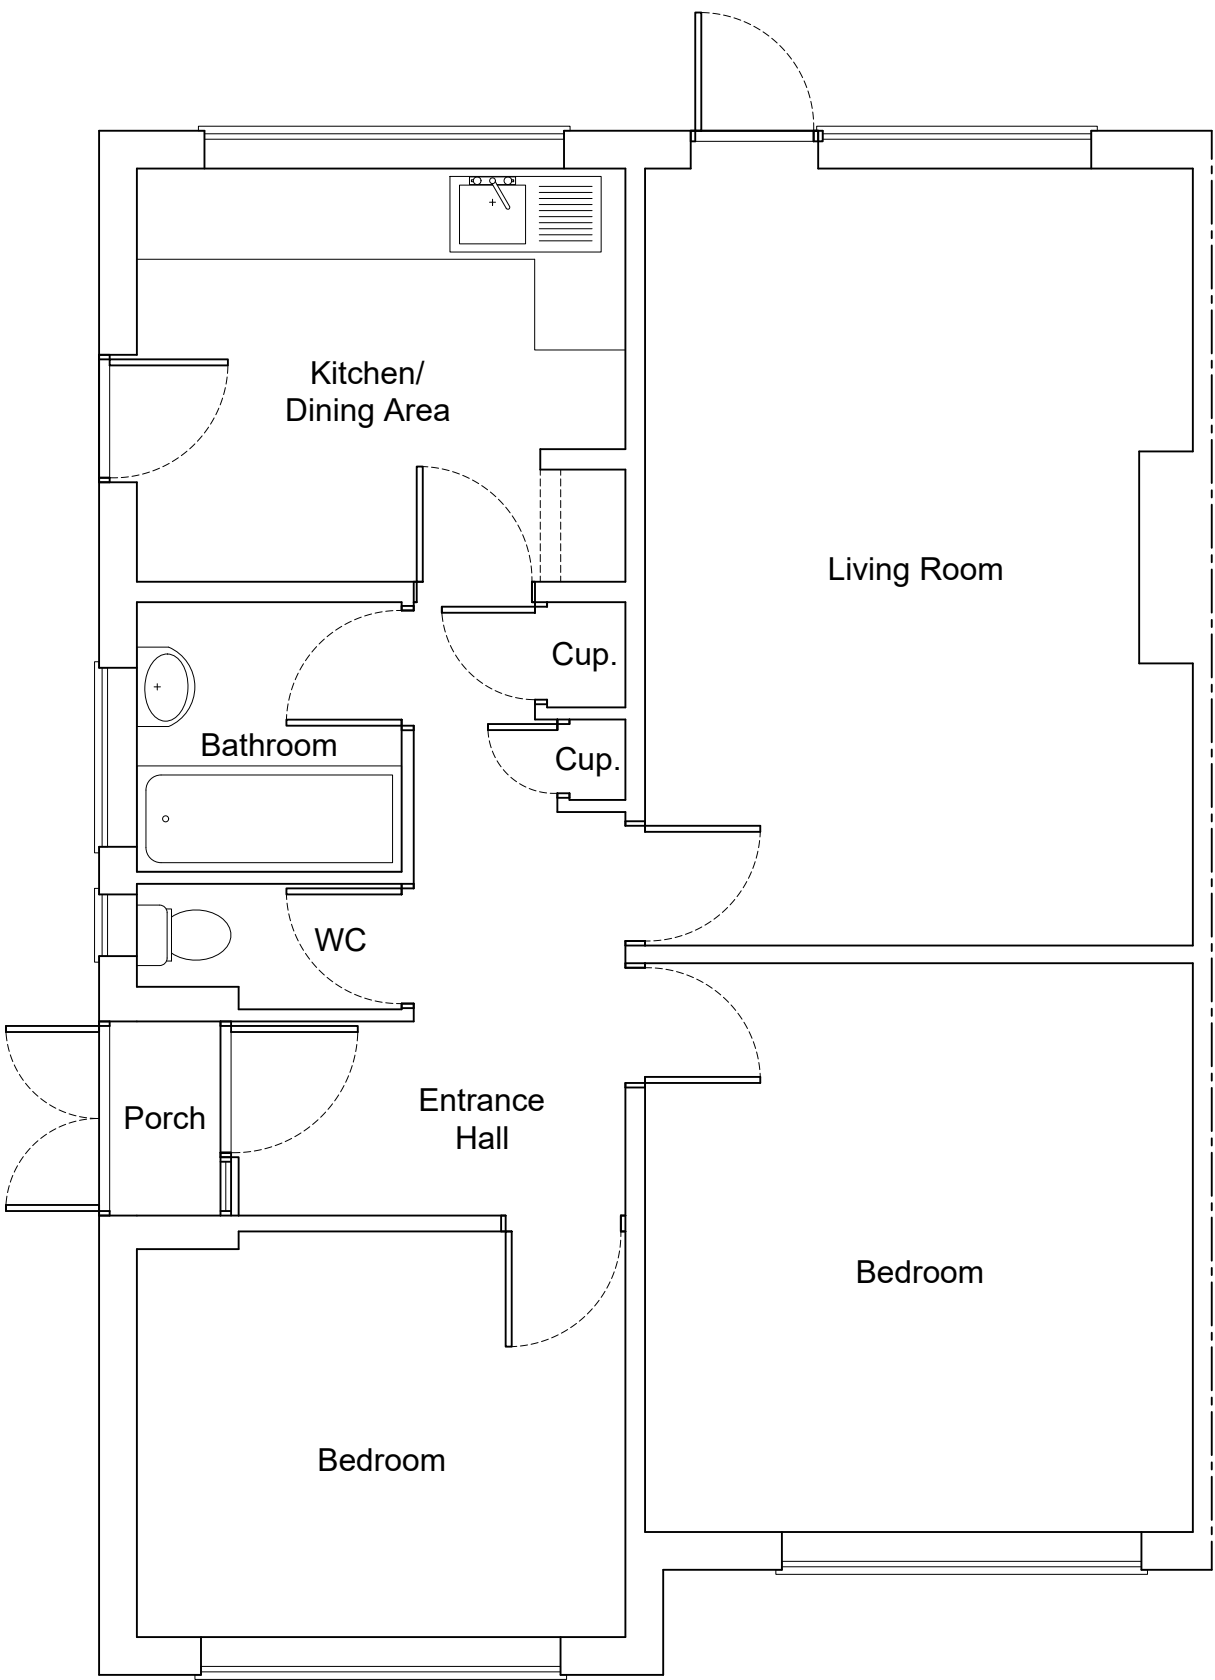

Existing Ground Floor Plan
1:50

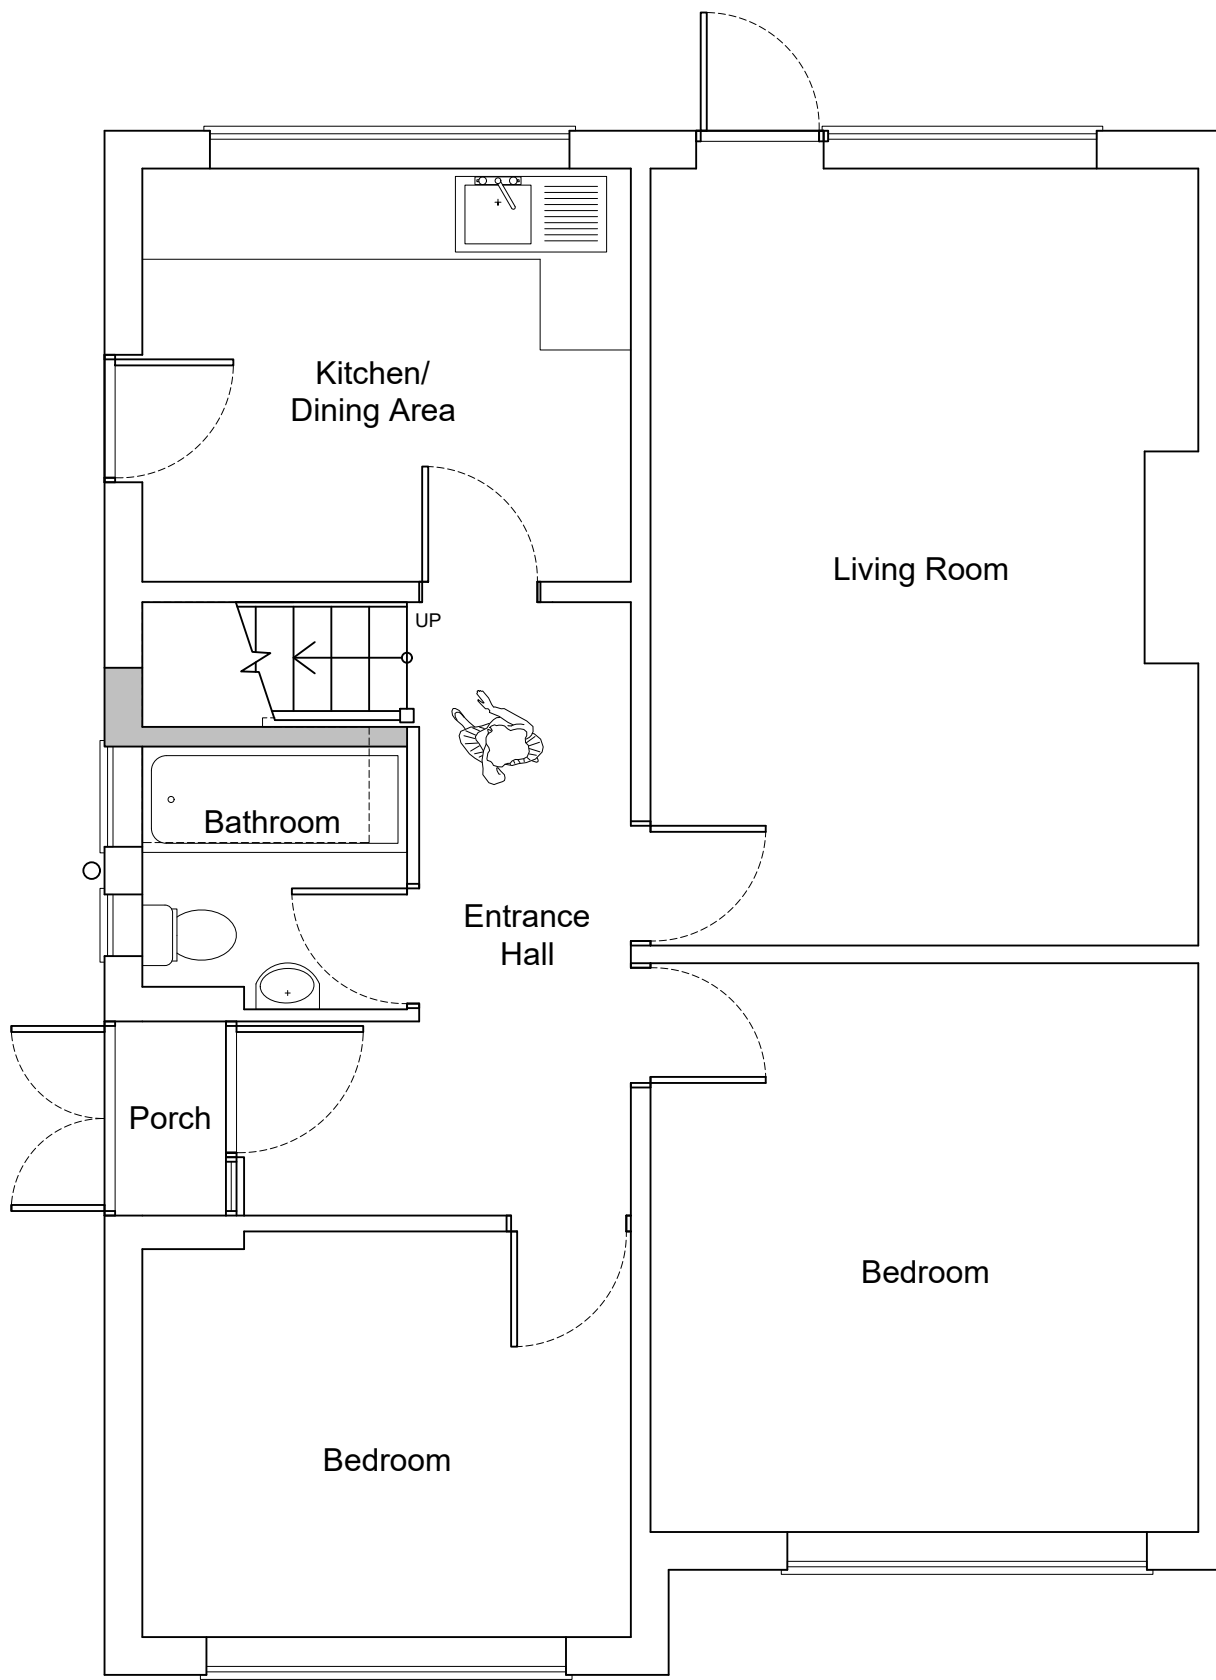


Proposed Ground Floor Plan
1:50

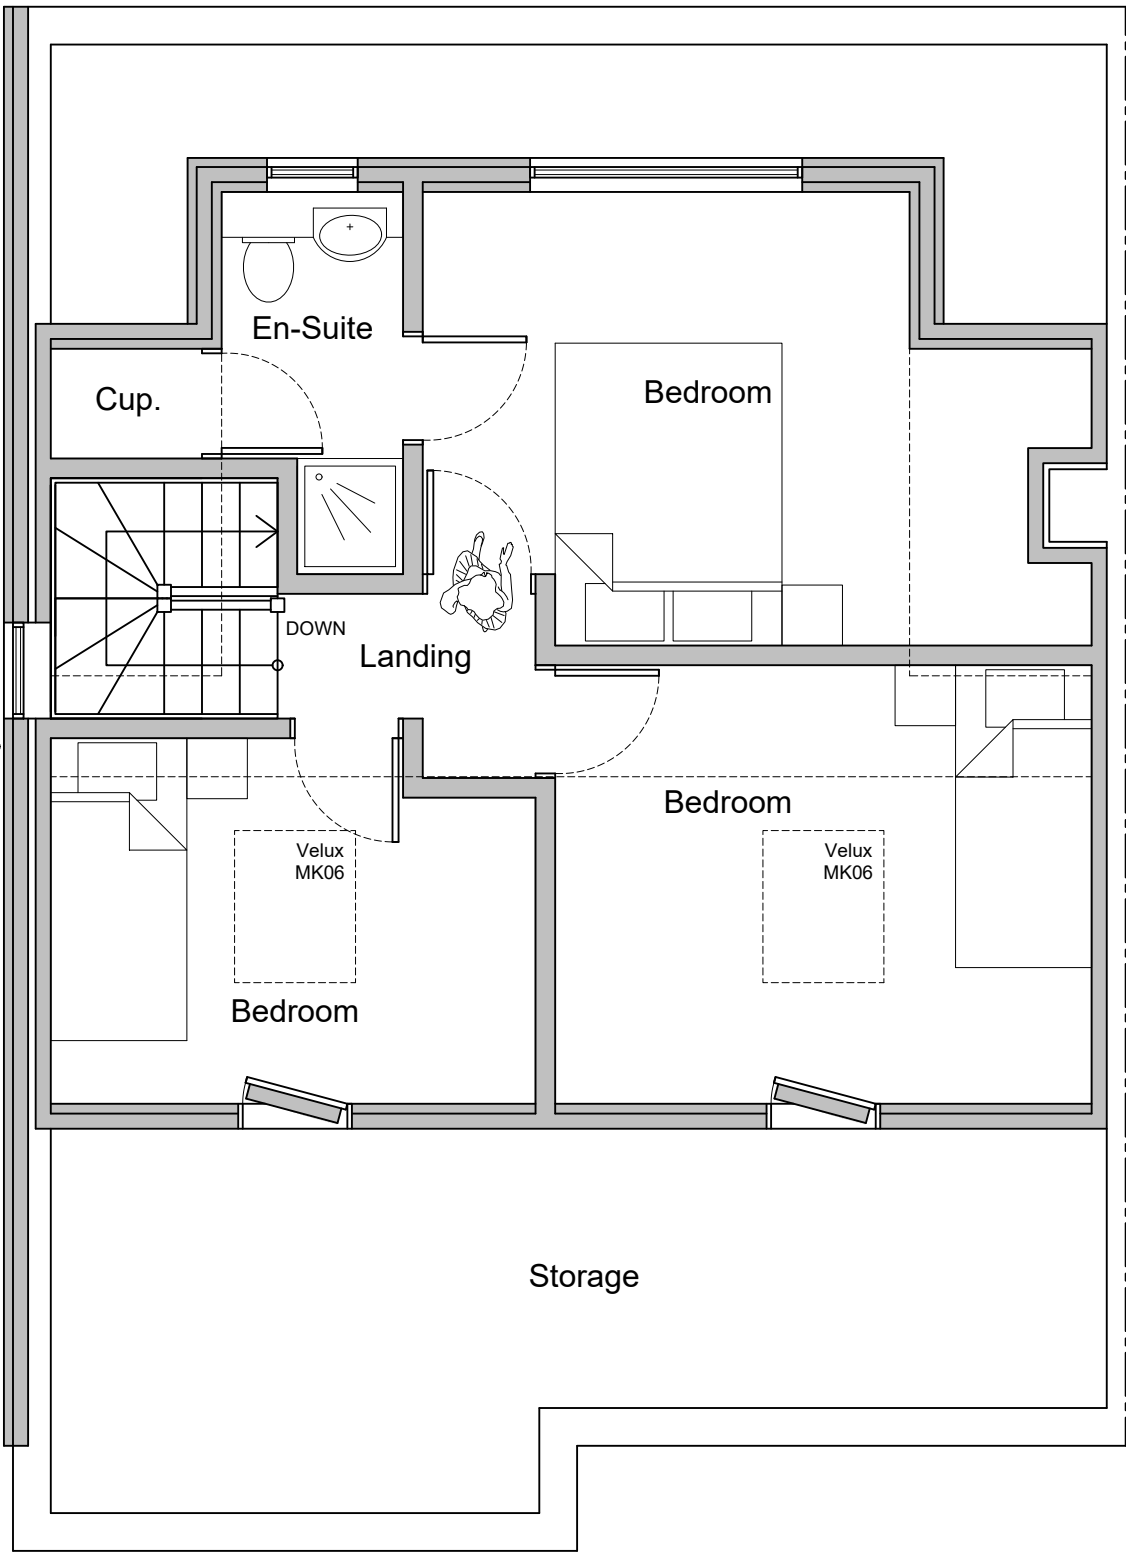

Proposed Loft Floor Plan
1:50



Existing Block Plan
1:200

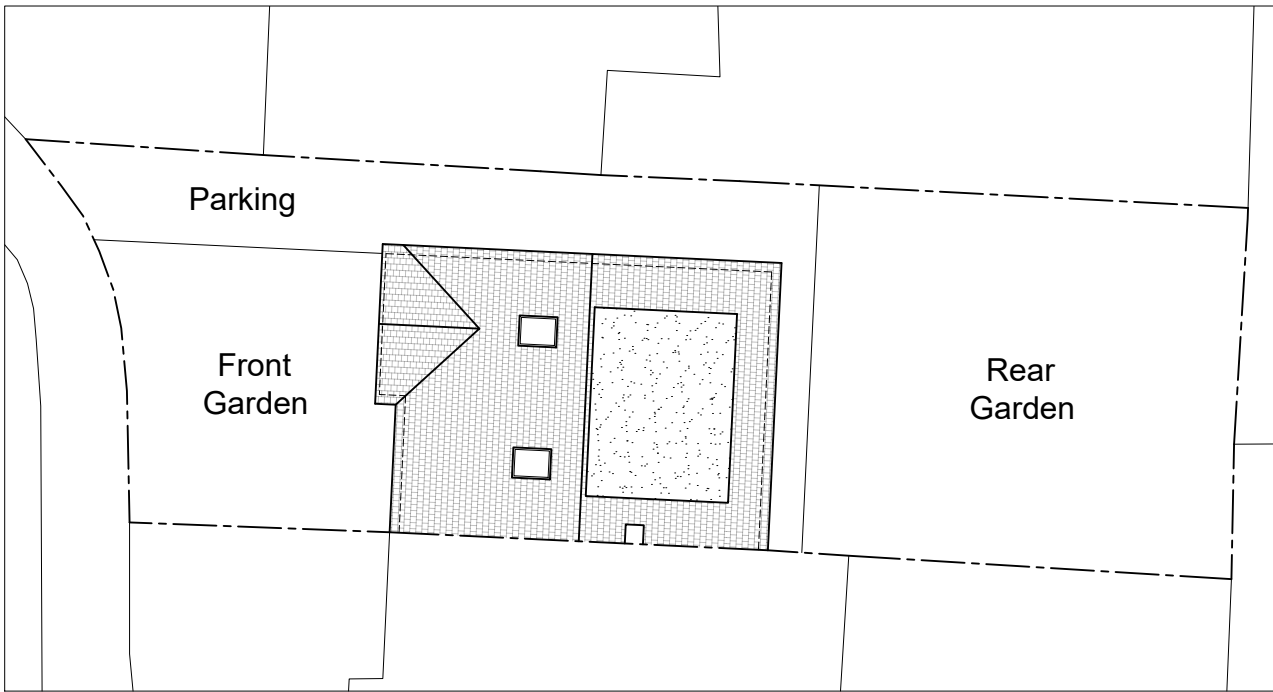

Proposed Block Plan
1:200

Notes.

- All proposed external materials to match the existing.
- Proposed volume added to the existing roof: 49.94m³

Designed by:

RIPLEY
architecture

30 Boxley Road, Chatham, Kent ME5 9LF
Mobile - 07767 338389
Web: www.ripleyarch.co.uk

No. Revision/Issue

Client/Project Name and Address

A Woodland

3 Haven Close
Istead Rise
Gravesend
DA13 9TR

Proposed:

Hip to gable loft conversion with
roof windows to the front and a
dormer to the rear.

Drawn by:
M.Ripley

Date:
15/07/2026

Scale:
1:200, 1:100, 1:50
@ A1

Drawing Number:
A03/PD

Sheet: