





PROPOSED STREET SCENE

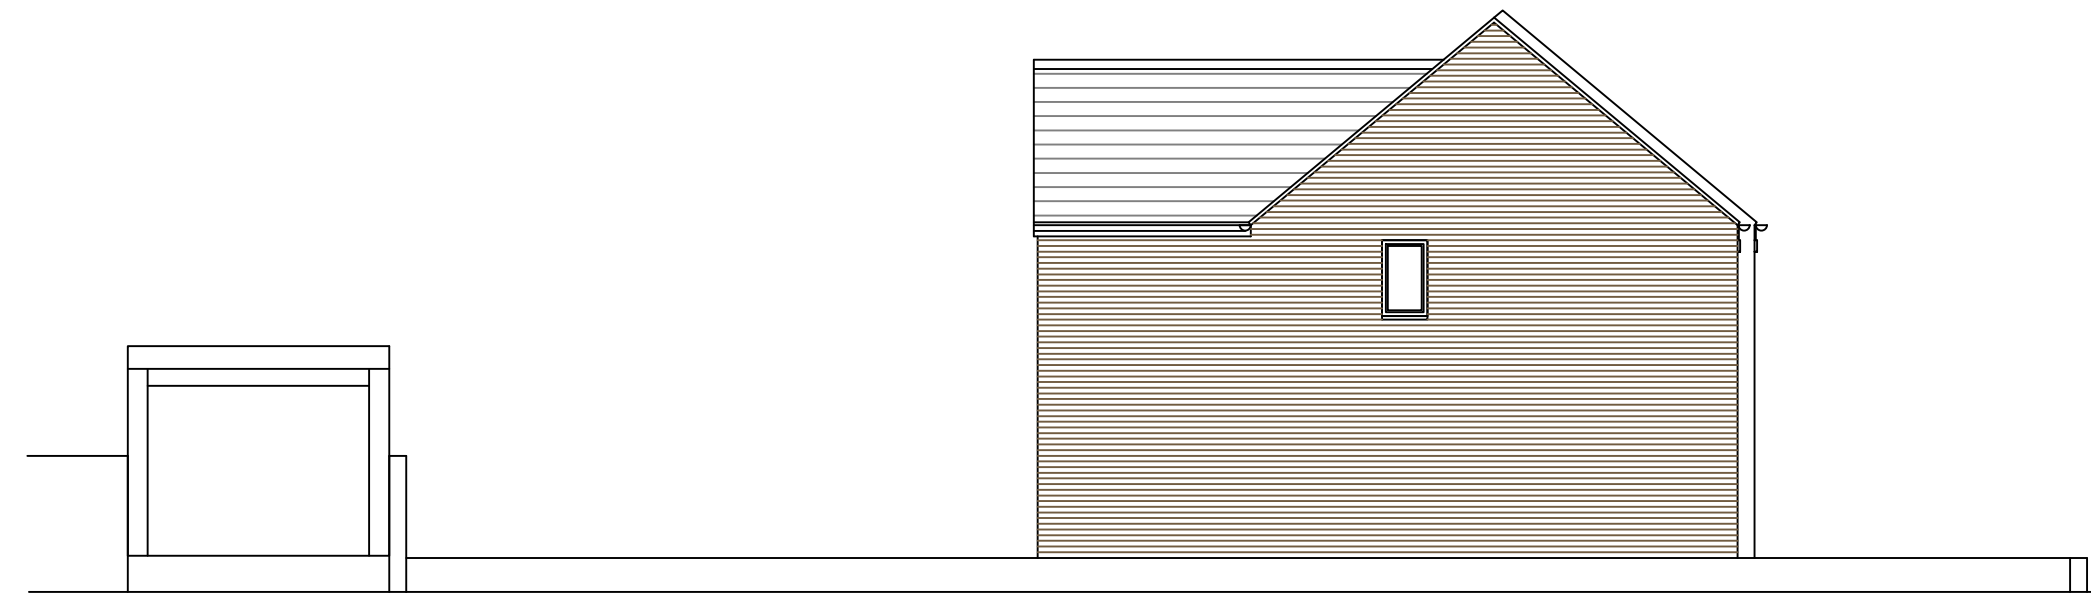


PROPOSED SIDE ELEVATION




PROPOSED REAR ELEVATION

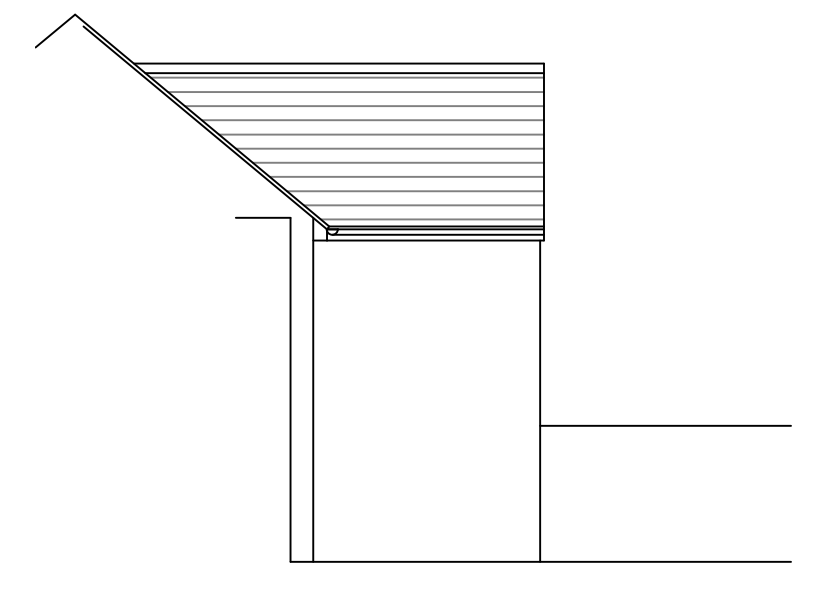


PROPOSED SIDE ELEVATION

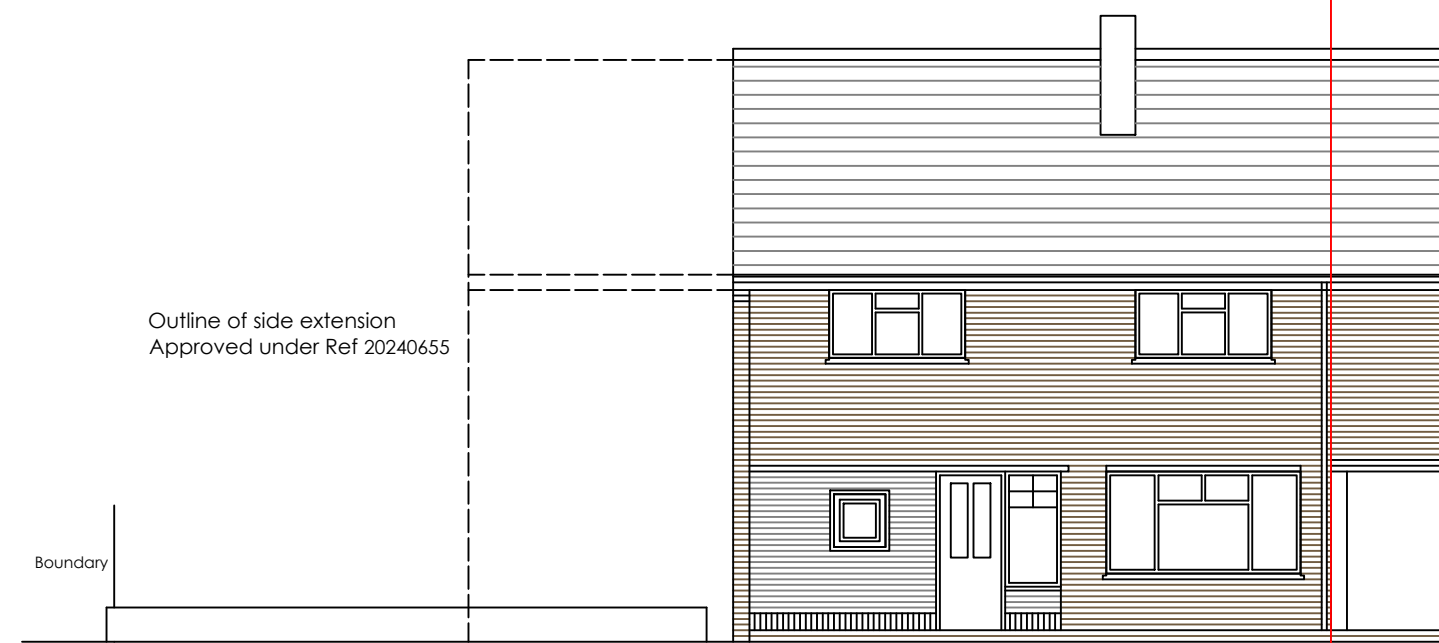



EXISTING STREET SCENE

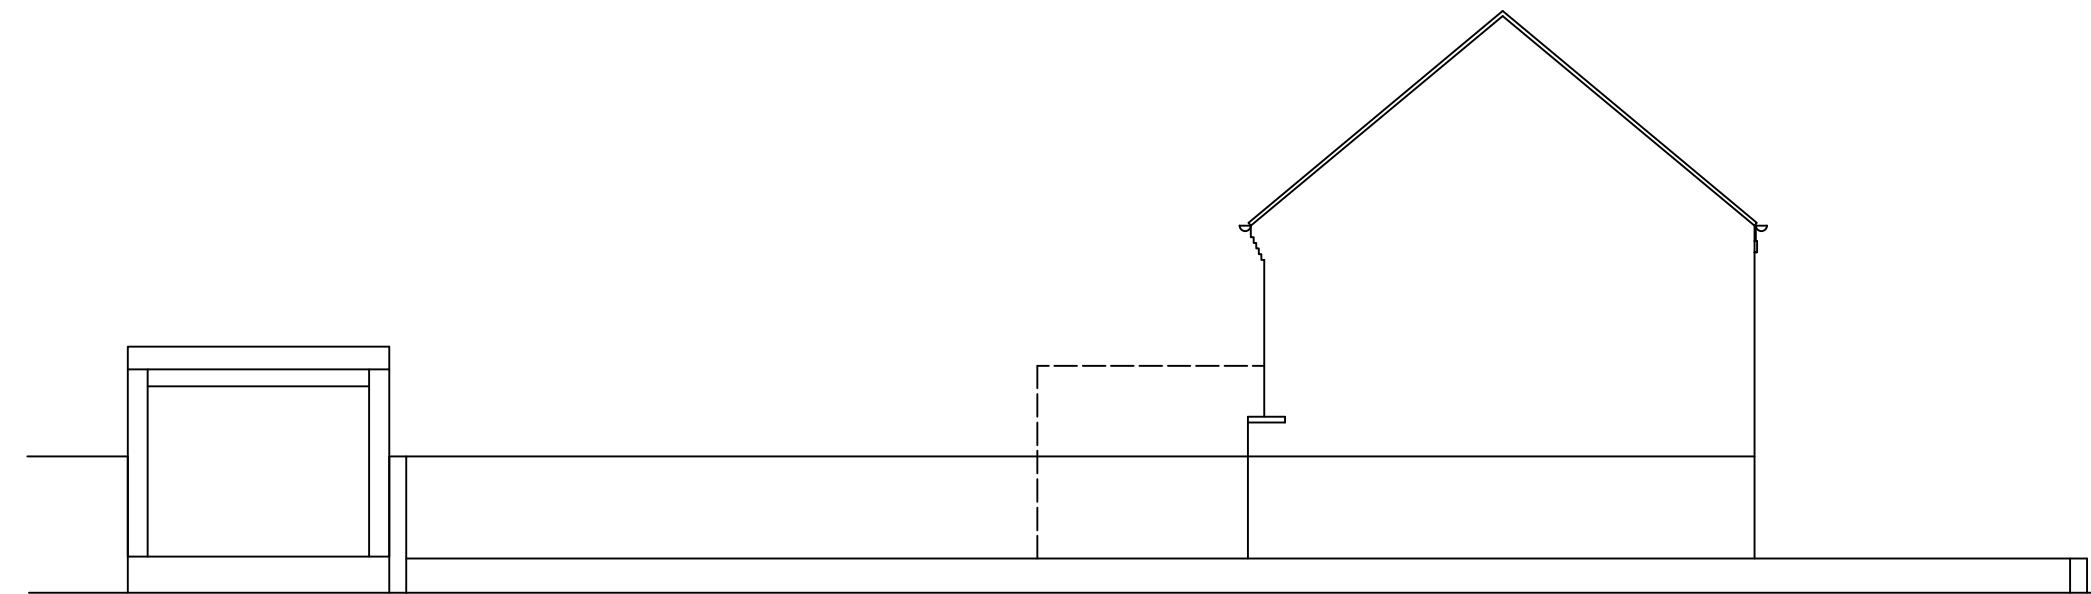


EXISTING SIDE ELEVATION

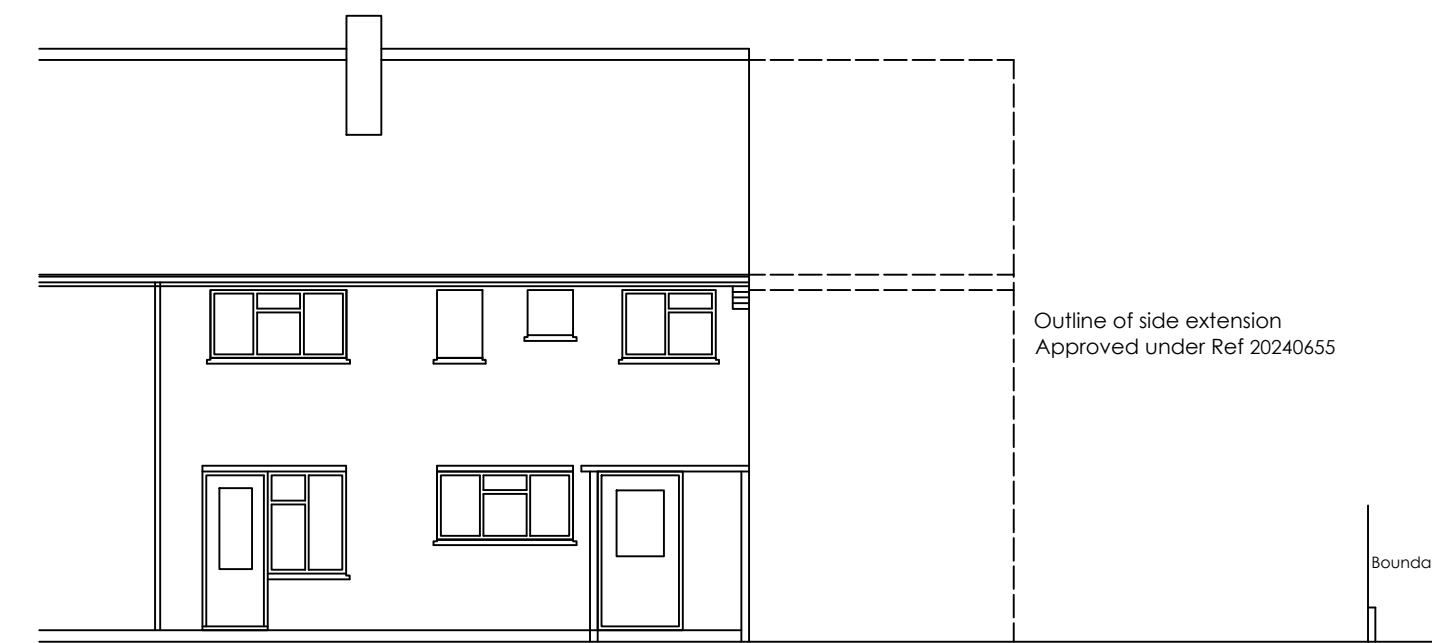


EXISTING REAR ELEVATION

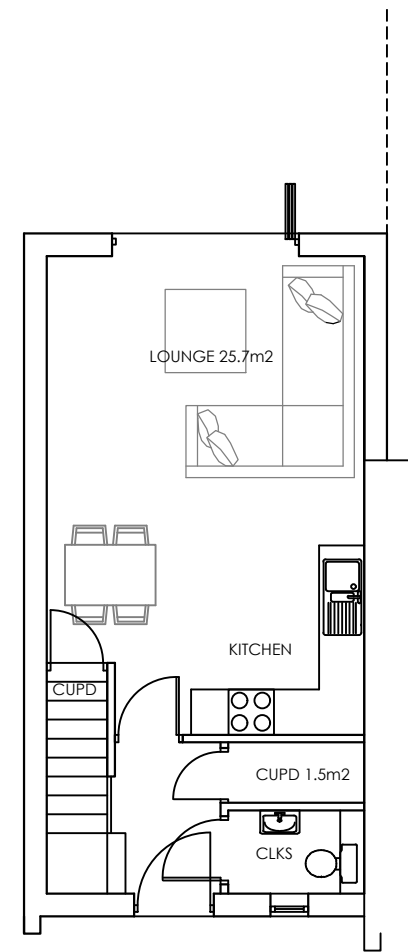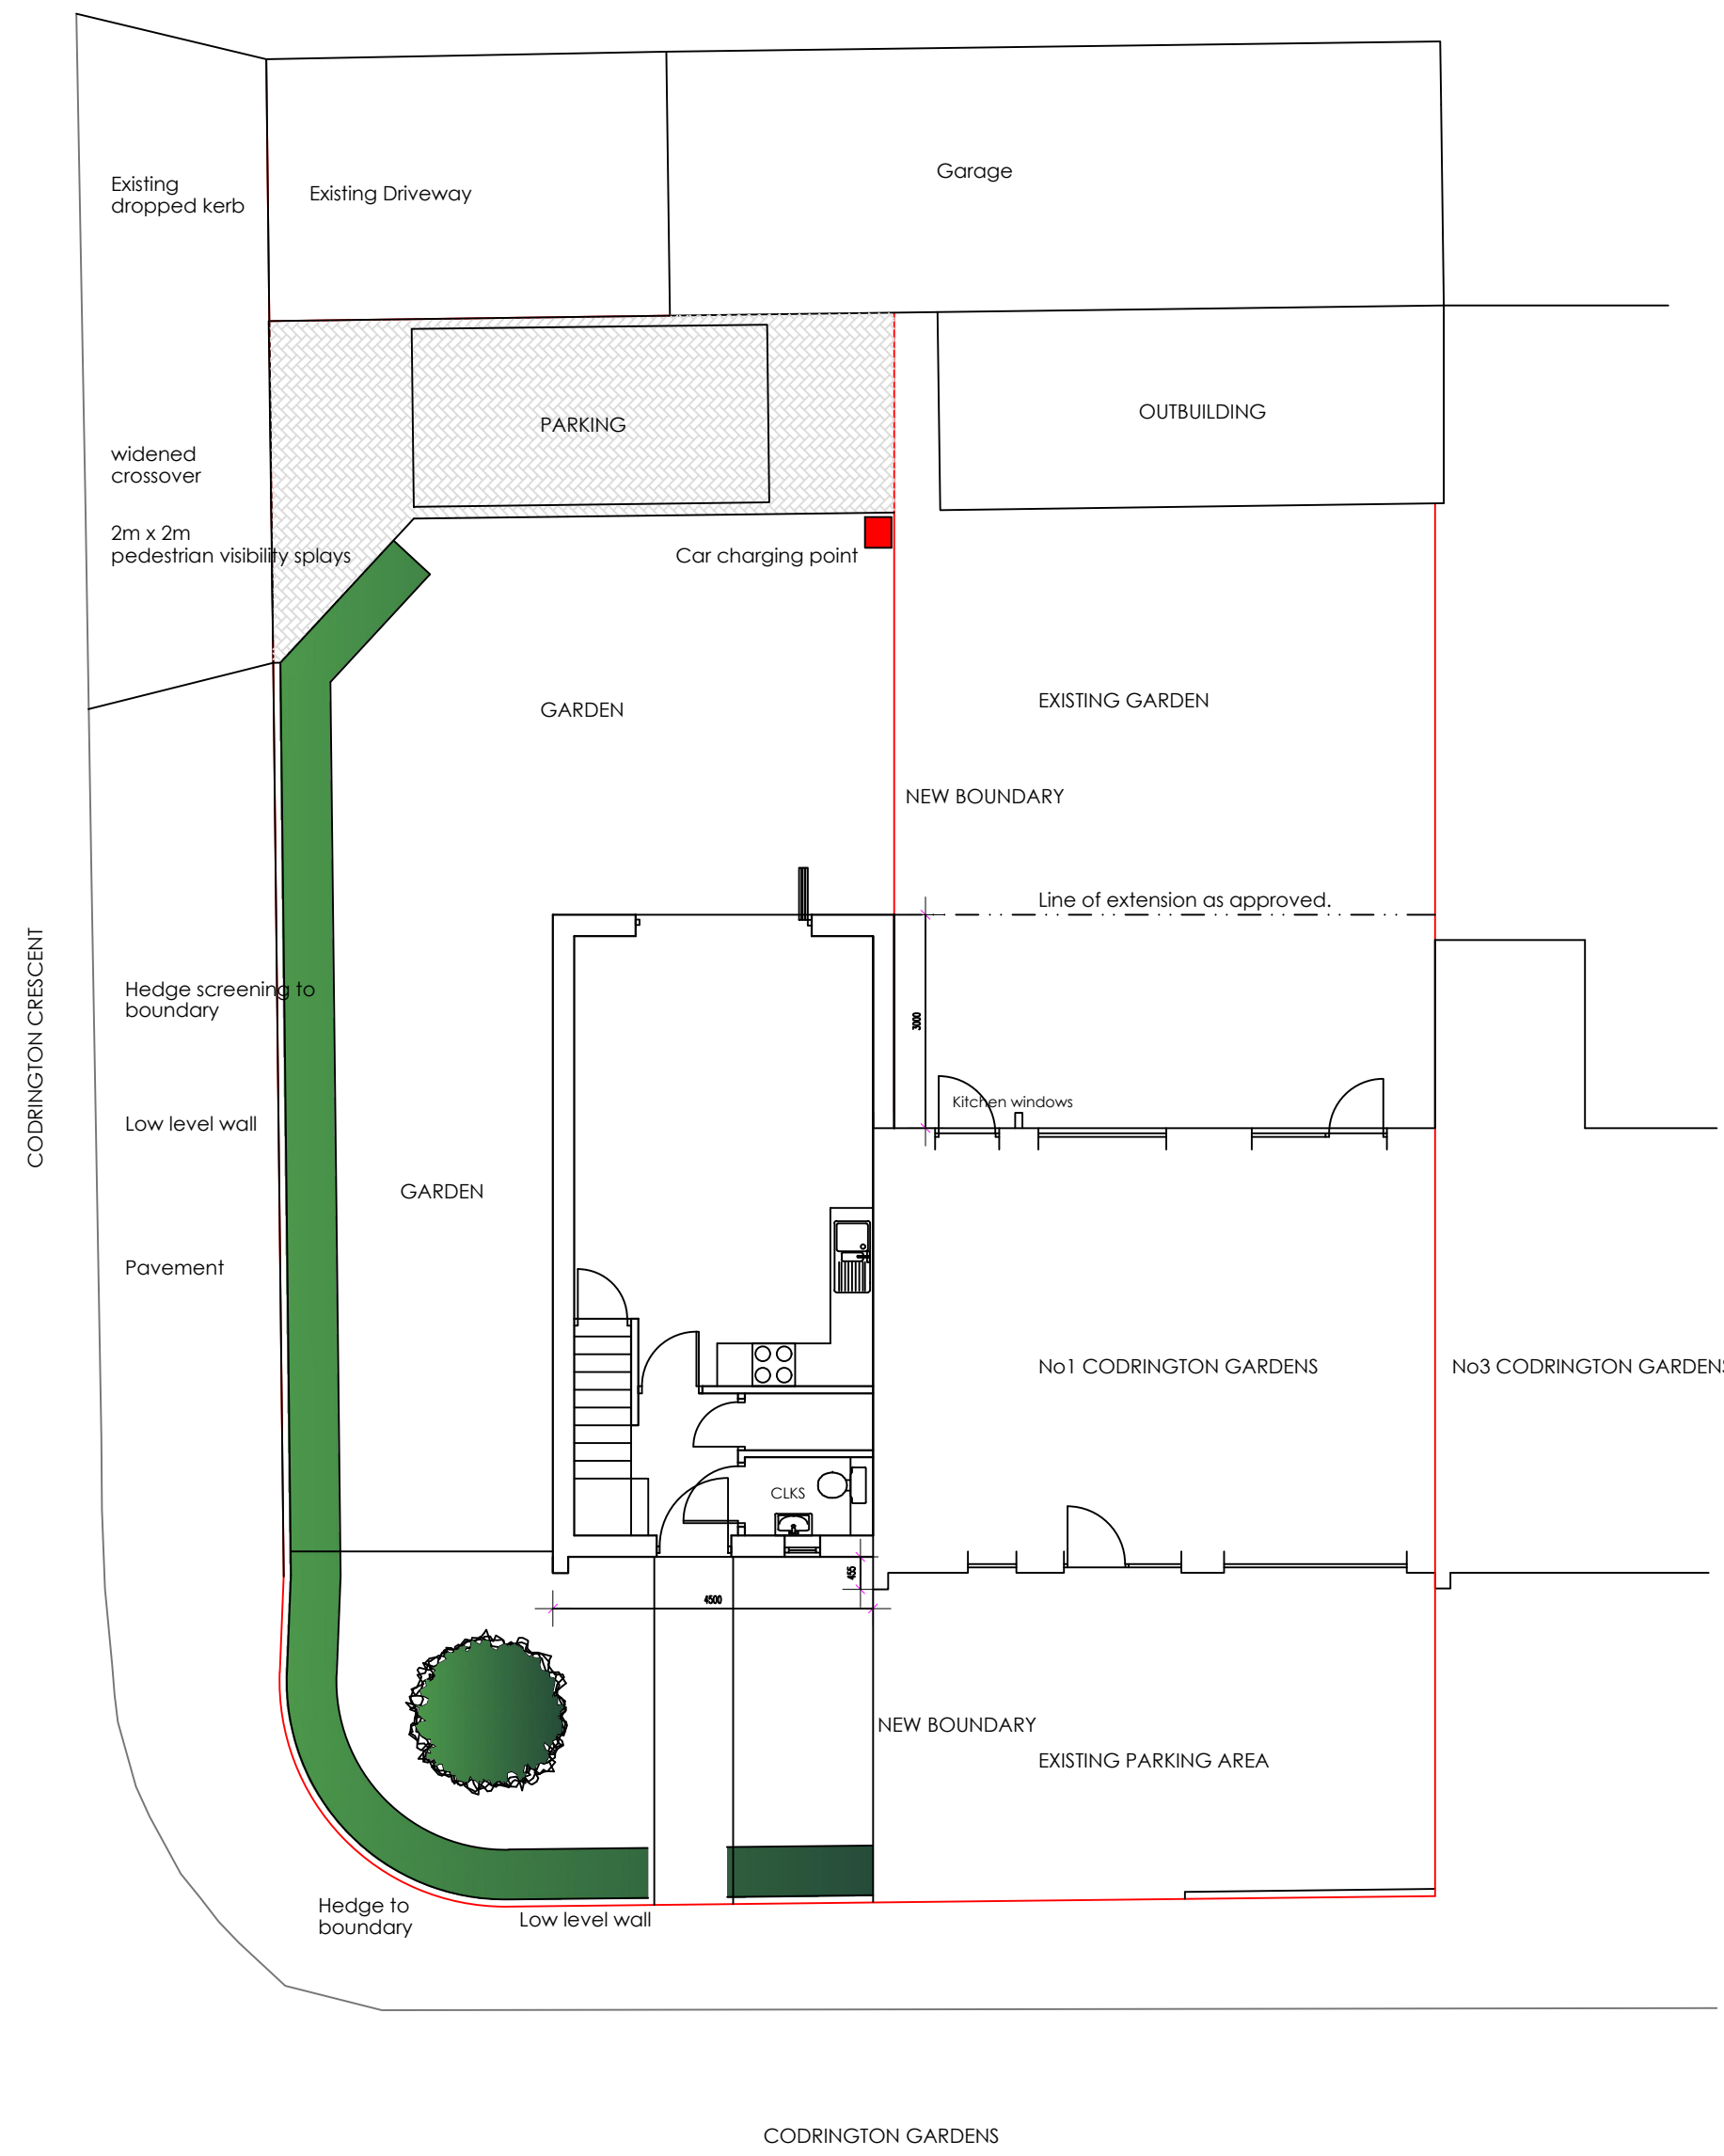

PROPOSED GROUND FLOOR PLAN  
AREA 70m<sup>2</sup>

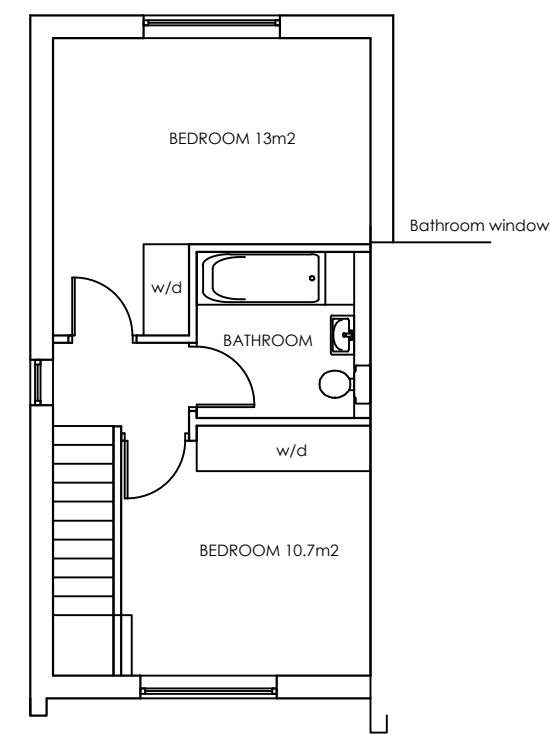


PROPOSED FIRST FLOOR PLAN

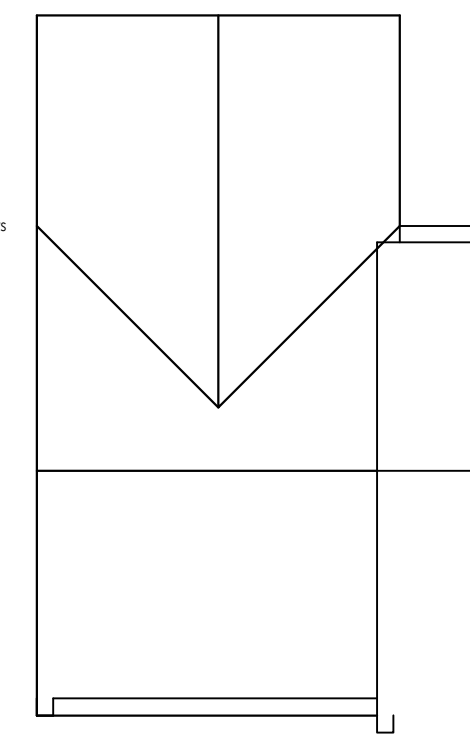



PROPOSED ROOF PLAN





EXISTING BLOCK PLAN 1-500

 

LOCATION PLAN 1-1250

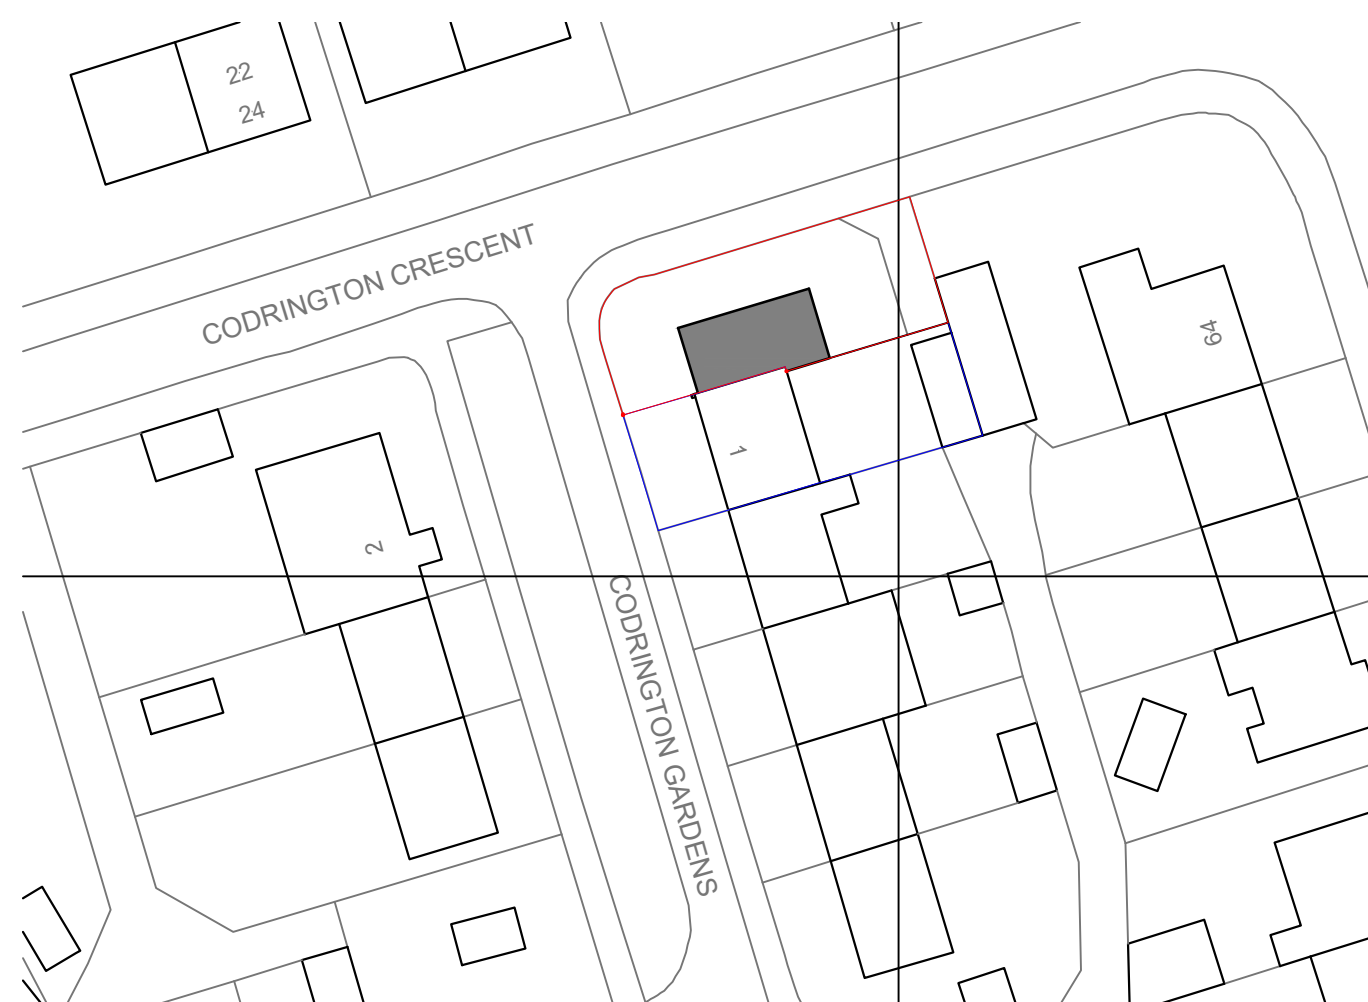 

PROPOSED BLOCK PLAN 1-500

  

| Revision | Date | Description |
|----------|------|-------------|
|          |      |             |

|          |
|----------|
| Status   |
| PLANNING |

Mark Carter ASSOCIATES

Architectural Design

design studio  
priestfield stadium gillingham kent ME7 4DD  
tel 01634 304700 fax 01634 850986  
e mail: markcarter.design@virgin.net

Client  
MR HARDEEP SINGH

Drawing Title  
EXISTING AND PROPOSED PLANS  
AND ELEVATIONS

Project Title  
PROPOSED ATTACHED NEW  
DWELLING AT  
No1 CODRINGTON ROAD

Scale  
1:100

Date  
DEC 24

Drawn  
MC

Drawing No  
3480 - 003

Rev  
C