



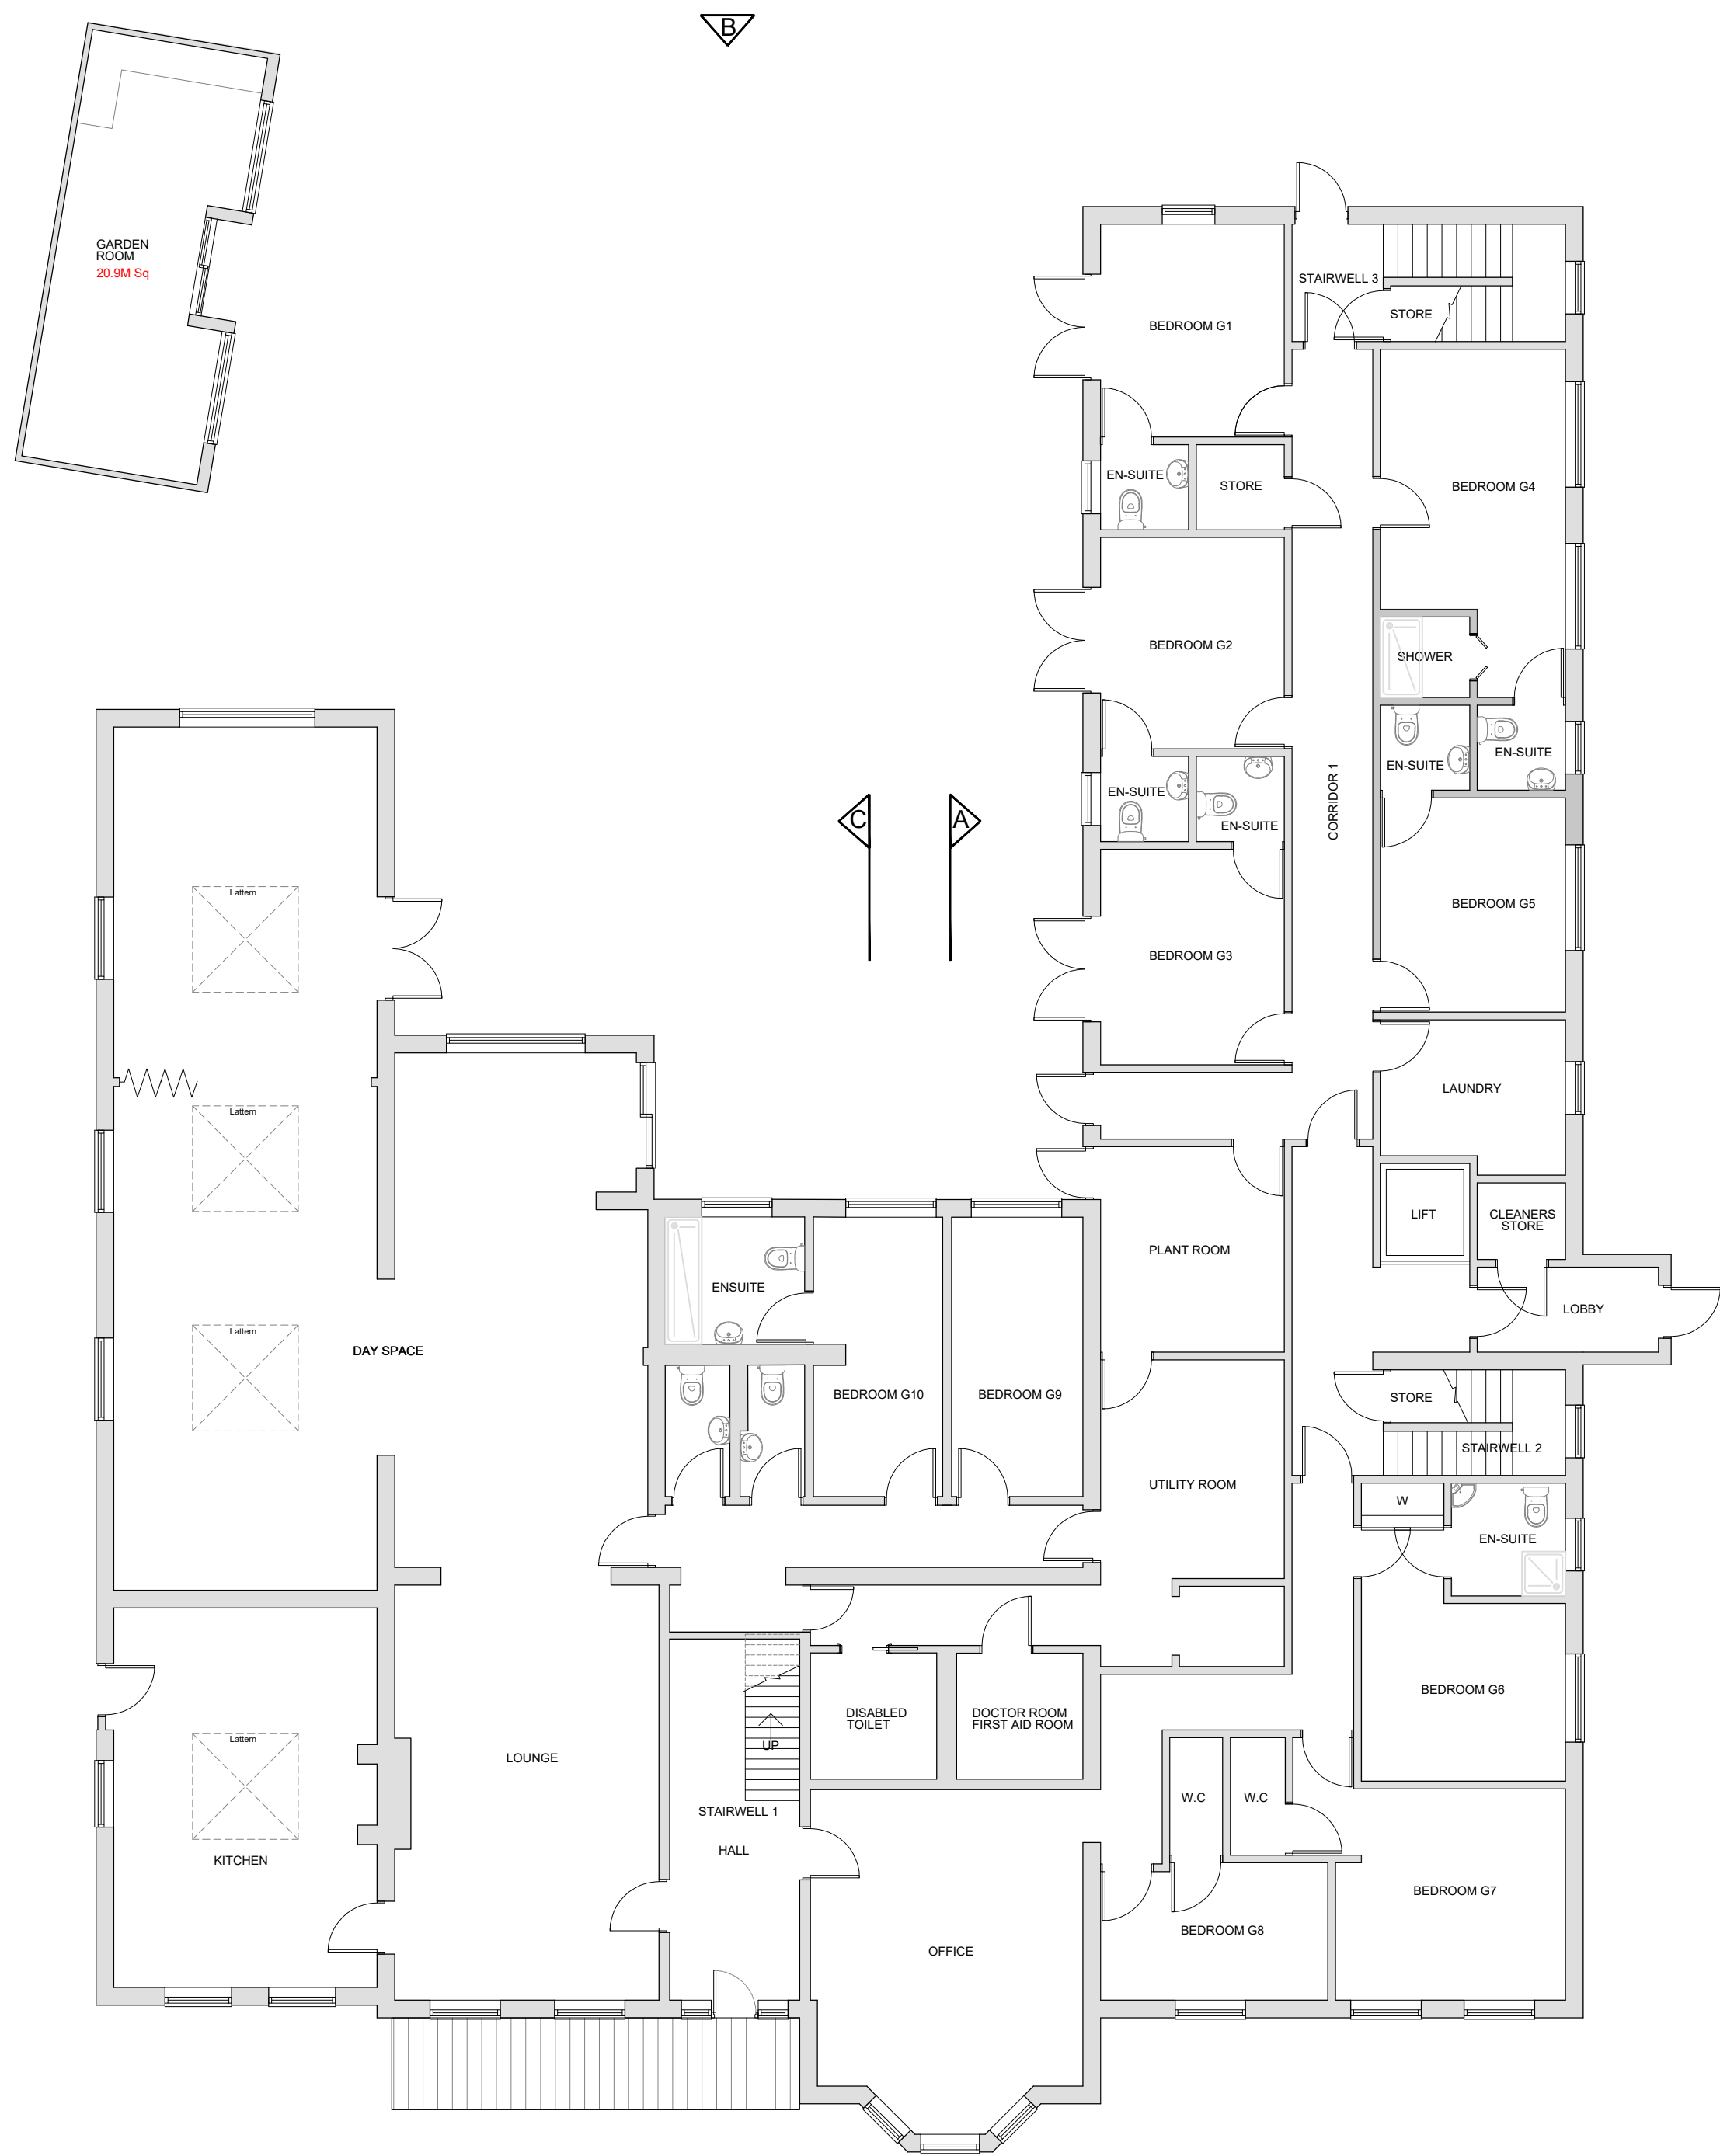


GROUND FLOOR PLAN
1:100
GIFA = 523m2

EXISTING TOTAL GROSS INTERNAL FLOOR AREA = 1300m2

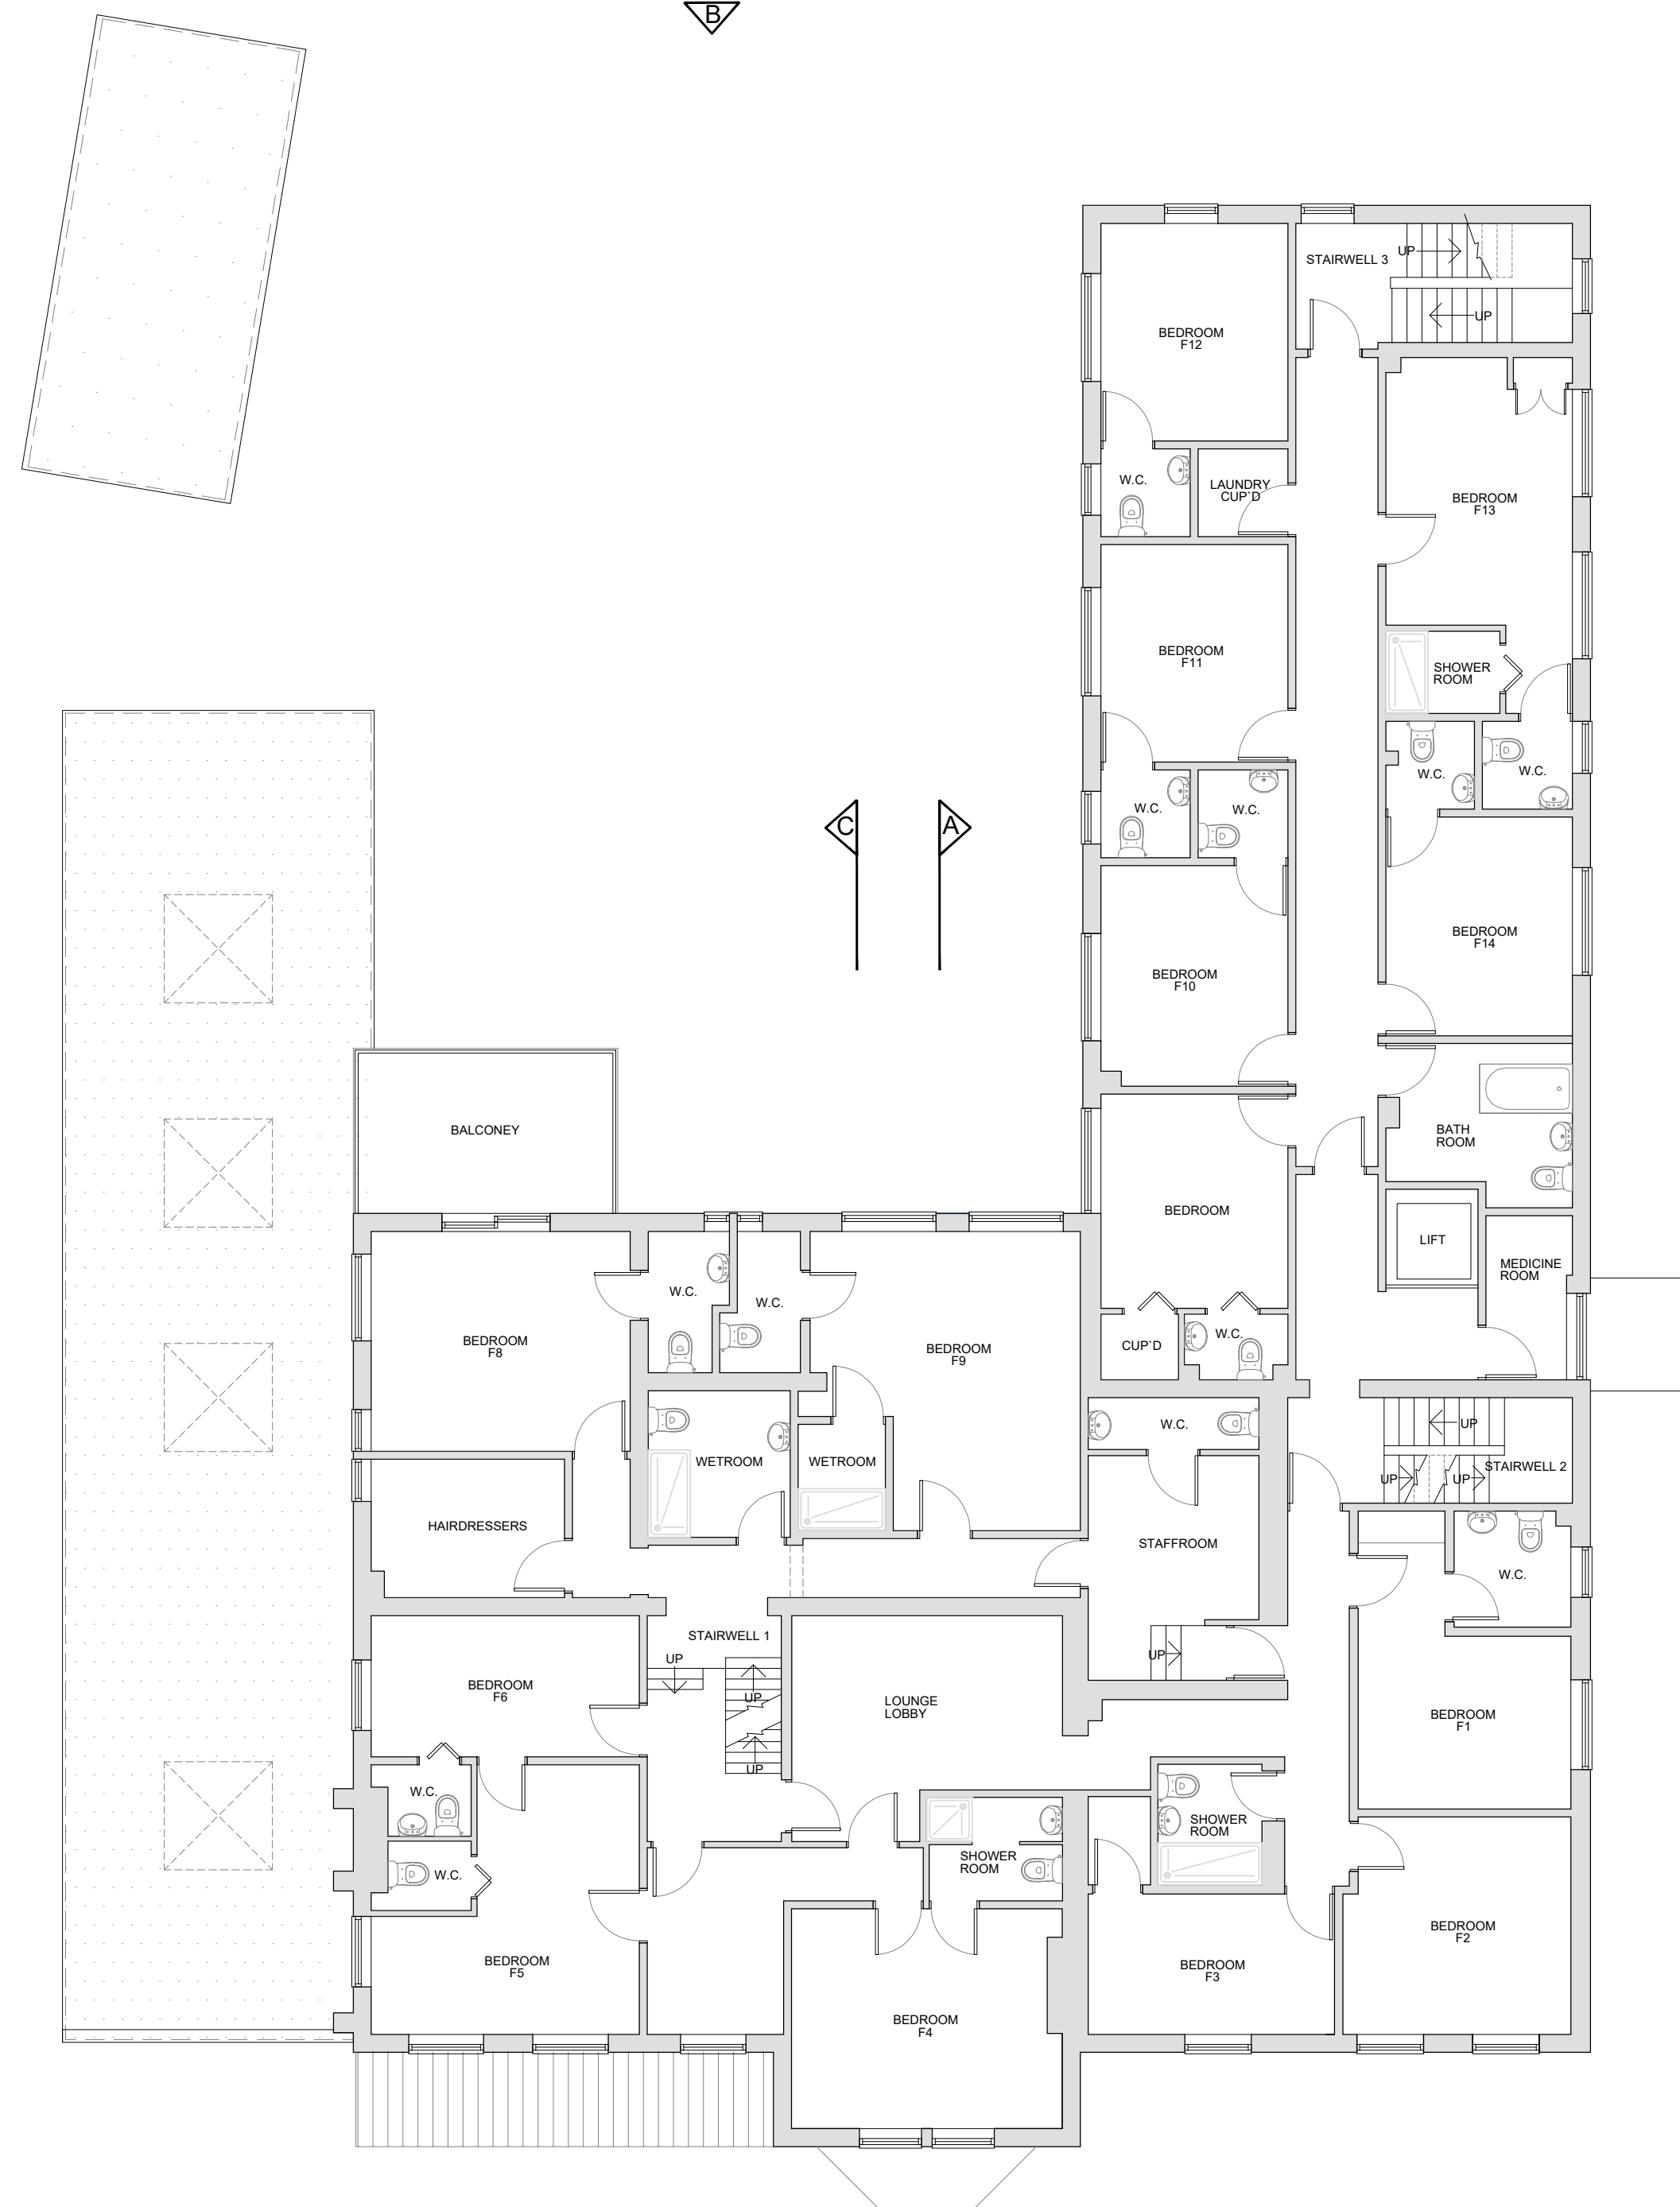

FIRST FLOOR PLAN
1:100
GIFA = 404m2

 

JOB TITLE		DRAWING TITLE	
THE CHESTNUTS CARE HOME WROTHAM ROAD, MEOPHAM GRAVESEND DA13 9AH		EXISTING GROUND & FIRST FLOOR PLANS	
SCALE 1:100 @ A1	DRAWING NUMBER	REVISION	
DATE NOV 22	BDS-CH-P01		

