

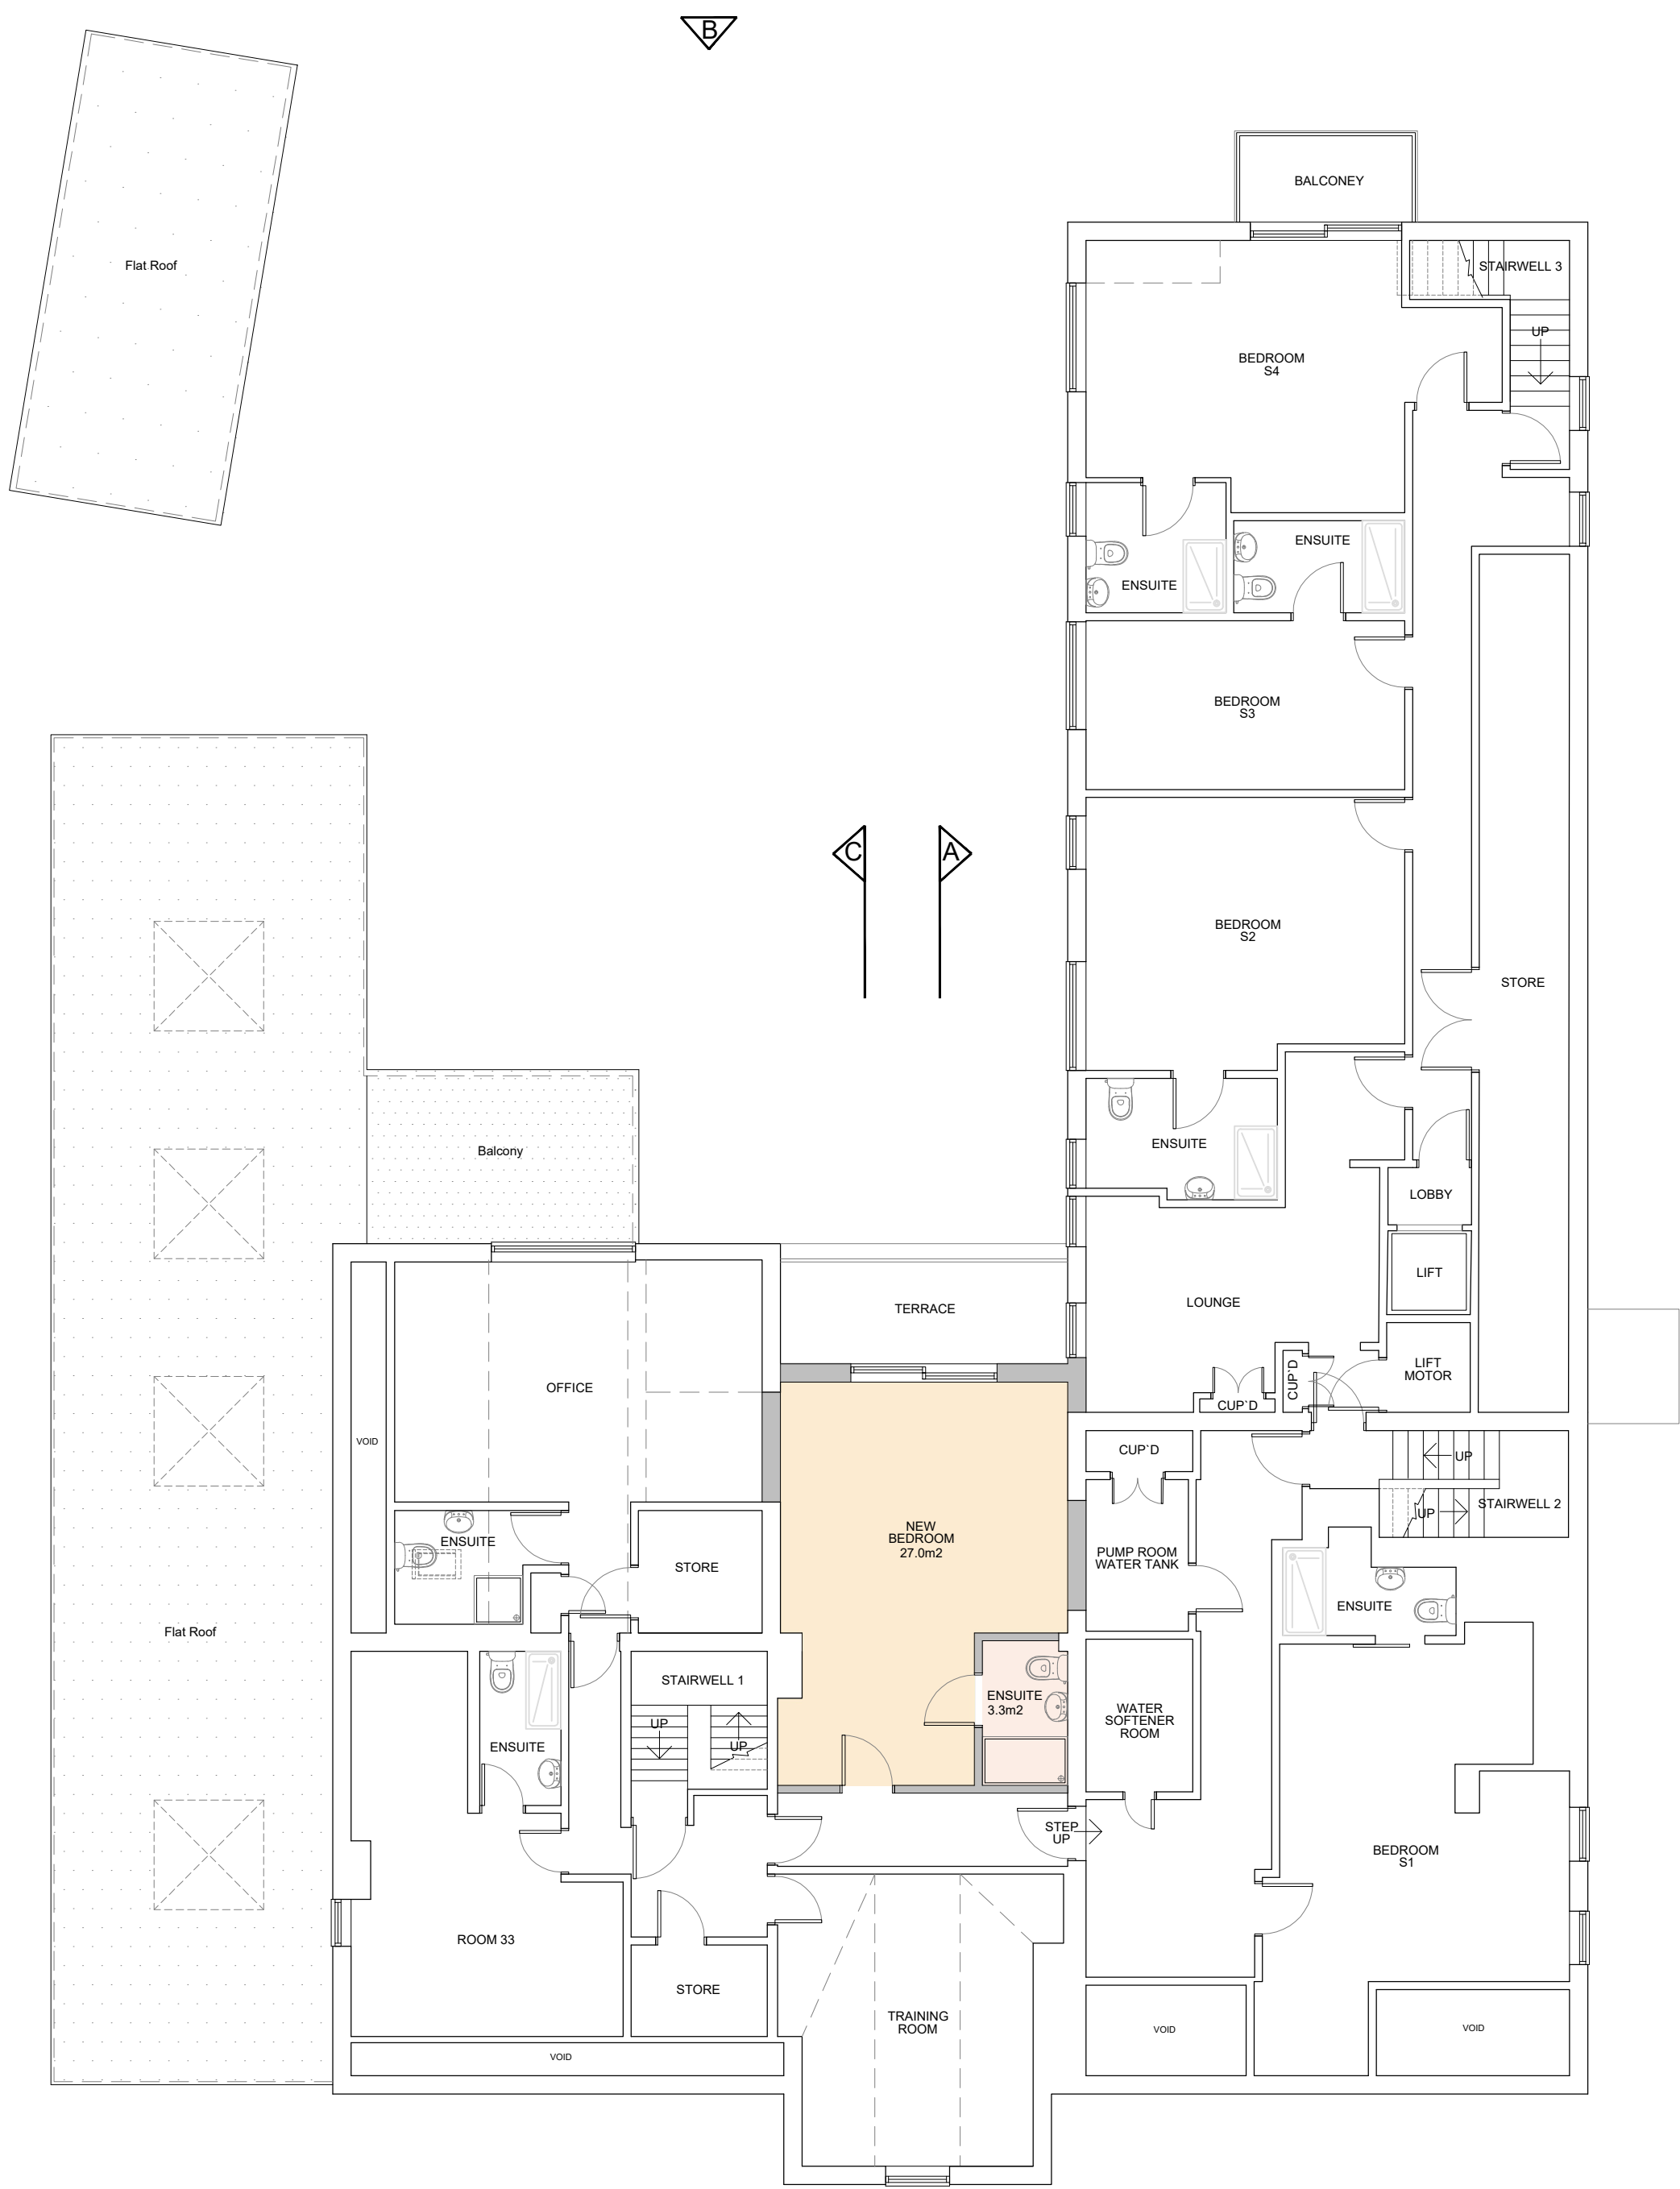


PLANNING - PROPOSED FLOOR & ROOF PLANS

 

PROPOSED SECOND FLOOR PLAN
1:100
GIFA = 370m2

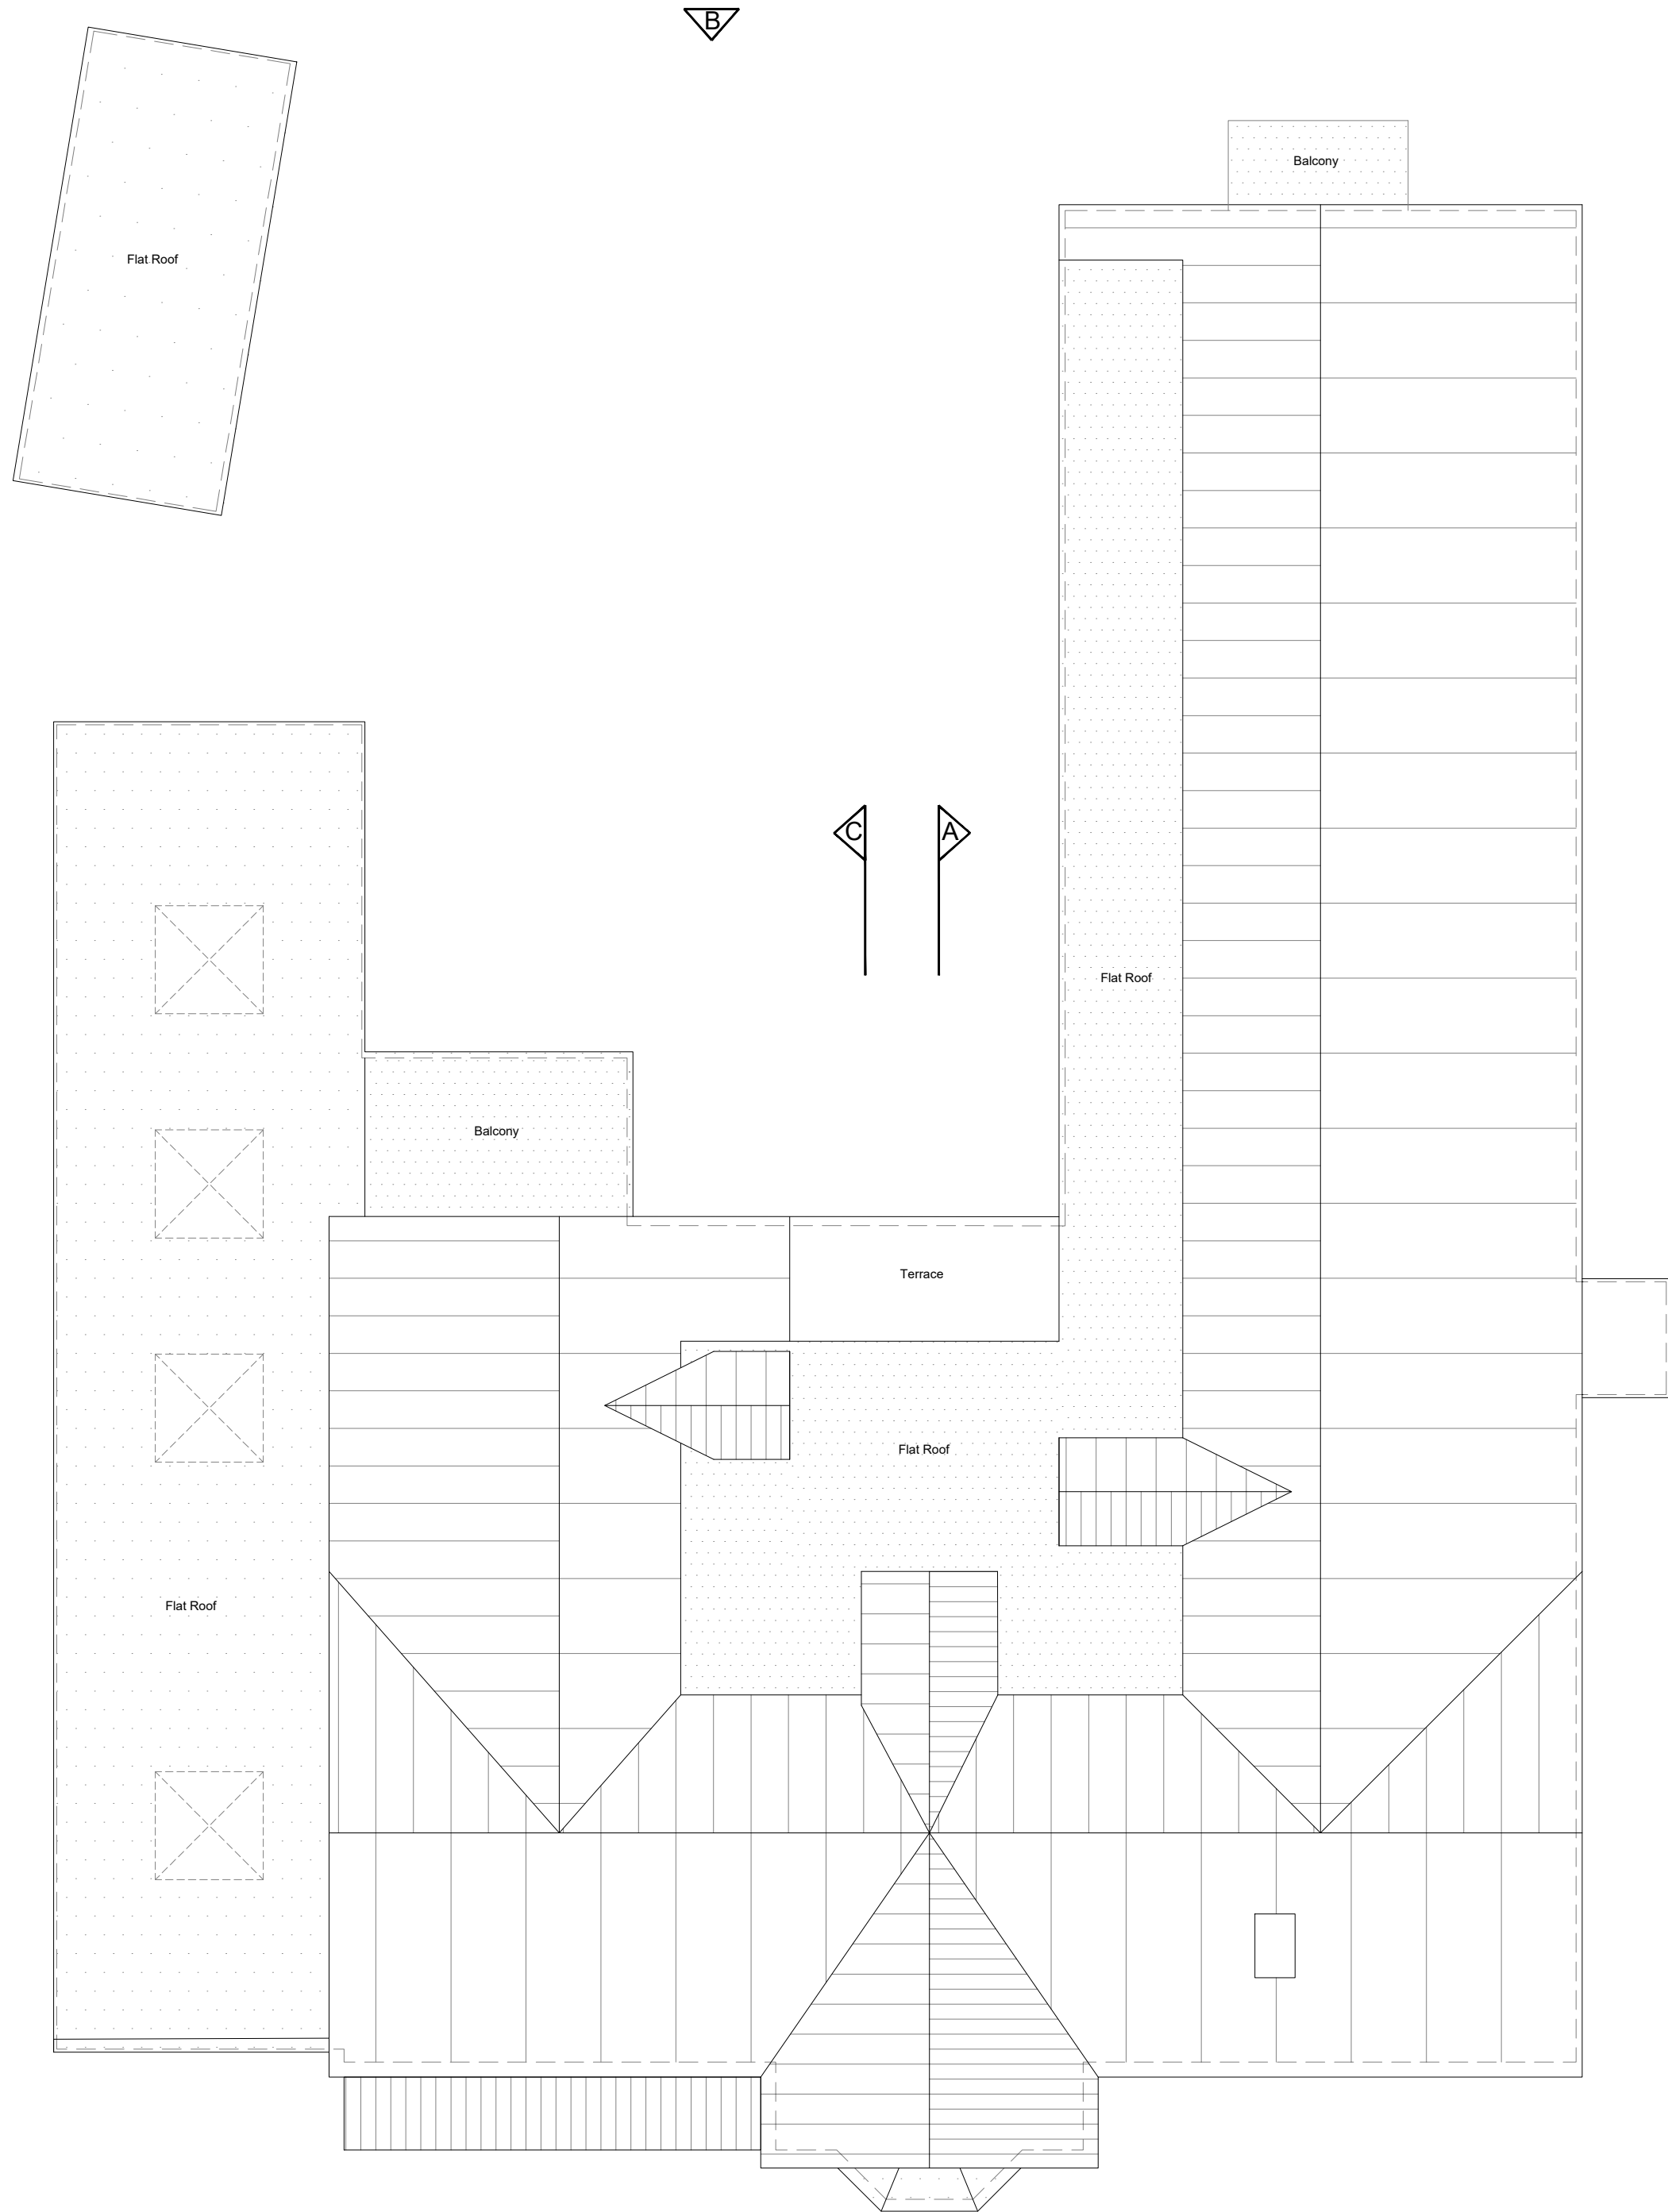

PROPOSED ROOF PLAN
1:200

PROPOSED TOTAL GROSS INTERNAL FLOOR AREA = 1333m2



JOB TITLE		DRAWING TITLE	
THE CHESTNUTS CARE HOME WROTHAM ROAD, MEOPHAM GRAVESEND DA13 9AH		PROPOSED FLOOR PLANS	
SCALE 1:100 @ A1	DRAWING NUMBER	REVISION	
DATE NOV 22	BDS-CN-P04		

