




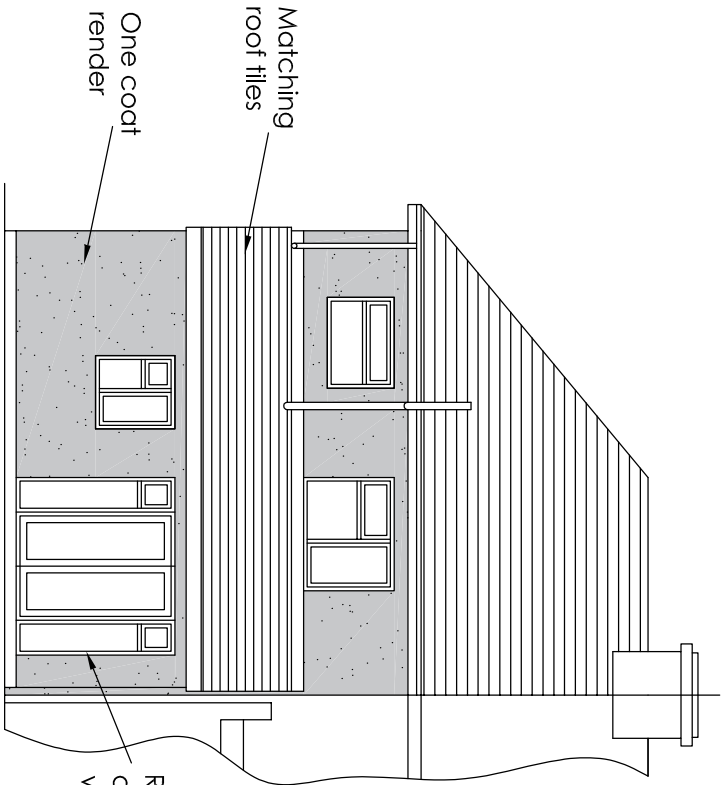


Proposed Rear Elevation

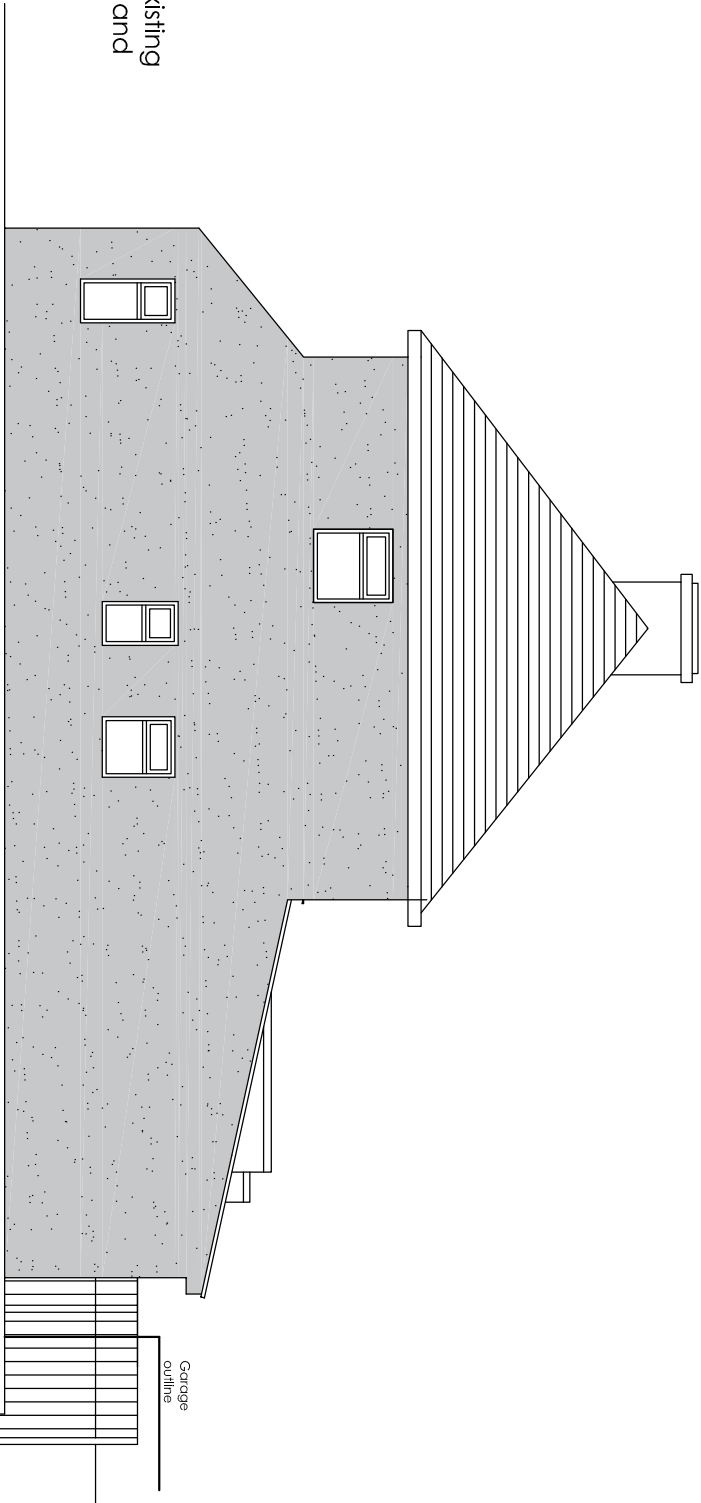

Proposed Side Elevation

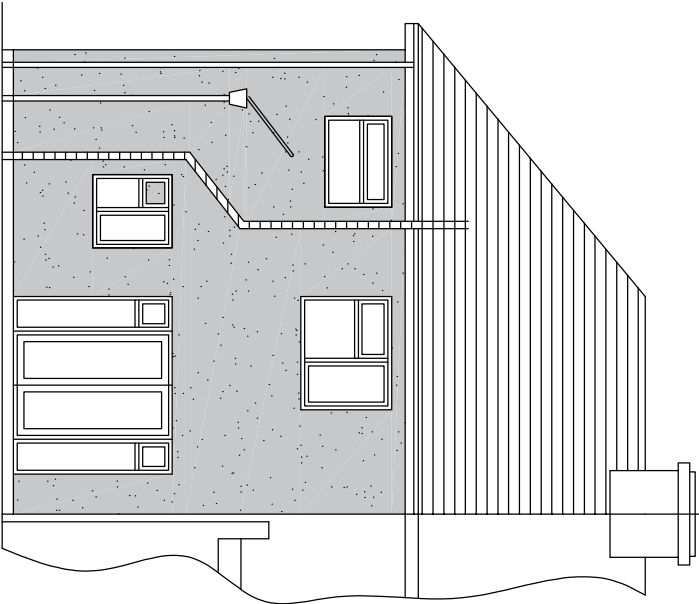

Existing Rear Elevation

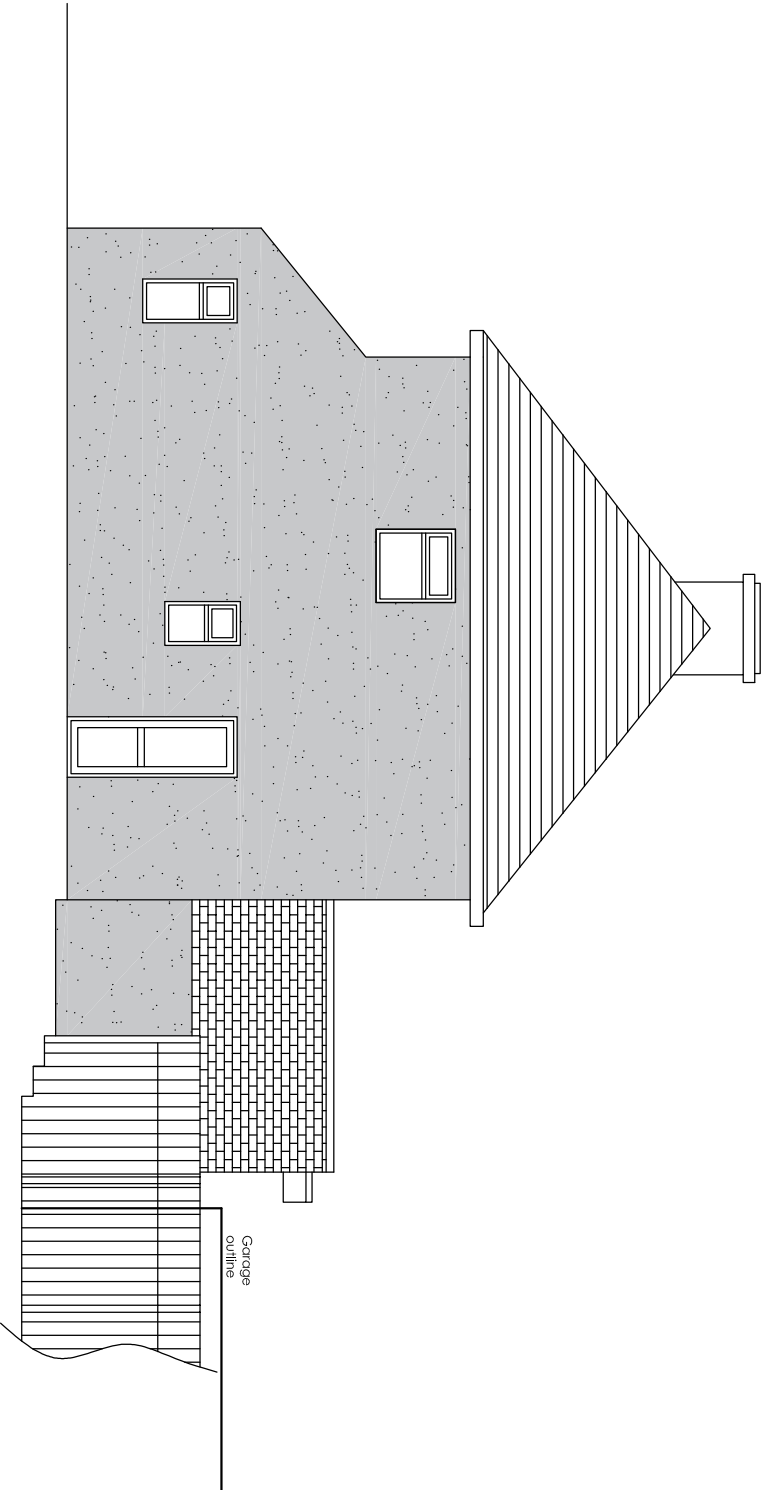

Existing Side Elevation

Project		Drawing Title		Rev		Date		Drawn		Date		Scale		Drawing No.	
Mr H S Chhappan 69 Hall Road Northfleet Gravesend Kent DA11 8AN		Existing and Proposed Rear & Side Elevations		A		13/12/23		HC		Nov 2023		1:100		69HR/A3/O3A	
Rear Single Storey Extension, Reduce Existing Garage Length and New Outbuilding				Show chimney		Description		Picarons Maidstone Road Platt Kent TN15 8LB		Tel: 07828277909 E-mail: hchanna@tiscali.co.uk					