


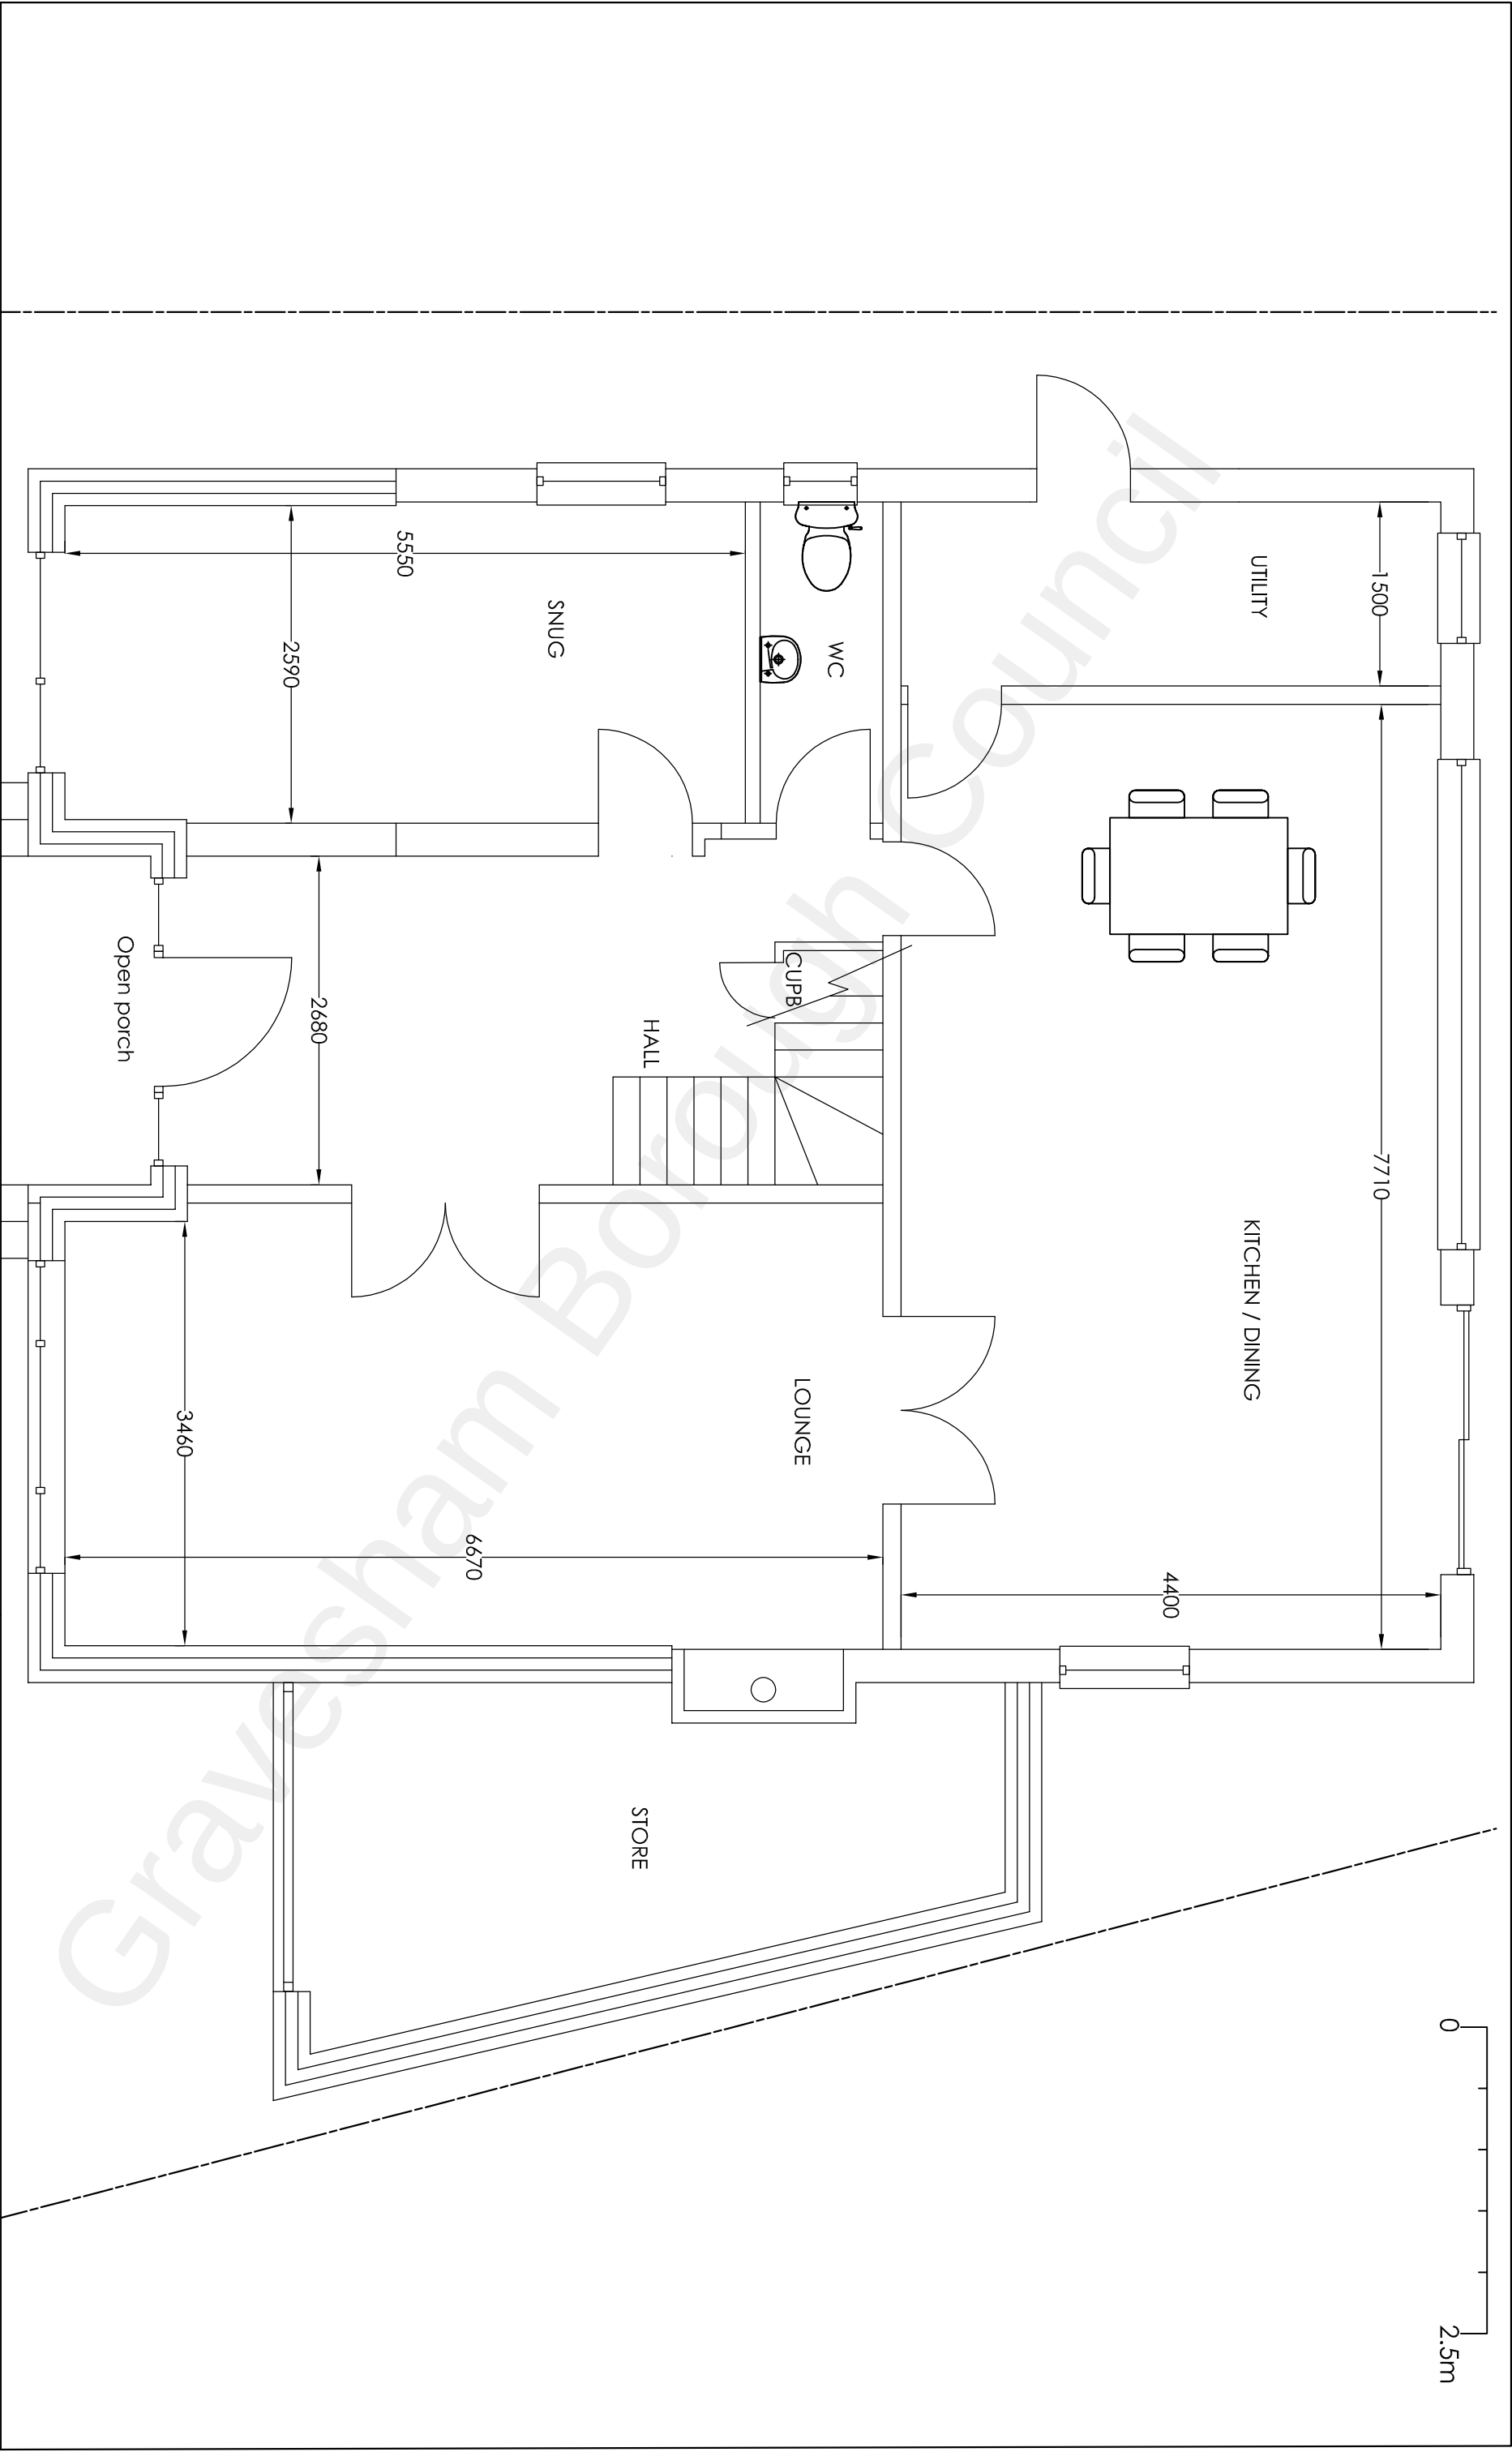

Project			21 Cheshunt Close Meopham Gravesend Kent DA13 0HU		
Drawing Title			Two Storey Front Extension with Dormers, First Floor Extension over Garage, Convert Garage, Widen Rear Dormers, Alteration to Internal Space, New Side Store and Demolish Outbuilding		
Proposed Ground Floor Plan			A		
Rev			Show outbuilding and change description		
			01/03/23		
			Date		
			Drawn		
			HC		
			Date		
			Dec 2022		
			Scale		
			1:50		
			Drawing No.		
			21CC/A3/03A		

H Channa
Picarons Maidstone Road Platt Kent TN15 8LB
Tel: 07828277909 E-mail: hbechanna@tiscali.co.uk