


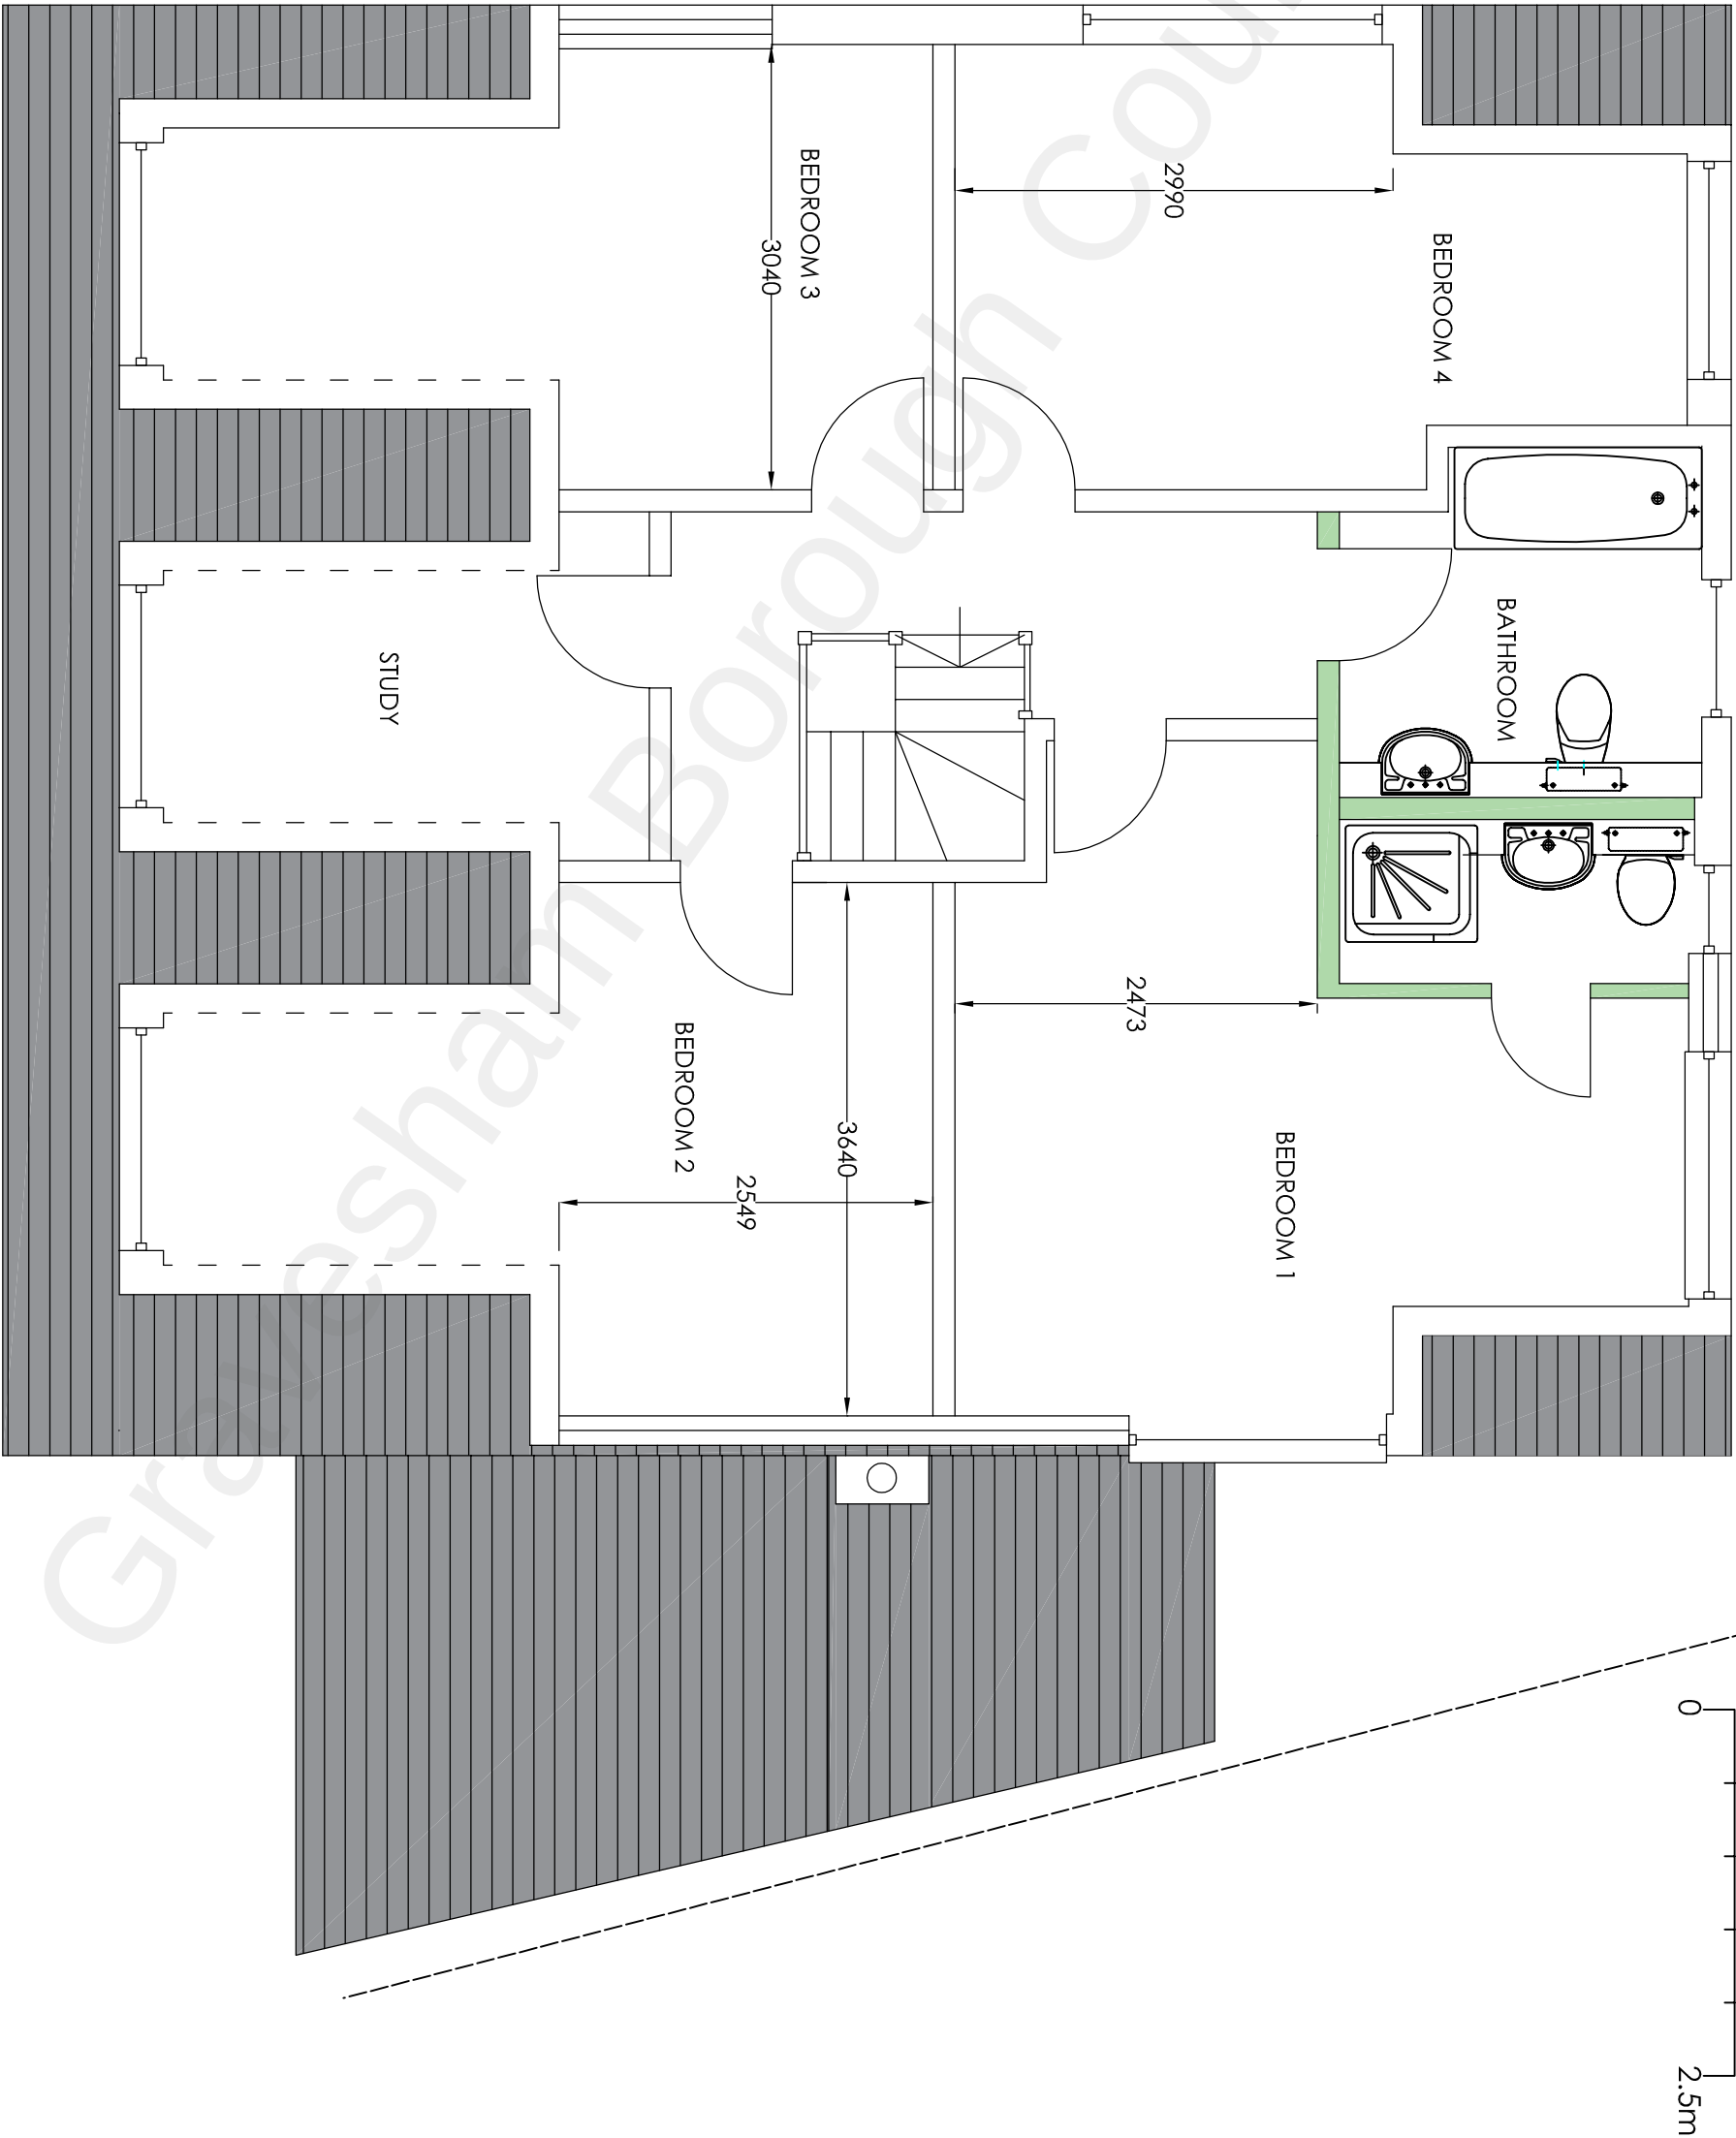

Project			21 Cheshunt Close Meopham Gravesend Kent DA13 0HU		
Drawing Title			Two Storey Front Extension with Dormers, First Floor Extension over Garage, Convert Garage, Widen Rear Dormers, Alteration to Internal Space, New Side Store and Demolish Outbuilding		
Proposed First Floor Plan			H Channa Picarons Maidstone Road Platt Kent TN15 8LB Tel: 07828277909 E-mail: hchanna@tiscali.co.uk		
Rev	A	Show outbuilding and change description	01/03/23	Drawn HC	Date Dec 2022
Date			01/03/23	Scale 1:50	Drawing No. 21CC/A3/04A