

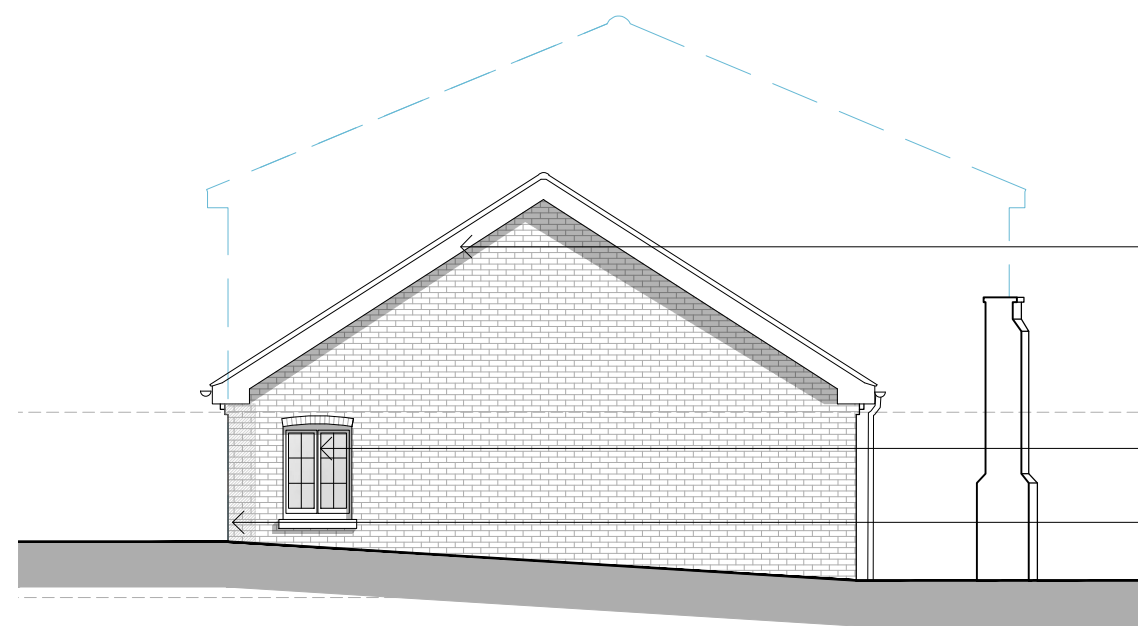


DO NOT SCALE FROM THIS DRAWING
ALL DIMENSIONS TO BE VERIFIED BY THE CONTRACTOR ON SITE

 


Front elevation

- Remove the more recent addition to the workshop and make good roof, new eaves to match rear elevation.
- New window to match existing located within existing opening.
- Remove the more recent addition to the workshop and make good.

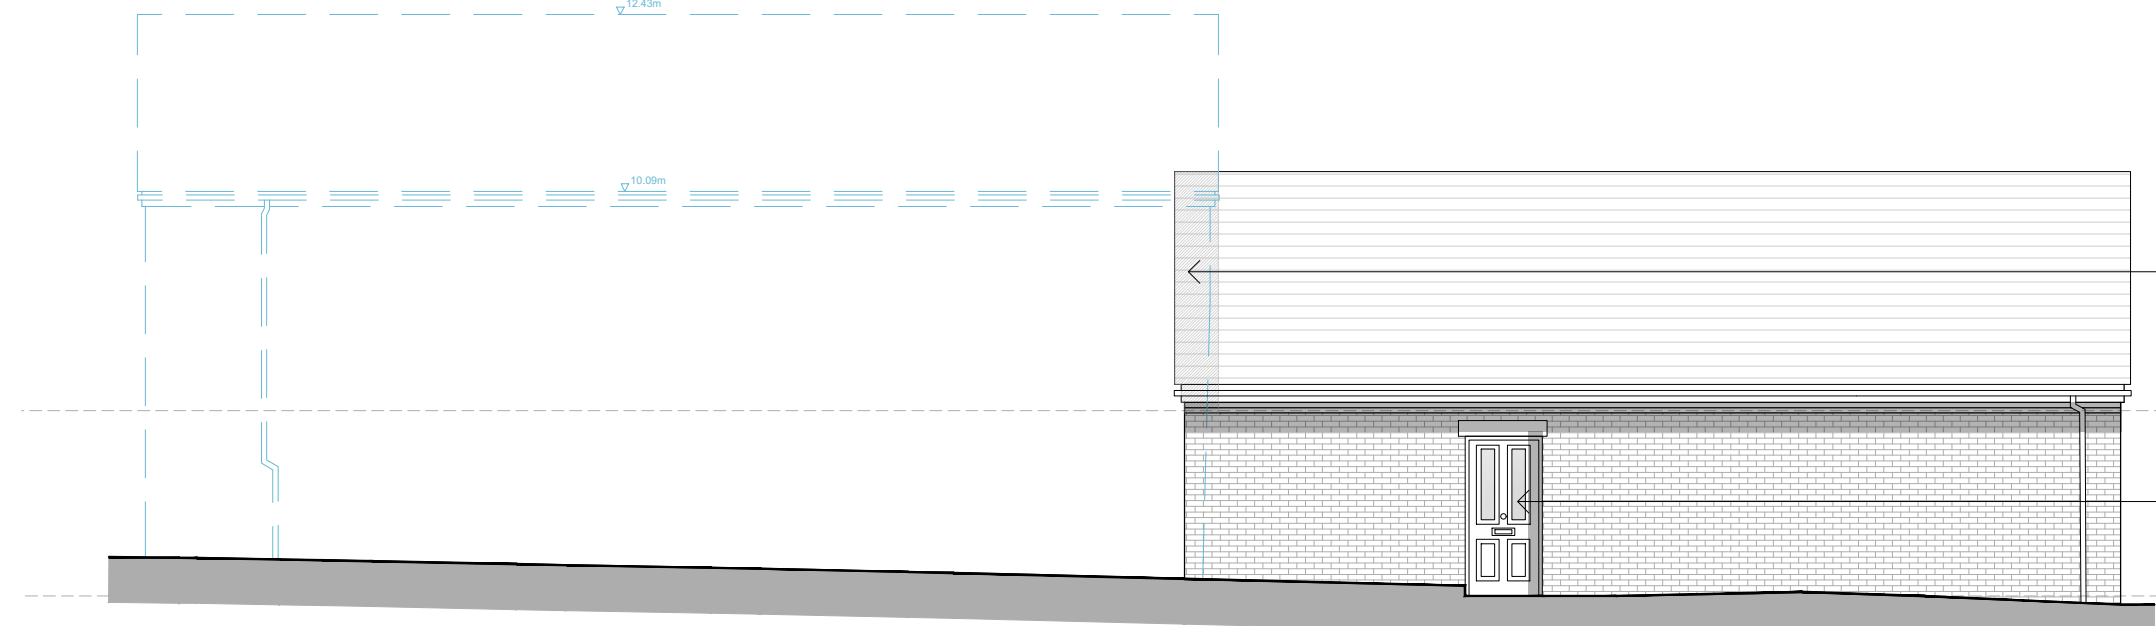


Right flank elevation


- Remove the more recent addition to the workshop and make good.
- New opening for entrance door.

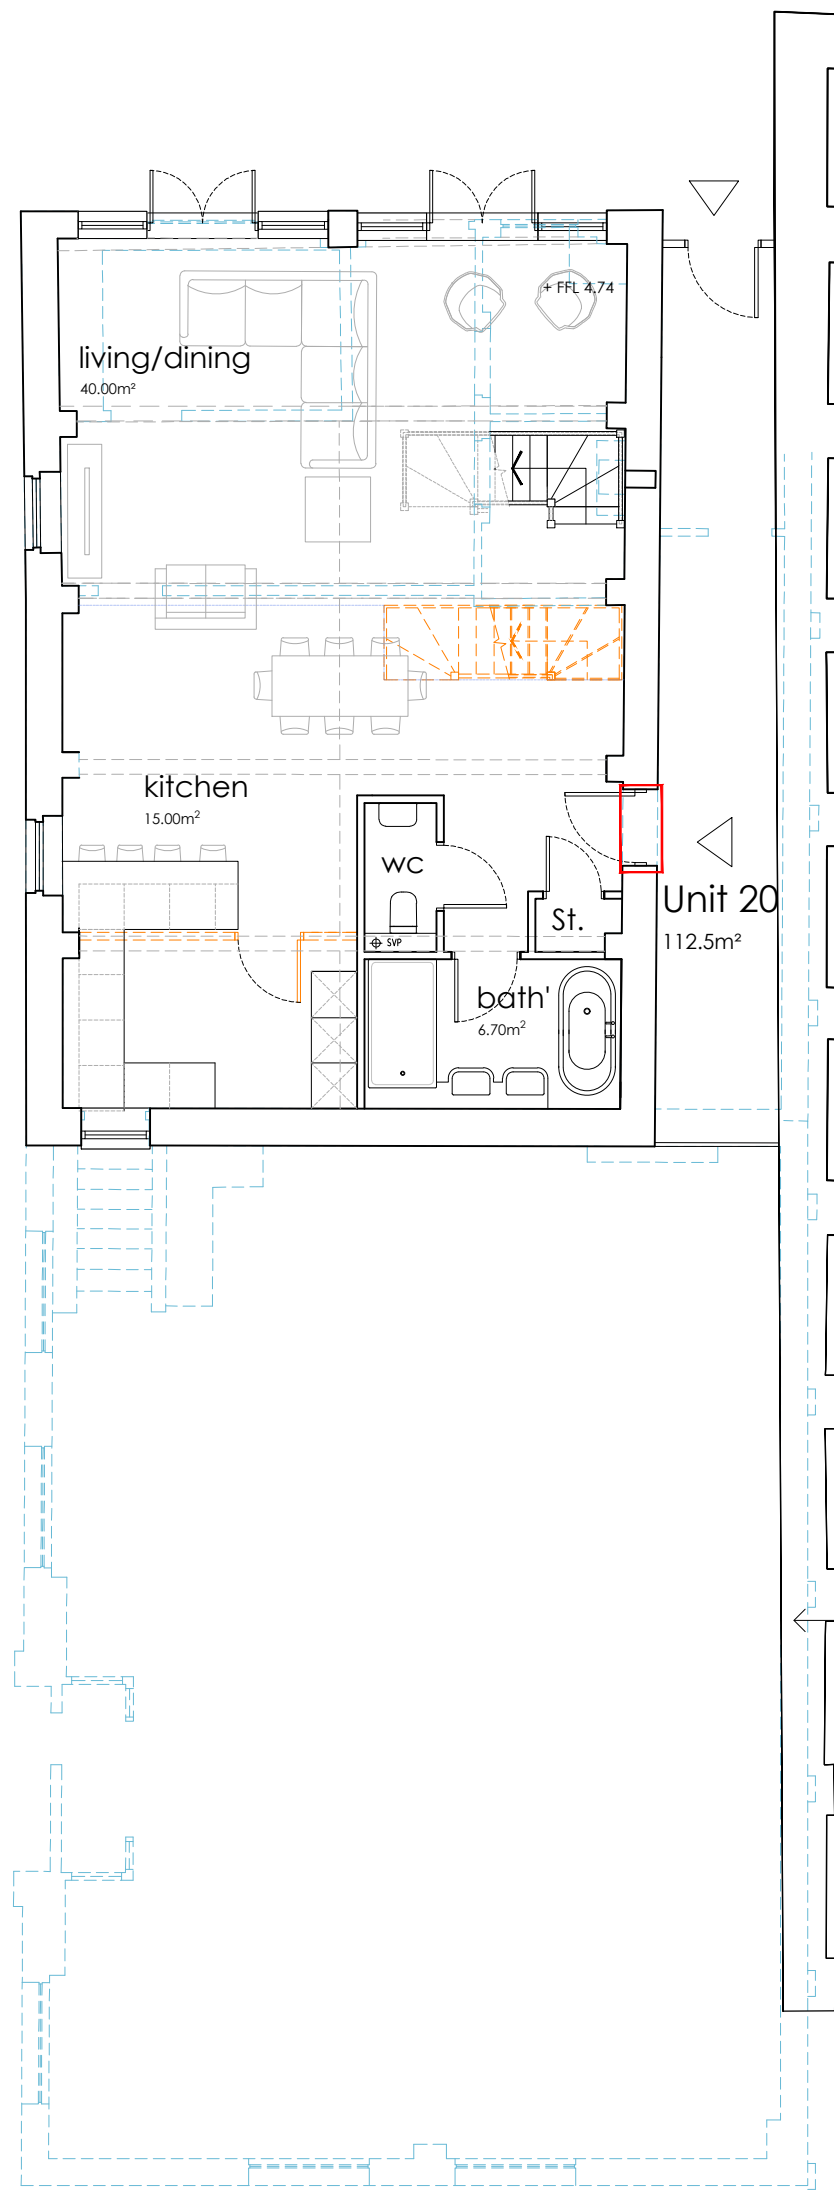


Ground floor plan

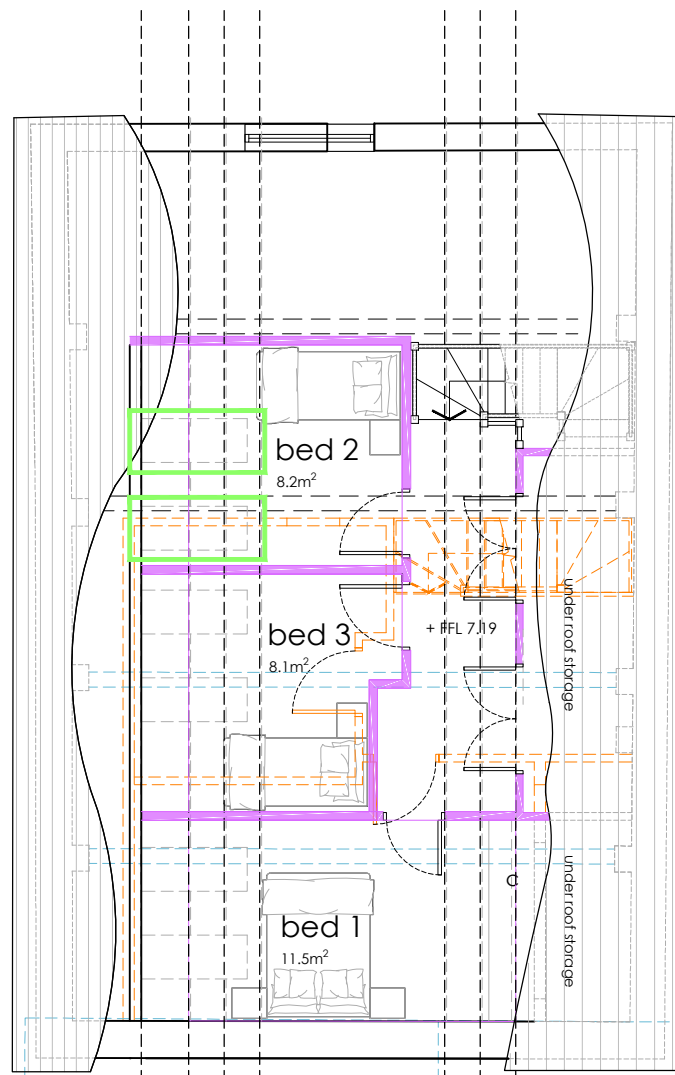


Mezzanine plan

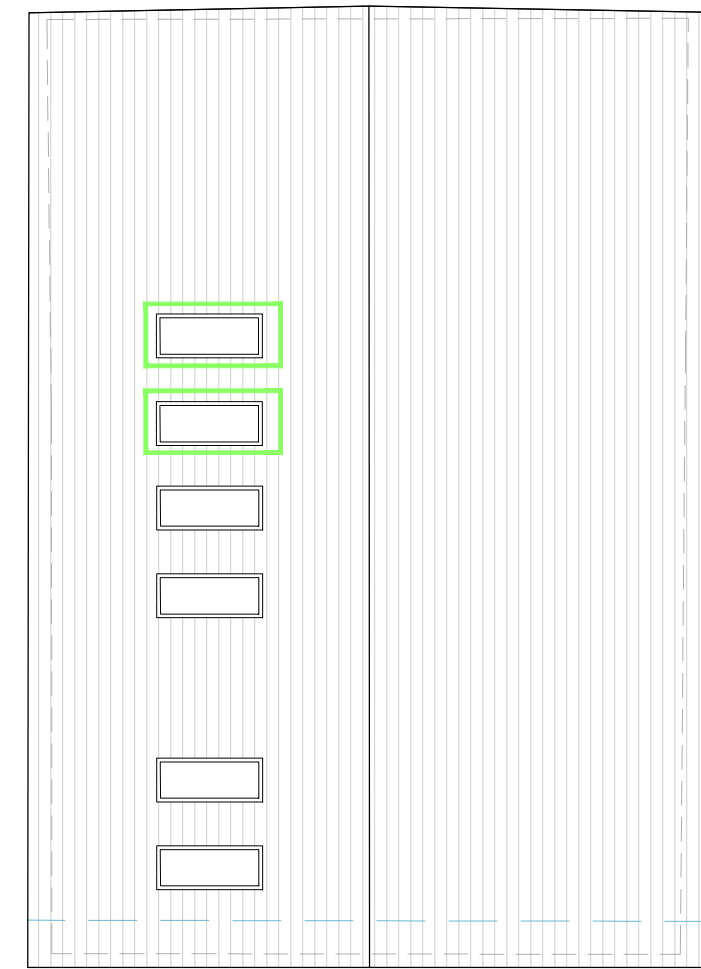


Roof plan

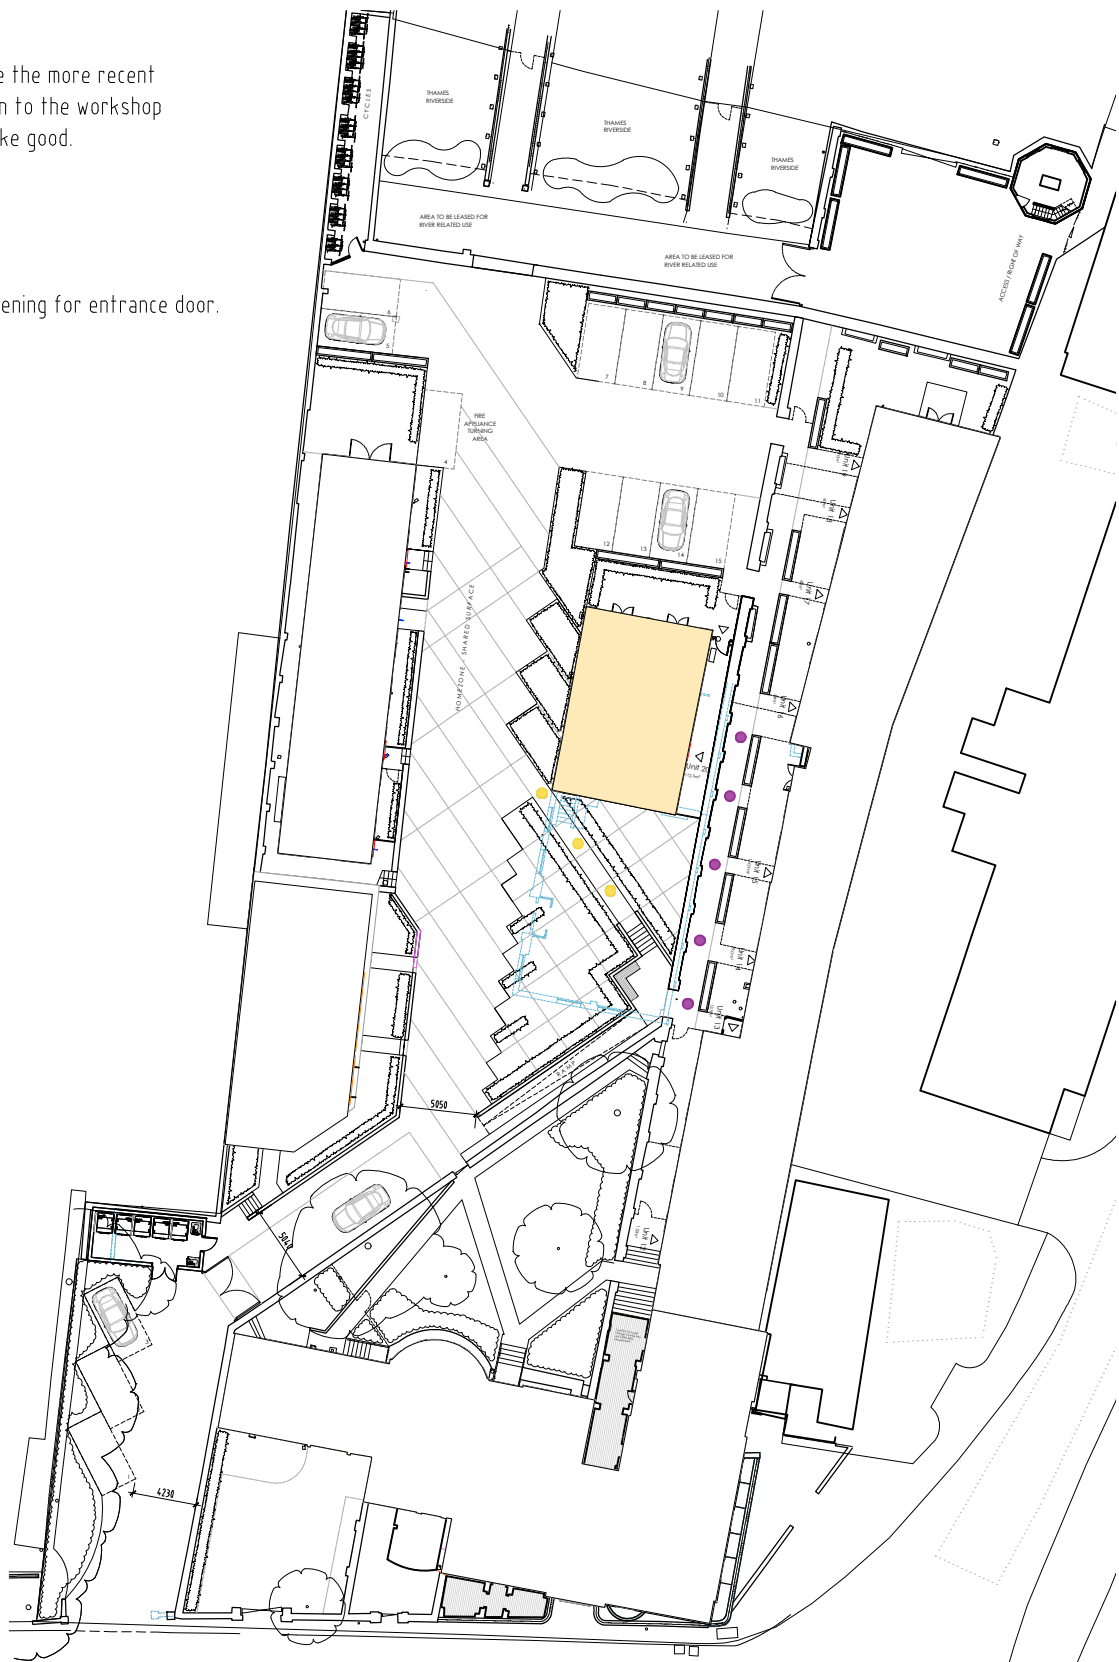

Key plan

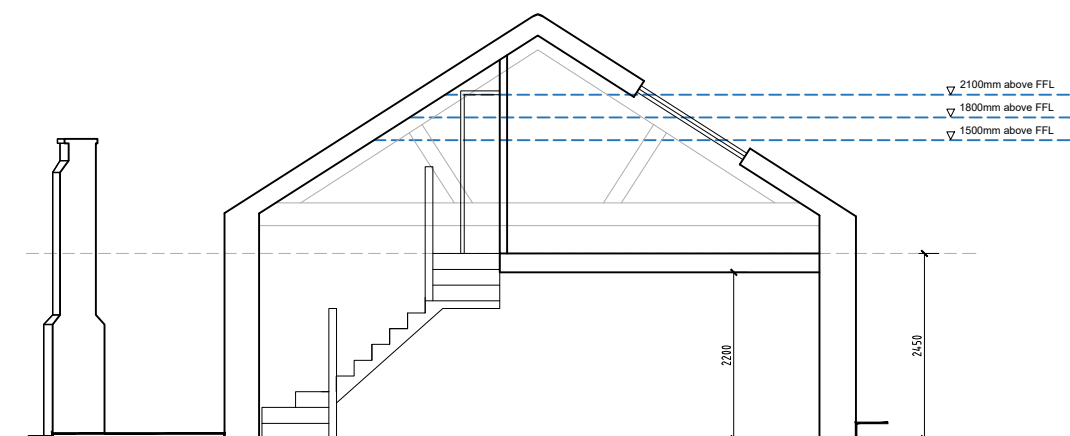

Section

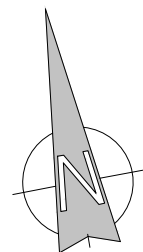

Legend:

- Consented new opening as per planning consent ref: 20210757.
- Proposed new opening as part of proposed planning amendments.
- Proposed new walls as part of proposed planning amendments.
- Existing/Approved walls as per consented planning scheme ref: 20210757 are not being amended.
- Wall infill as per consented planning scheme ref: 20210757.
- Demo as per consented planning scheme ref: 20210757.
- Approved walls as per consented planning scheme ref: 20210757 which are to change following amendments.



Rear elevation

- Existing brick arched openings reinstated and glazed.
- Metal gate with access control.



Left flank elevation

- 4 no. new heritage skylights.
- Remove the more recent addition to the workshop and make good.

SK-C	Planning approved wall arrangement added to plans and key.	May '24	RG	
SK-B	Amendments as per client comments.	May '24	RG	
A	Key plan amended	Oct '23	AR	
REV	DESCRIPTION	DATE	BY	CHKD

TURNER JACKSON+DAY ASSOCIATES

Radio House
Thanet Way, Whitstable
Kent CT15 3DX

t: 01227 261453
e: enquiries@tjda.co.uk
www.turnerjacksonday.co.uk

client details
Custom House (Gravesend) Limited

project details
Custom House
The Terrace, Gravesend, DA12 2DE

drawing title
Unit 20
Workshop Proposed Plans

date scale drawn by checked by
Feb '21 1:100@A1 AR

project no:	drawing no:	revision
1735	030	SK-C