



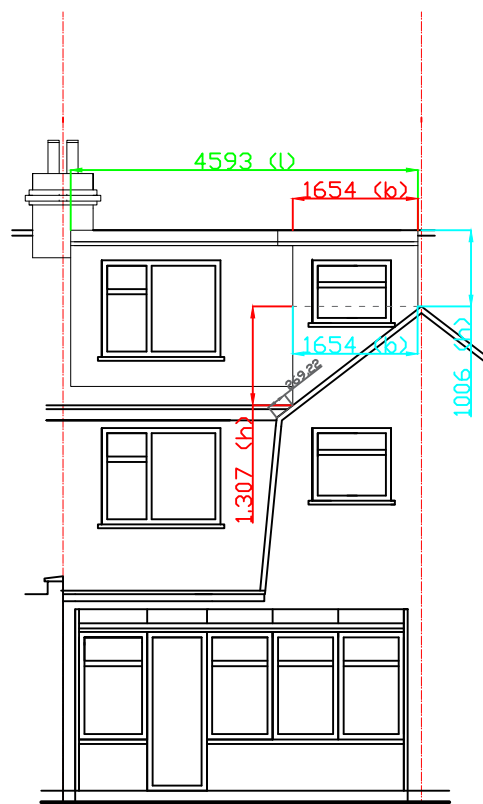

PROPOSED REAR ELEVATION

MAIN DORMER VOLUME
 VOLUME = $1/2 (b \times h \times l)$
 VOLUME = $1/2 (3.236 \times 2.064 \times 4.593)$
 VOLUME = 15.339 m³


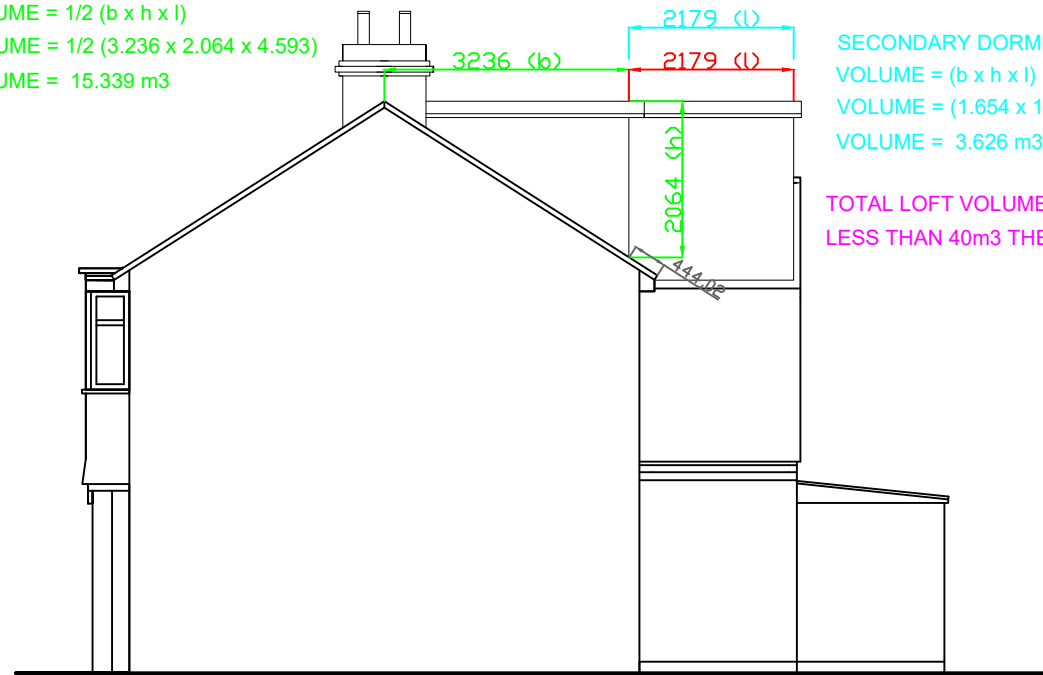


PROPOSED SIDE ELEVATION 1


SECONDARY DORMER VOLUME (1)
 VOLUME = $1/2 (b \times h \times l)$
 VOLUME = $1/2 (1.654 \times 1.307 \times 2.179)$
 VOLUME = 2.355 m³

SECONDARY DORMER VOLUME (2)
 VOLUME = $(b \times h \times l)$
 VOLUME = $(1.654 \times 1.006 \times 2.179)$
 VOLUME = 3.626 m³


TOTAL LOFT VOLUME = $15.339 + 2.355 + 3.626 = 21.32 \text{ m}^3$
 LESS THAN 40m³ THEREFORE ACCEPTABLE.

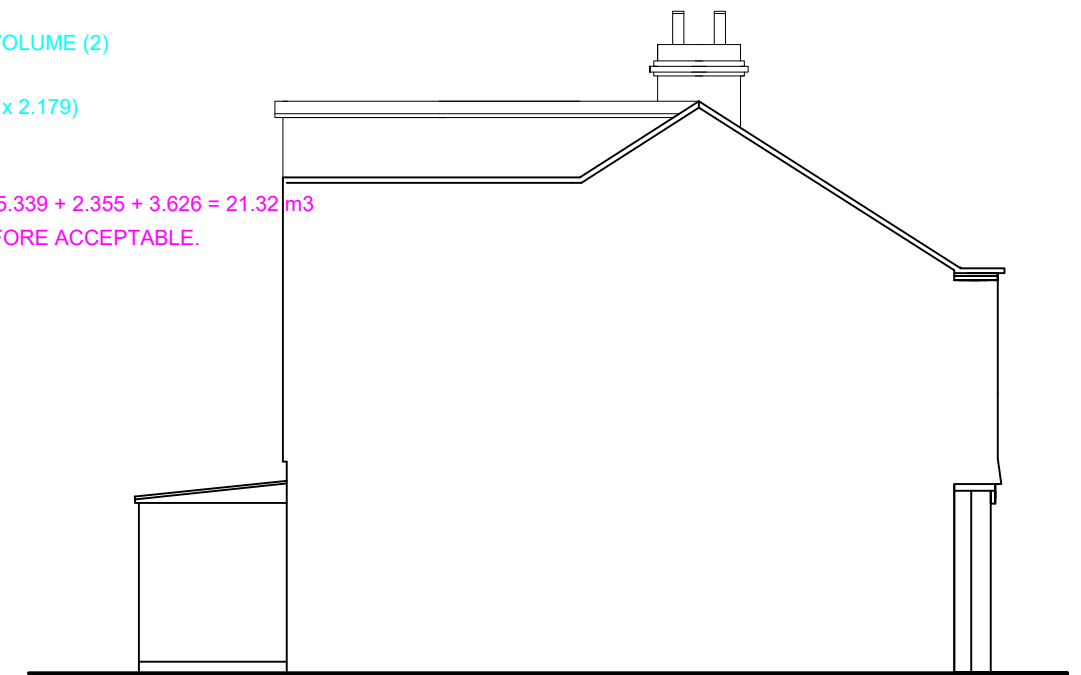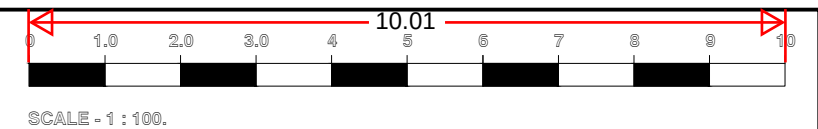


PROPOSED SIDE ELEVATION 2

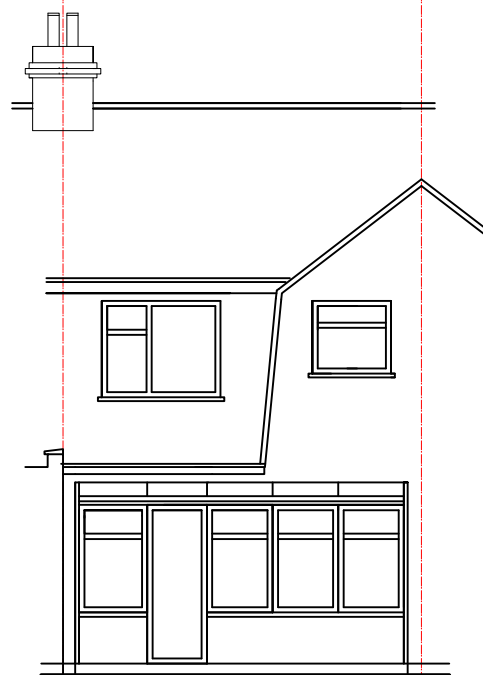

EXISTING REAR ELEVATION

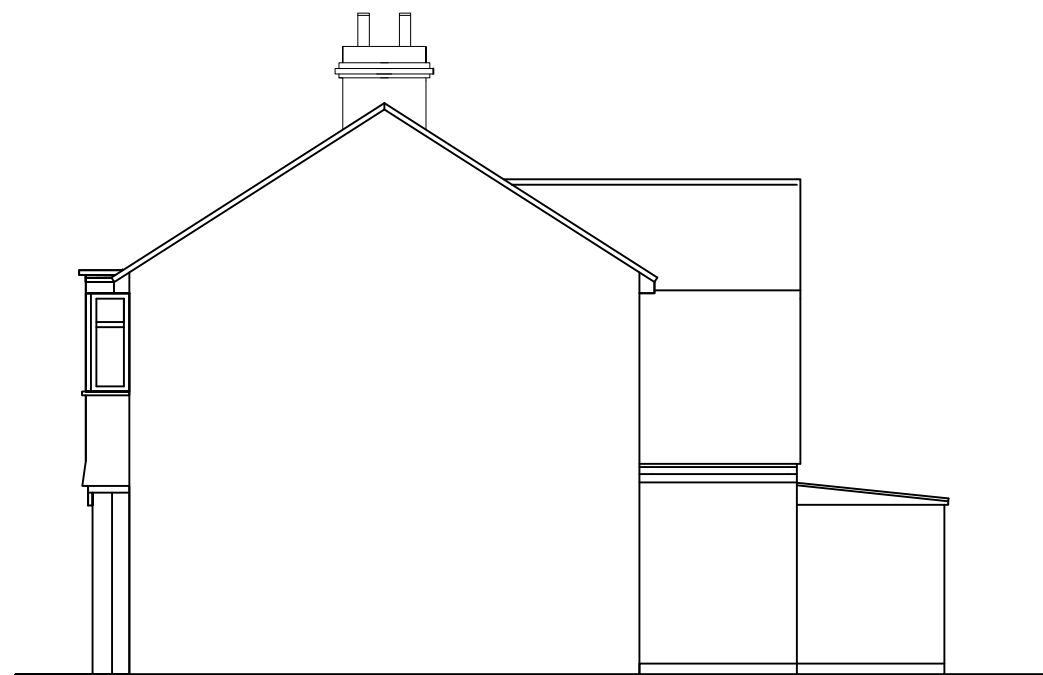

EXISTING SIDE ELEVATION 1

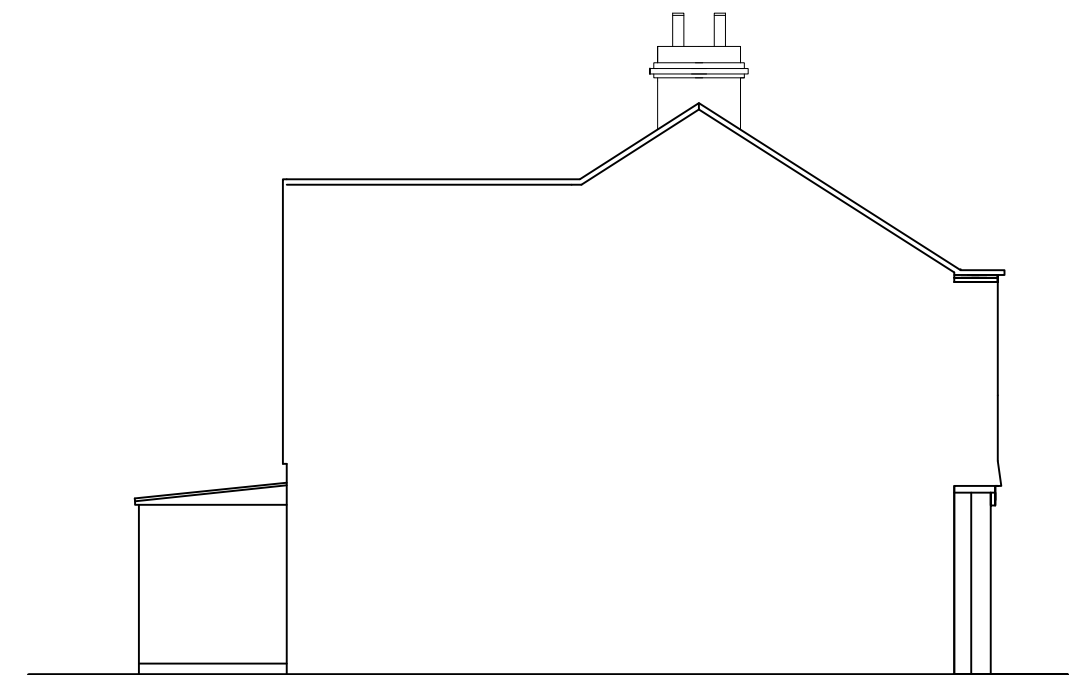

EXISTING SIDE ELEVATION 2

M C S DESIGN Architectural Services Millennium Creative Services Design Rivendell, 8A PRIORY Lane, Bracknell, RG42 2JU mob: 07989319224 tel: 0333 006 5529 fax: 0333 006 5529 www.mcsdesignservices.co.uk email: info@mcsdesignservices.co.uk	client MR. GURJEET SINGH	site 51 ST MARK AVENUE, GRAVESEND, DA11 9LN	project EXTENSION OF ROOF TO INCLUDE 2 REAR DORMERS	title EXISTING AND PROPOSED ELEVATIONS	status CERTIFICATE OF LAWFUL USE APPLICATION drawing number SINGH/PLAN/001	scale 1:100 @ A3 date 12th December 2023	drawn Kaleem Janjua B.Arch. revision
---	------------------------------------	--	--	---	---	---	---