

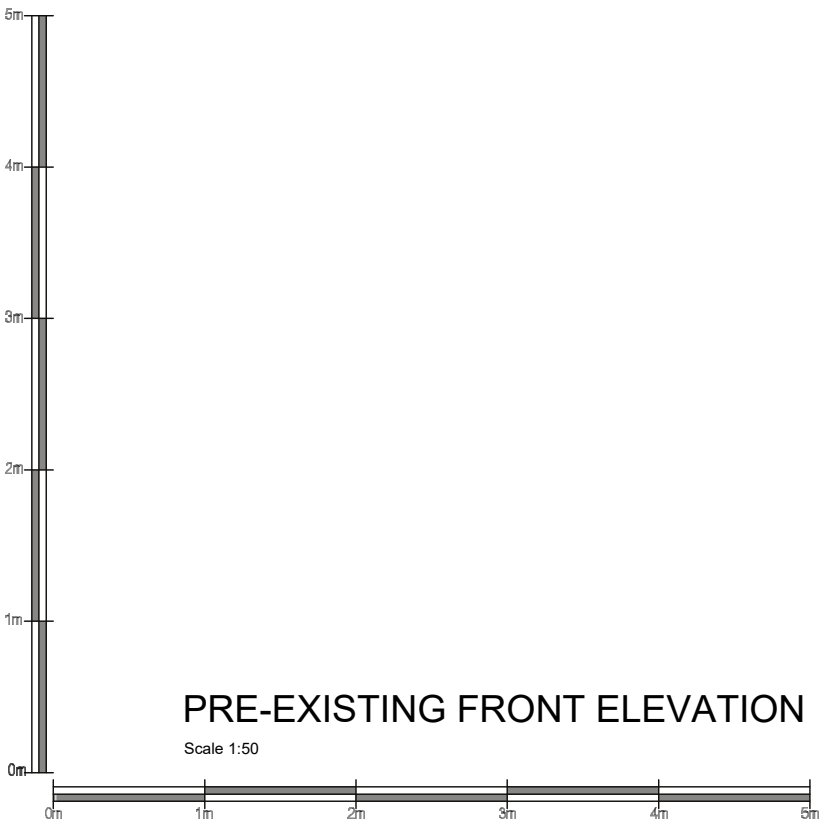


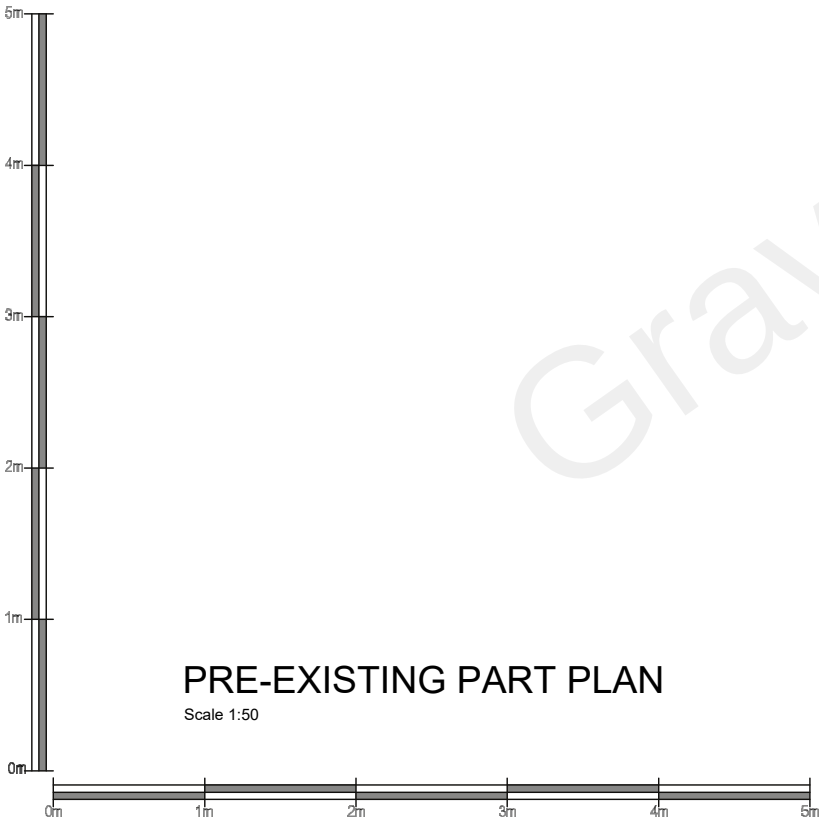

PRE-EXISTING FRONT ELEVATION

Scale 1:50

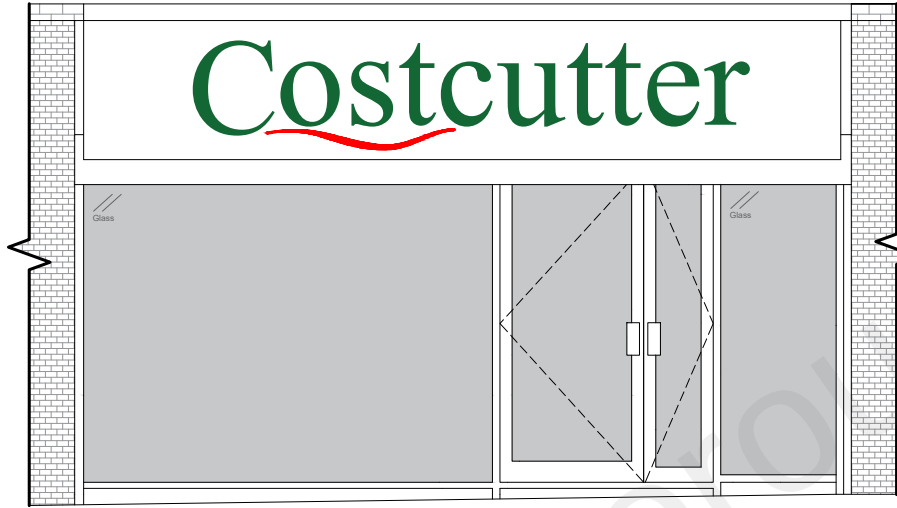

PRE-EXISTING PART PLAN

Scale 1:50



Date:	Comments:	By:
-------	-----------	-----

GENERAL NOTES:
1) All dimensions in millimeters unless otherwise stated.

Site:
Costcutter Rochester Road,
127 ROCHESTER ROAD,
GRAVESEND,
DA12 2HU

Drawing Title:
Pre-Existing Plan and Elevation

Ref: T020805_PE	Date: 11/02/2022	Rev:
Scale: 1:50	Paper: A3	Date Rev: