



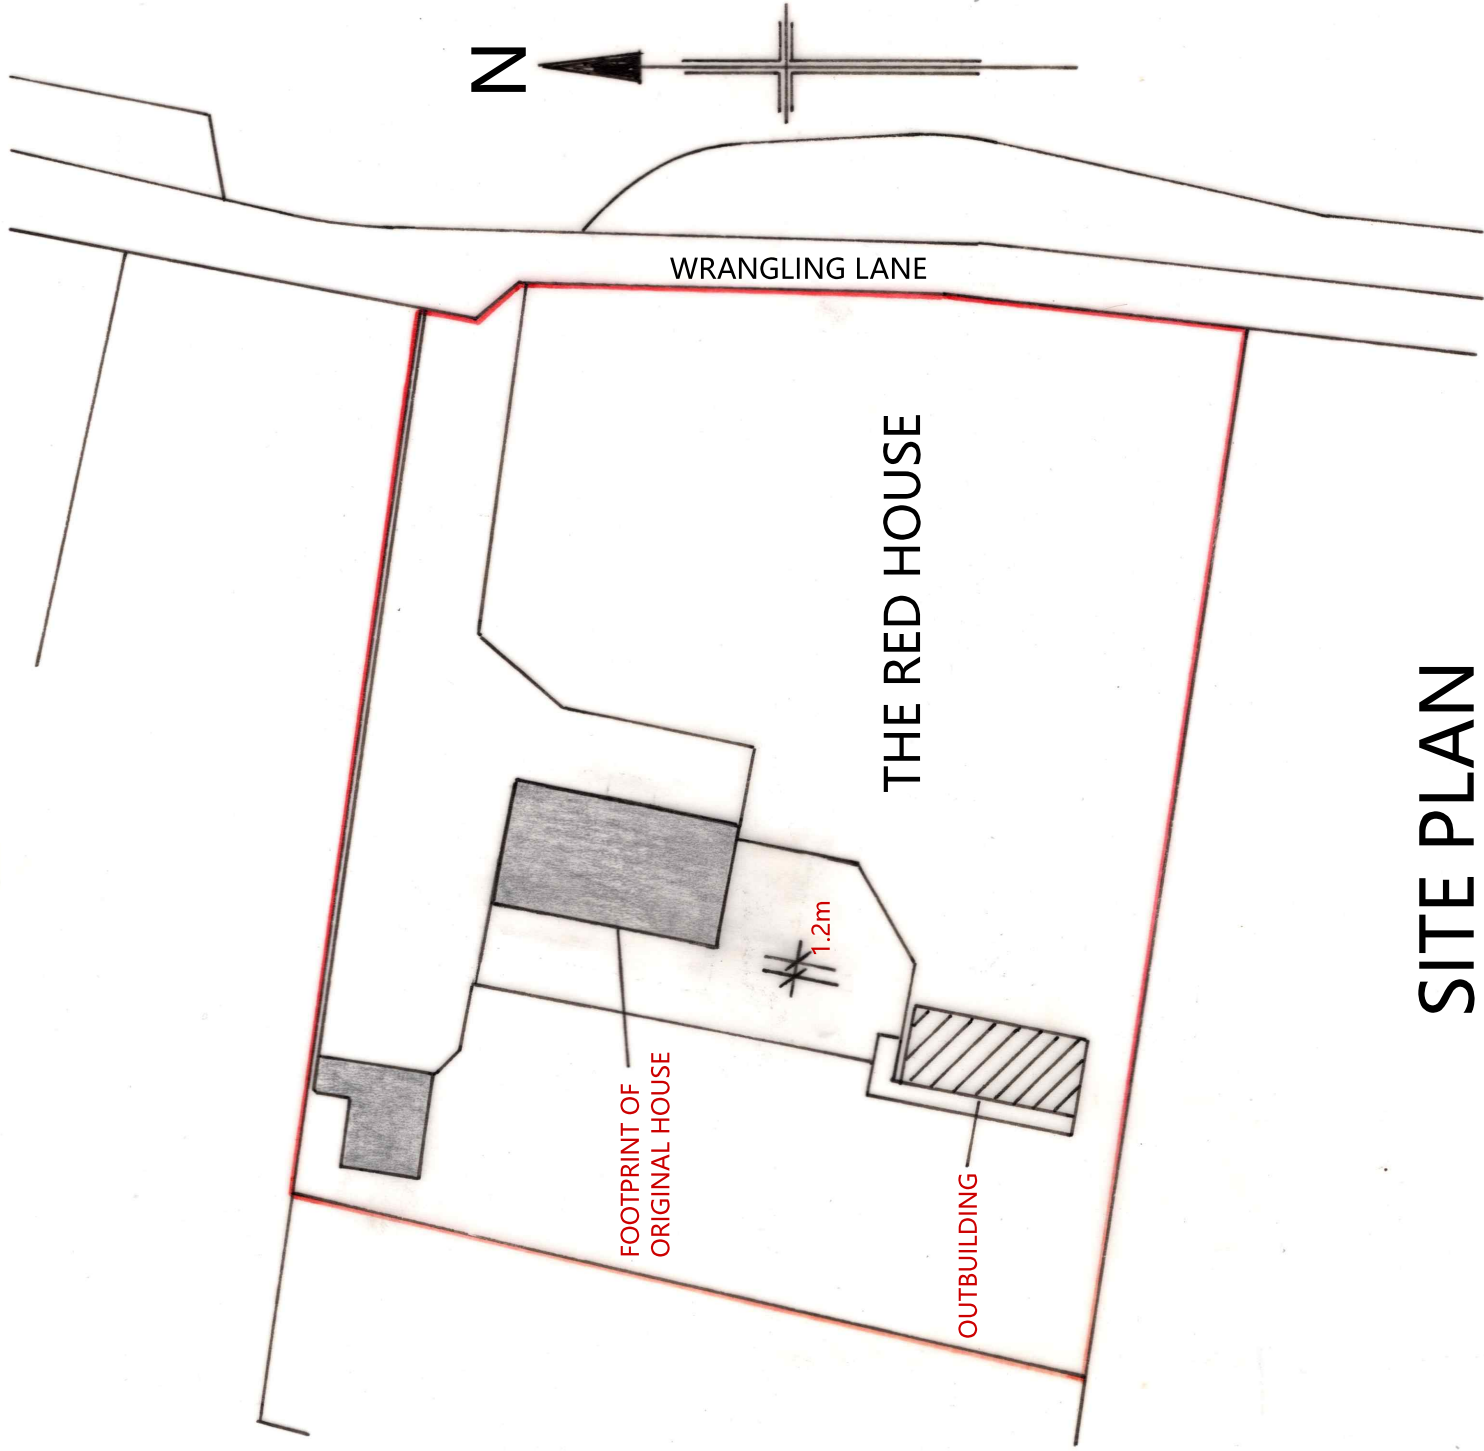

SITE PLAN

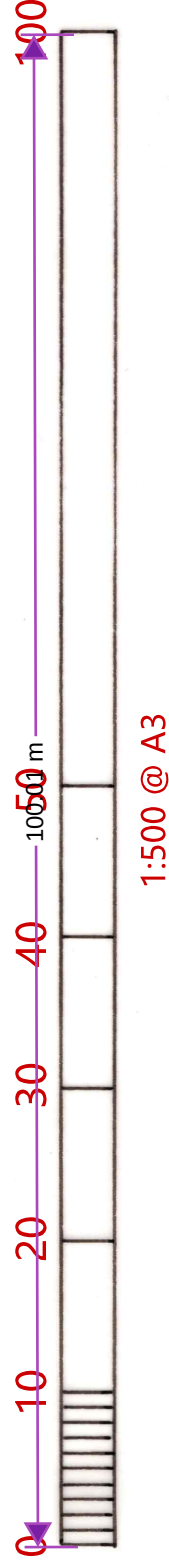

LOCATION PLAN

LDC PLANNING APPLICATION AS EXISTING FOR ONE
OUTBUILDING AT: THE RED HOUSE WRANGLING LANE
GREAT BUCKLAND LUDESDOWN GRAVESEND DA13 0XF

LOCATION AND SITE PLANS

SCALE: 1:500/1250 @ A3 DRG No: 0B/01/01 23/09/2025

DAVID HAIME | d.haime@btinternet.com | +44 7974 156510

Chartered Institute of Architectural Technologists



CIAT
Registered Practice