




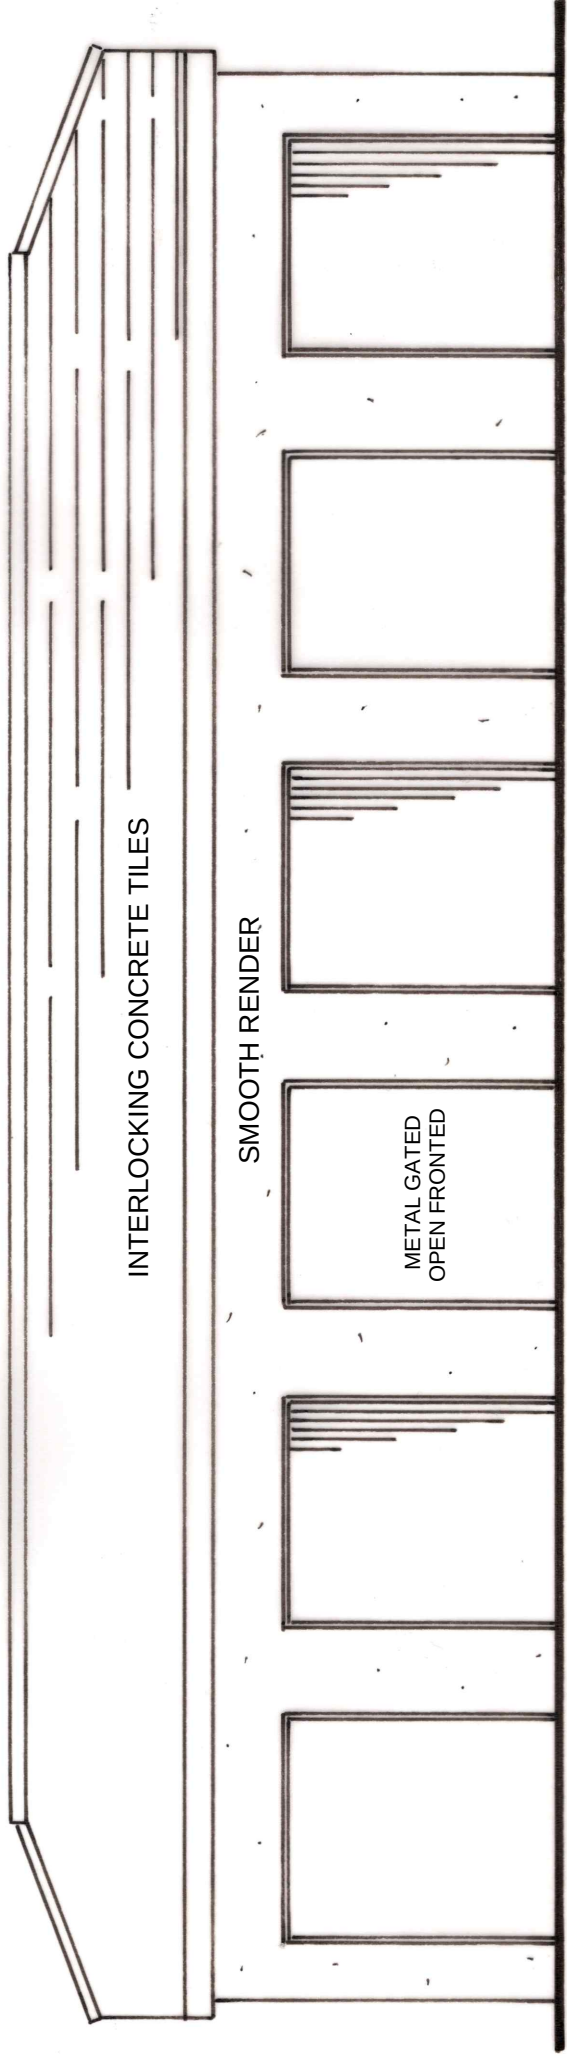


EXISTING FRONT ELEVATION WEST

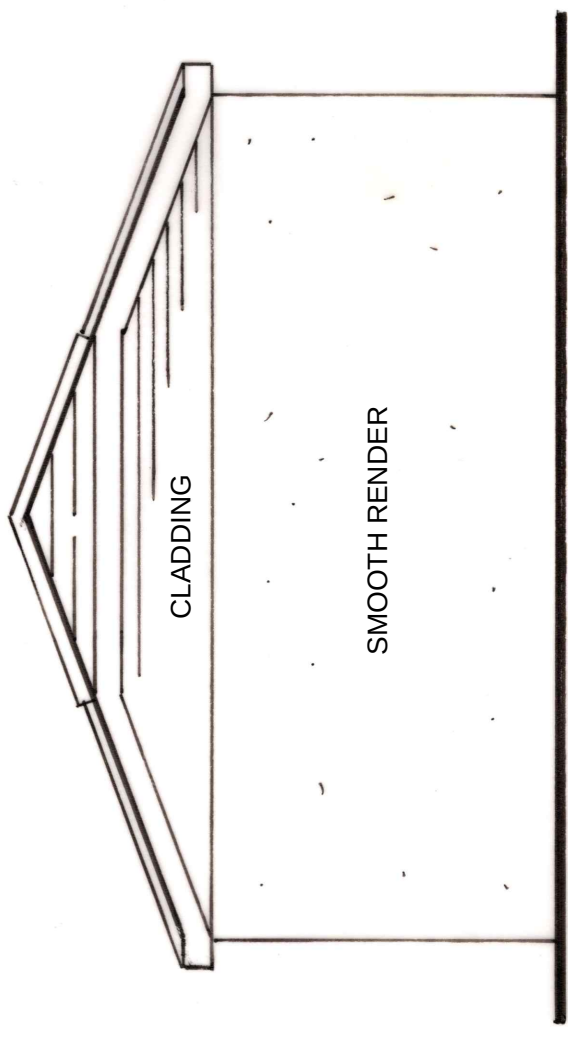

EXISTING SIDE ELEVATION
NORTH & SOUTH

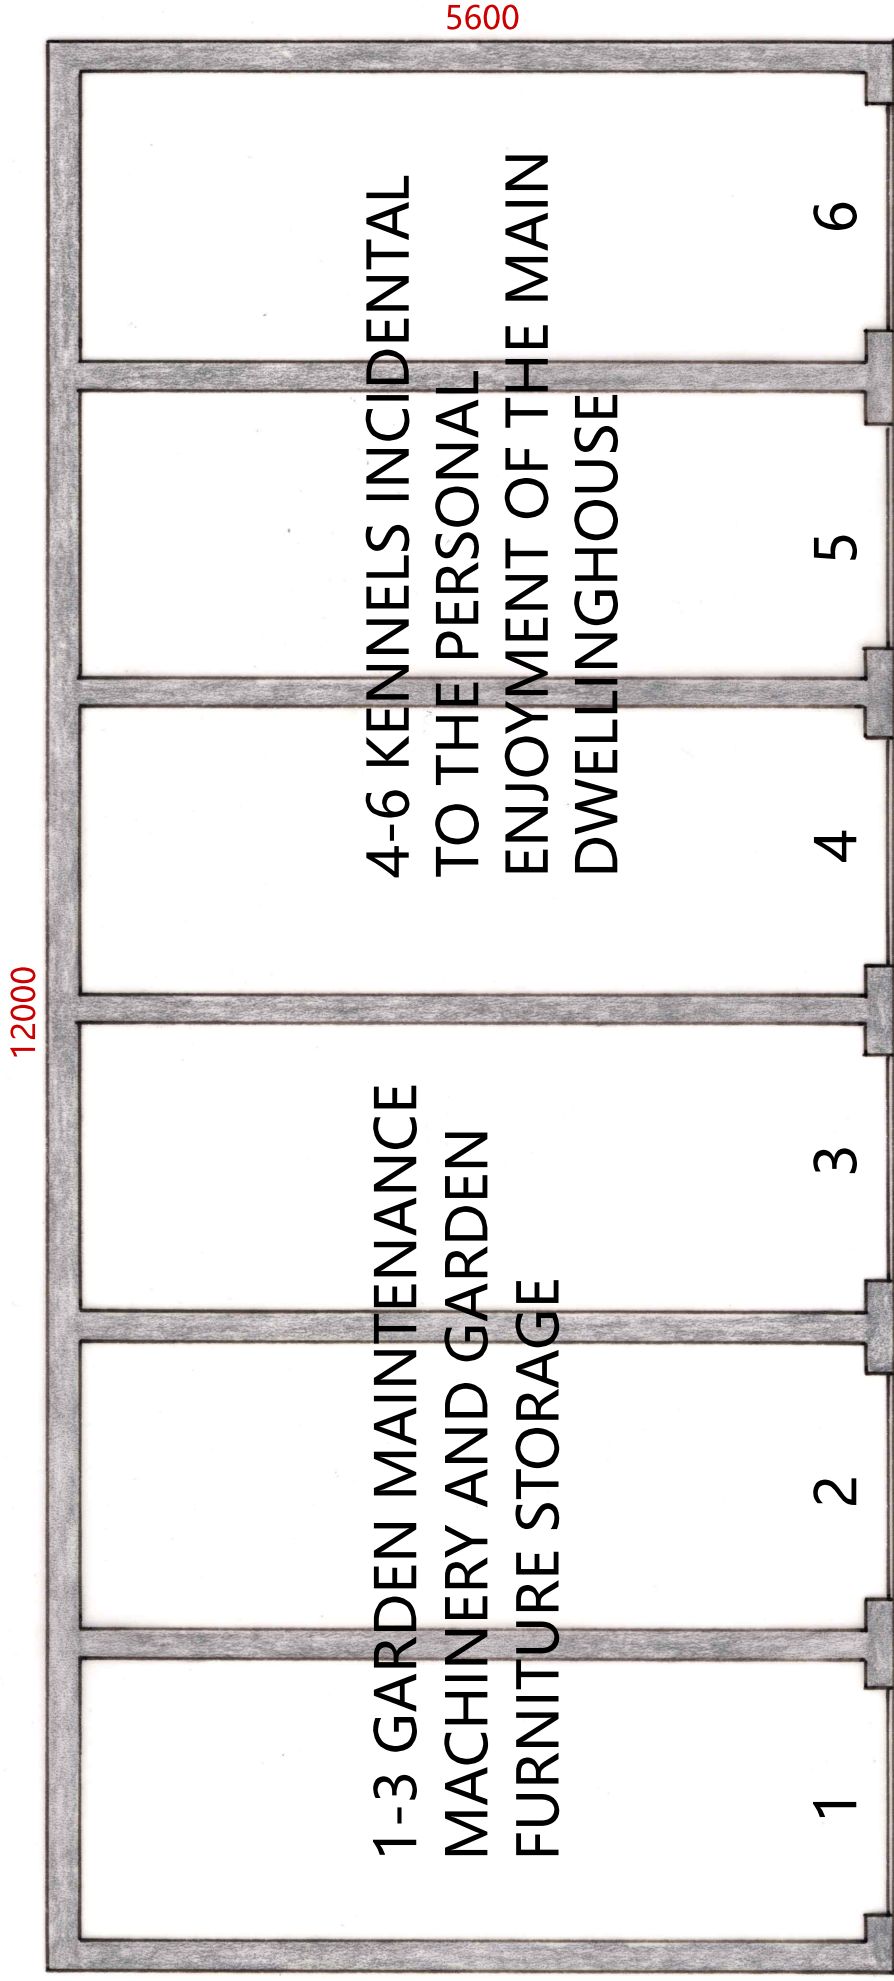

EXISTING FLOOR PLAN

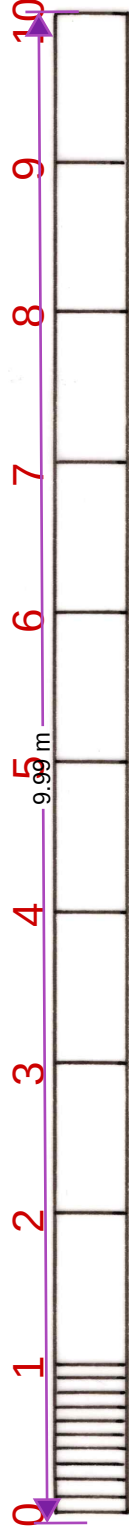

LDC PLANNING APPLICATION AS EXISTING FOR ONE
OUTBUILDING AT: THE RED HOUSE WRANGLING LANE
GREAT BUCKLAND LUDESSEND GRAVESEND DA13 0XF

EXISTING PLAN & ELEVATIONS OUTBUILDING

SCALE: 1:50 @ A3 DRG No: OB/01/02 23/09/2025

DAVID HAIME | d.haime@btinternet.com | +44 7974 156510



CIAT
Registered Practice

Chartered Institute of Architectural Technologists